


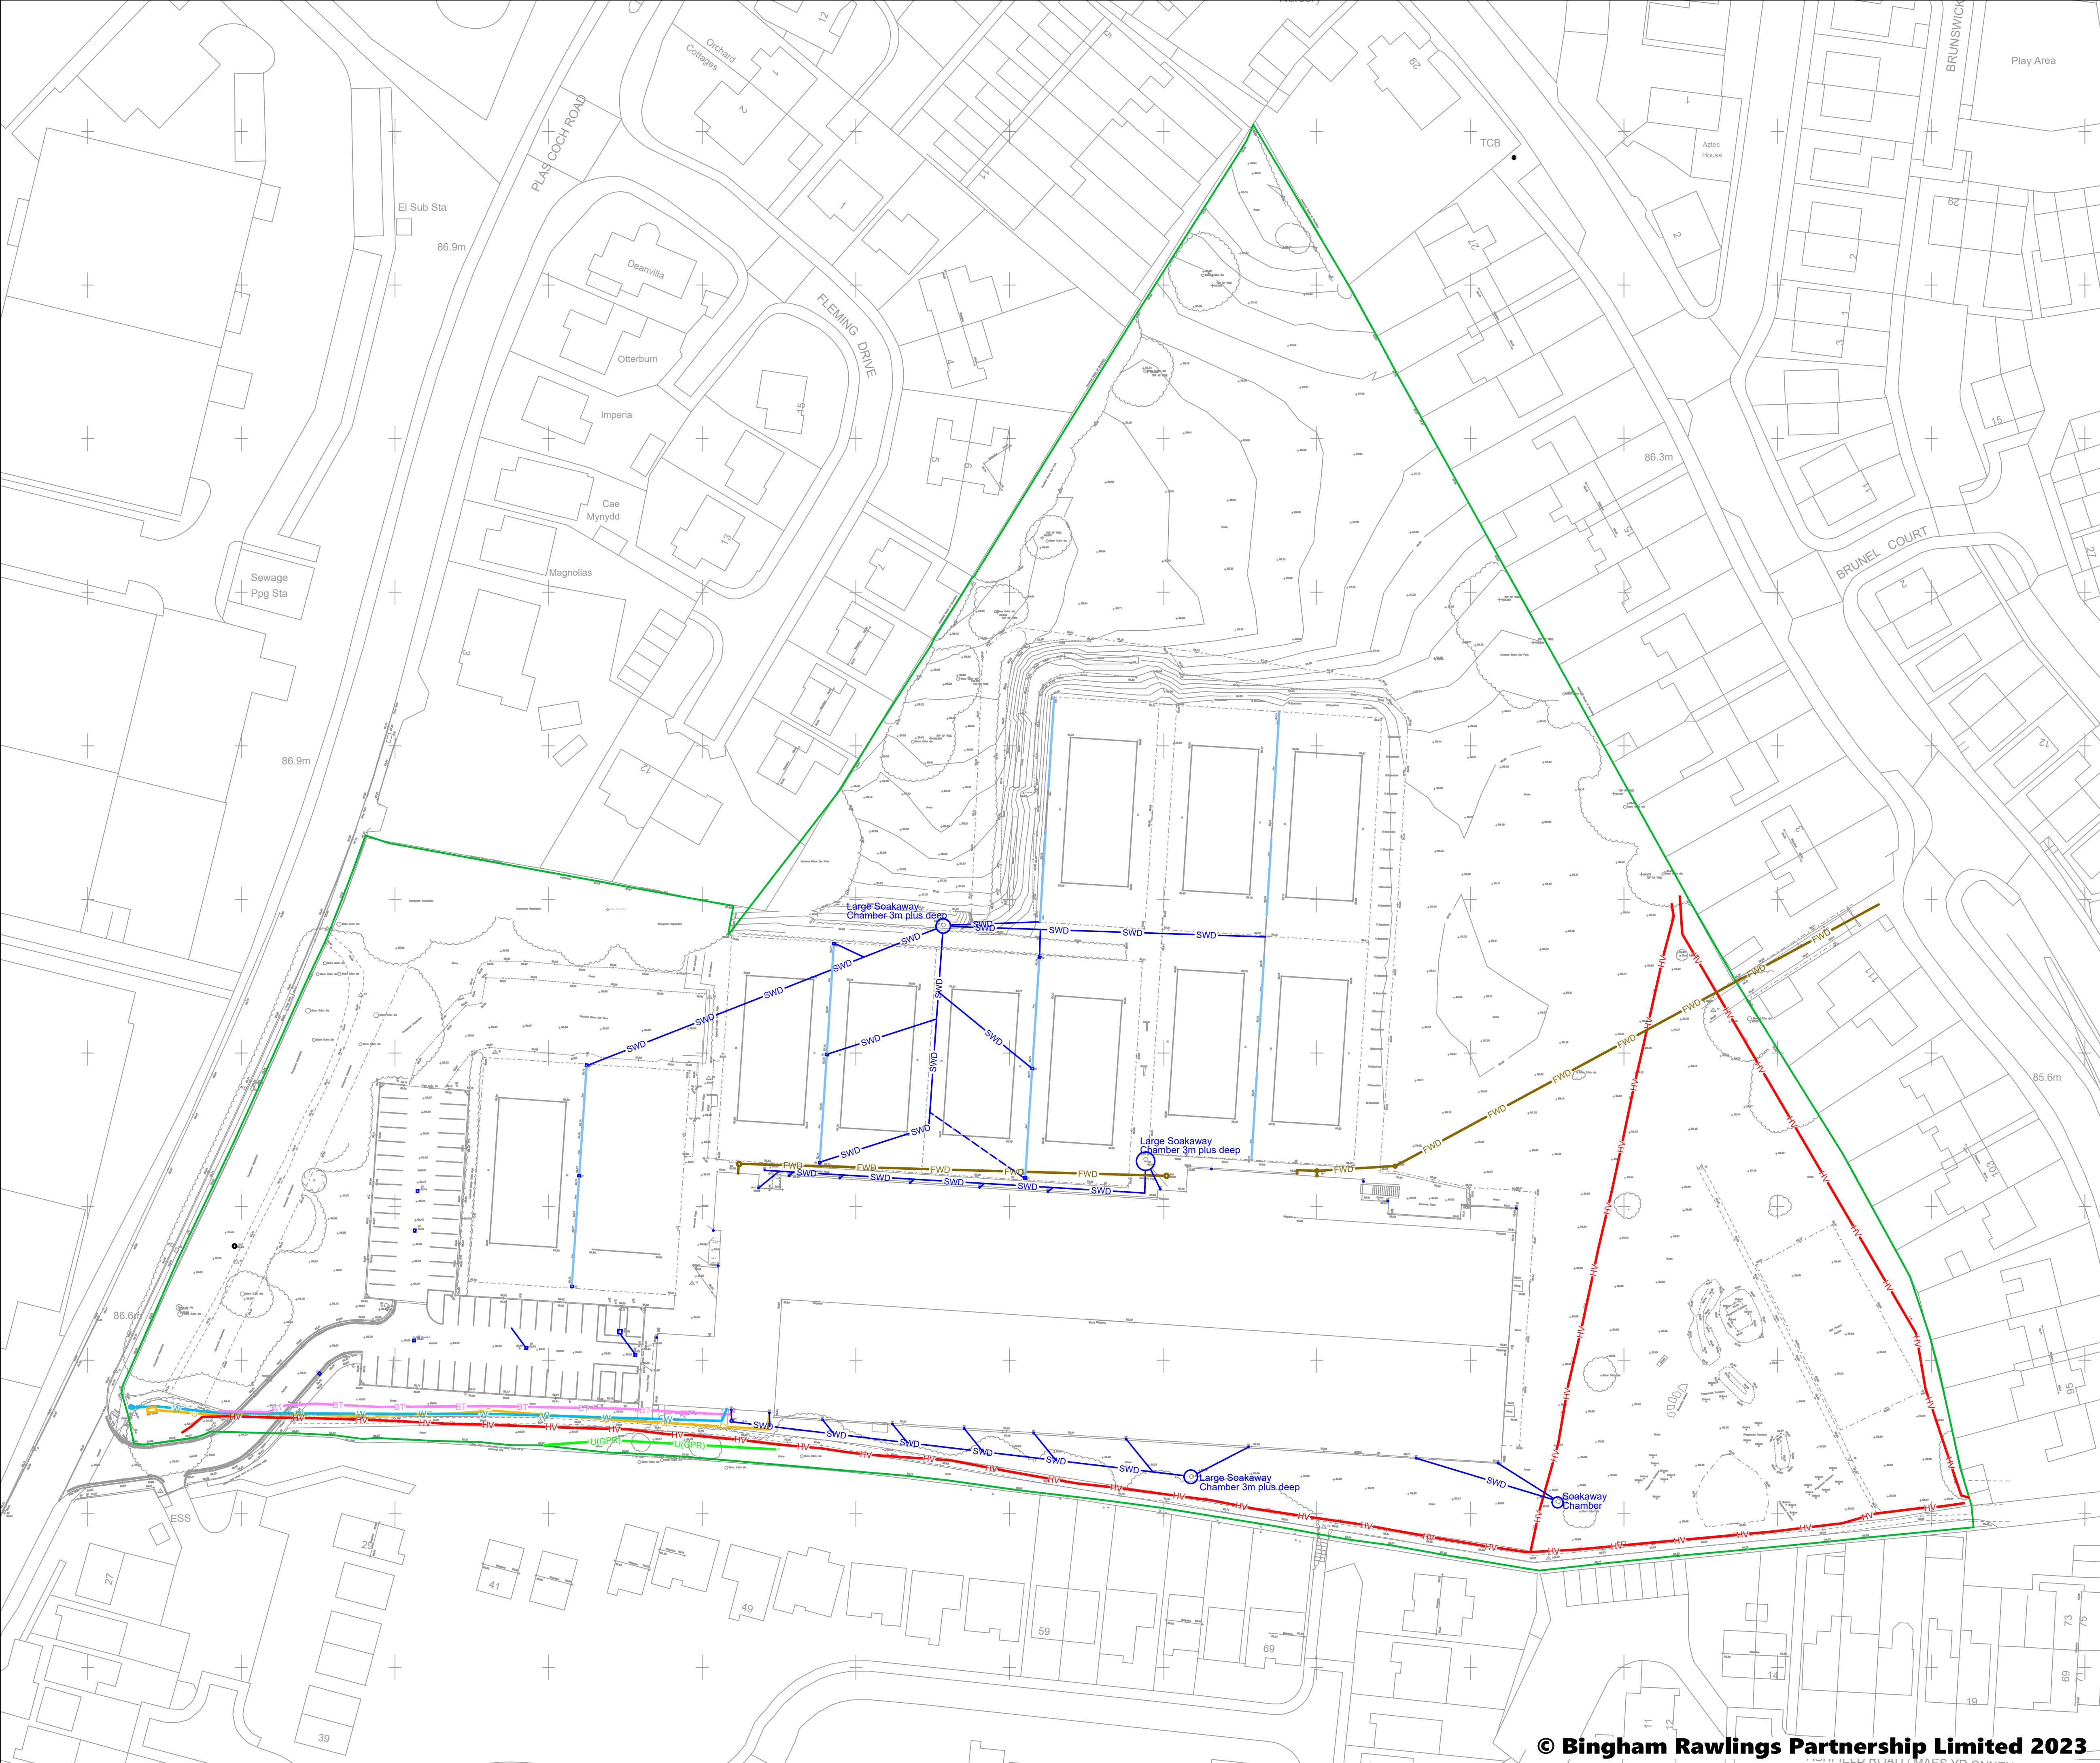

NOTES

- DO NOT SCALE FROM THIS DRAWING.
- ALL LEVELS IN METERS UNLESS NOTED OTHERWISE ON DRAWING.
- THIS DRAWING IS TO BE READ IN CONJUNCTION WITH ALL OTHER RELEVANT ENGINEER'S AND ARCHITECT'S DRAWINGS AND RELEVANT SPECIFICATION CLAUSES.
- PLEASE REFER TO ARCHITECT'S DRAWINGS FOR FINAL BUILDING LOCATION.

KEY

BT	TELECOMMUNICATIONS (BT)
G	GAS
HV	HIGH VOLTAGE
W	WATER
FWD	FOUL WATER DRAINAGE
SWD	SURFACE WATER DRAINAGE
U(GPR)	UNKNOWN UTILITY (GPR)

Revisions.				
Revision	Made by	Date	Checked	Description

Bingham Rawlings Partnership Limited
Consulting Civil & Structural Engineers
The Stables
1 Grosvenor Road Wrexham LL11 1BS
Telephone:(01978) 353522
Fax:(01978) 355177
e-mail : consult@brp2000.co.uk

b.r.p
Bingham
Rawlings
Partnership
Limited

Project		WREXHAM TENNIS CENTRE	
Drawing Title		EXISTING TOPOGRAPHIC SURVEY, DRAINAGE AND UTILITIES LAYOUT	
Architect		LAWRAY ARCHITECTS	
Client		WREXHAM TENNIS CENTRE	
Scale	1/500	4887 EW04	Revision
Drawn	B.Thorne		
Date	13.07.23		
Checked	L.Rowlands		