


I
2500

Proposed Ground Floor - Wrexham Museum
1:100 @ A1

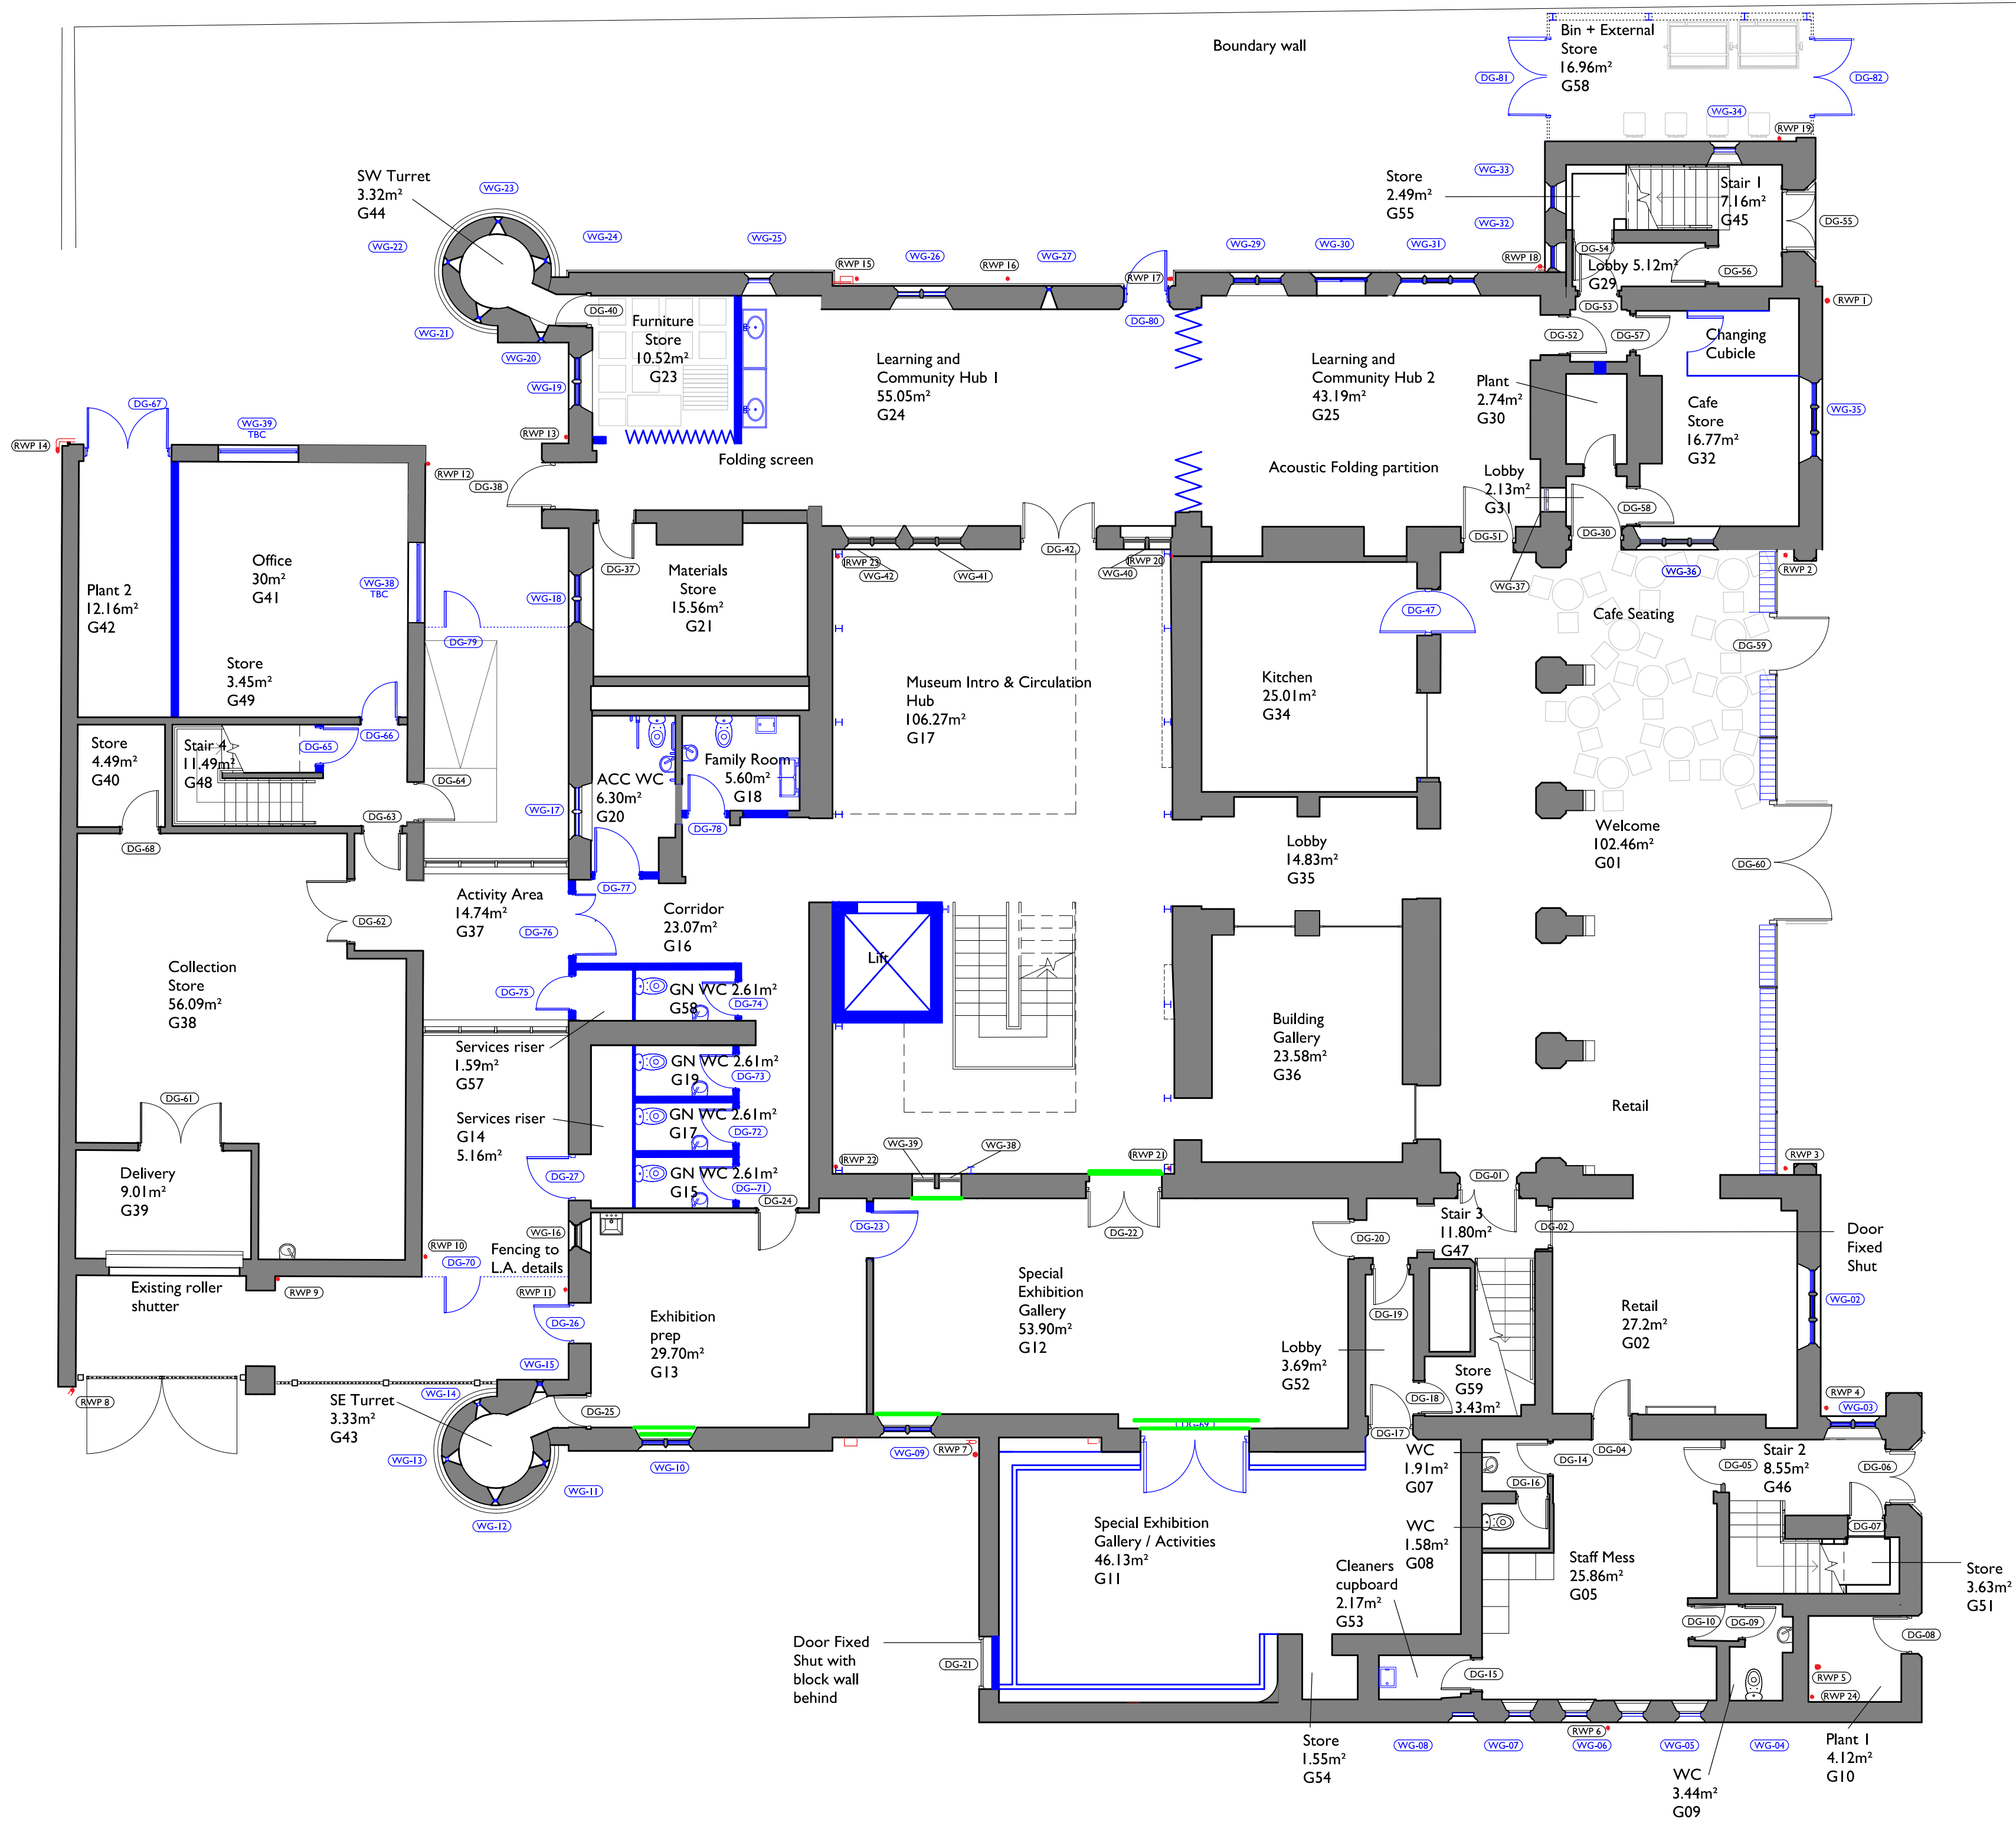

Notes: 30/05/2023 17:54:47

Drawings are based on survey data and may not accurately represent what is physically present.

Do not scale from this drawing. All dimensions are to be verified on site before proceeding with the work.

All dimensions are in millimeters unless noted otherwise.


Purcell shall be notified in writing of any discrepancies.

Key Plan

not to scale

Key

- Security shutter
- Security panel to window

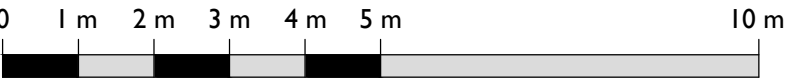

P02	25/11/2022	CH	PS	First Issue
P03	22/12/2022	MP	PS	First Issue
P04	11/01/2023	MP	JR	First Issue
P05	02/03/2023	ZB	ZB	First Issue
P06	30/05/2023	CH	JR	First Issue
REV	DATE	BY	CHK	DESCRIPTION

CLIENT	Haley Sharpe Design Ltd
PROJECT	Wrexham Museum Redevelopment (Football Museum)
JOB NUMBER	241084
	PURCELL

TITLE
Proposed Ground Floor Wrexham Museum
Excluding Learning Hub

SIZE	SCALE	LAST REVISED	DRAWN	CHECKED
AIL		30/05/2023	CH	JR

REV
P06 S4 - Listed Building Consent

DRAWING NAME
241084-PUR-00-XX-DR-A-2500