


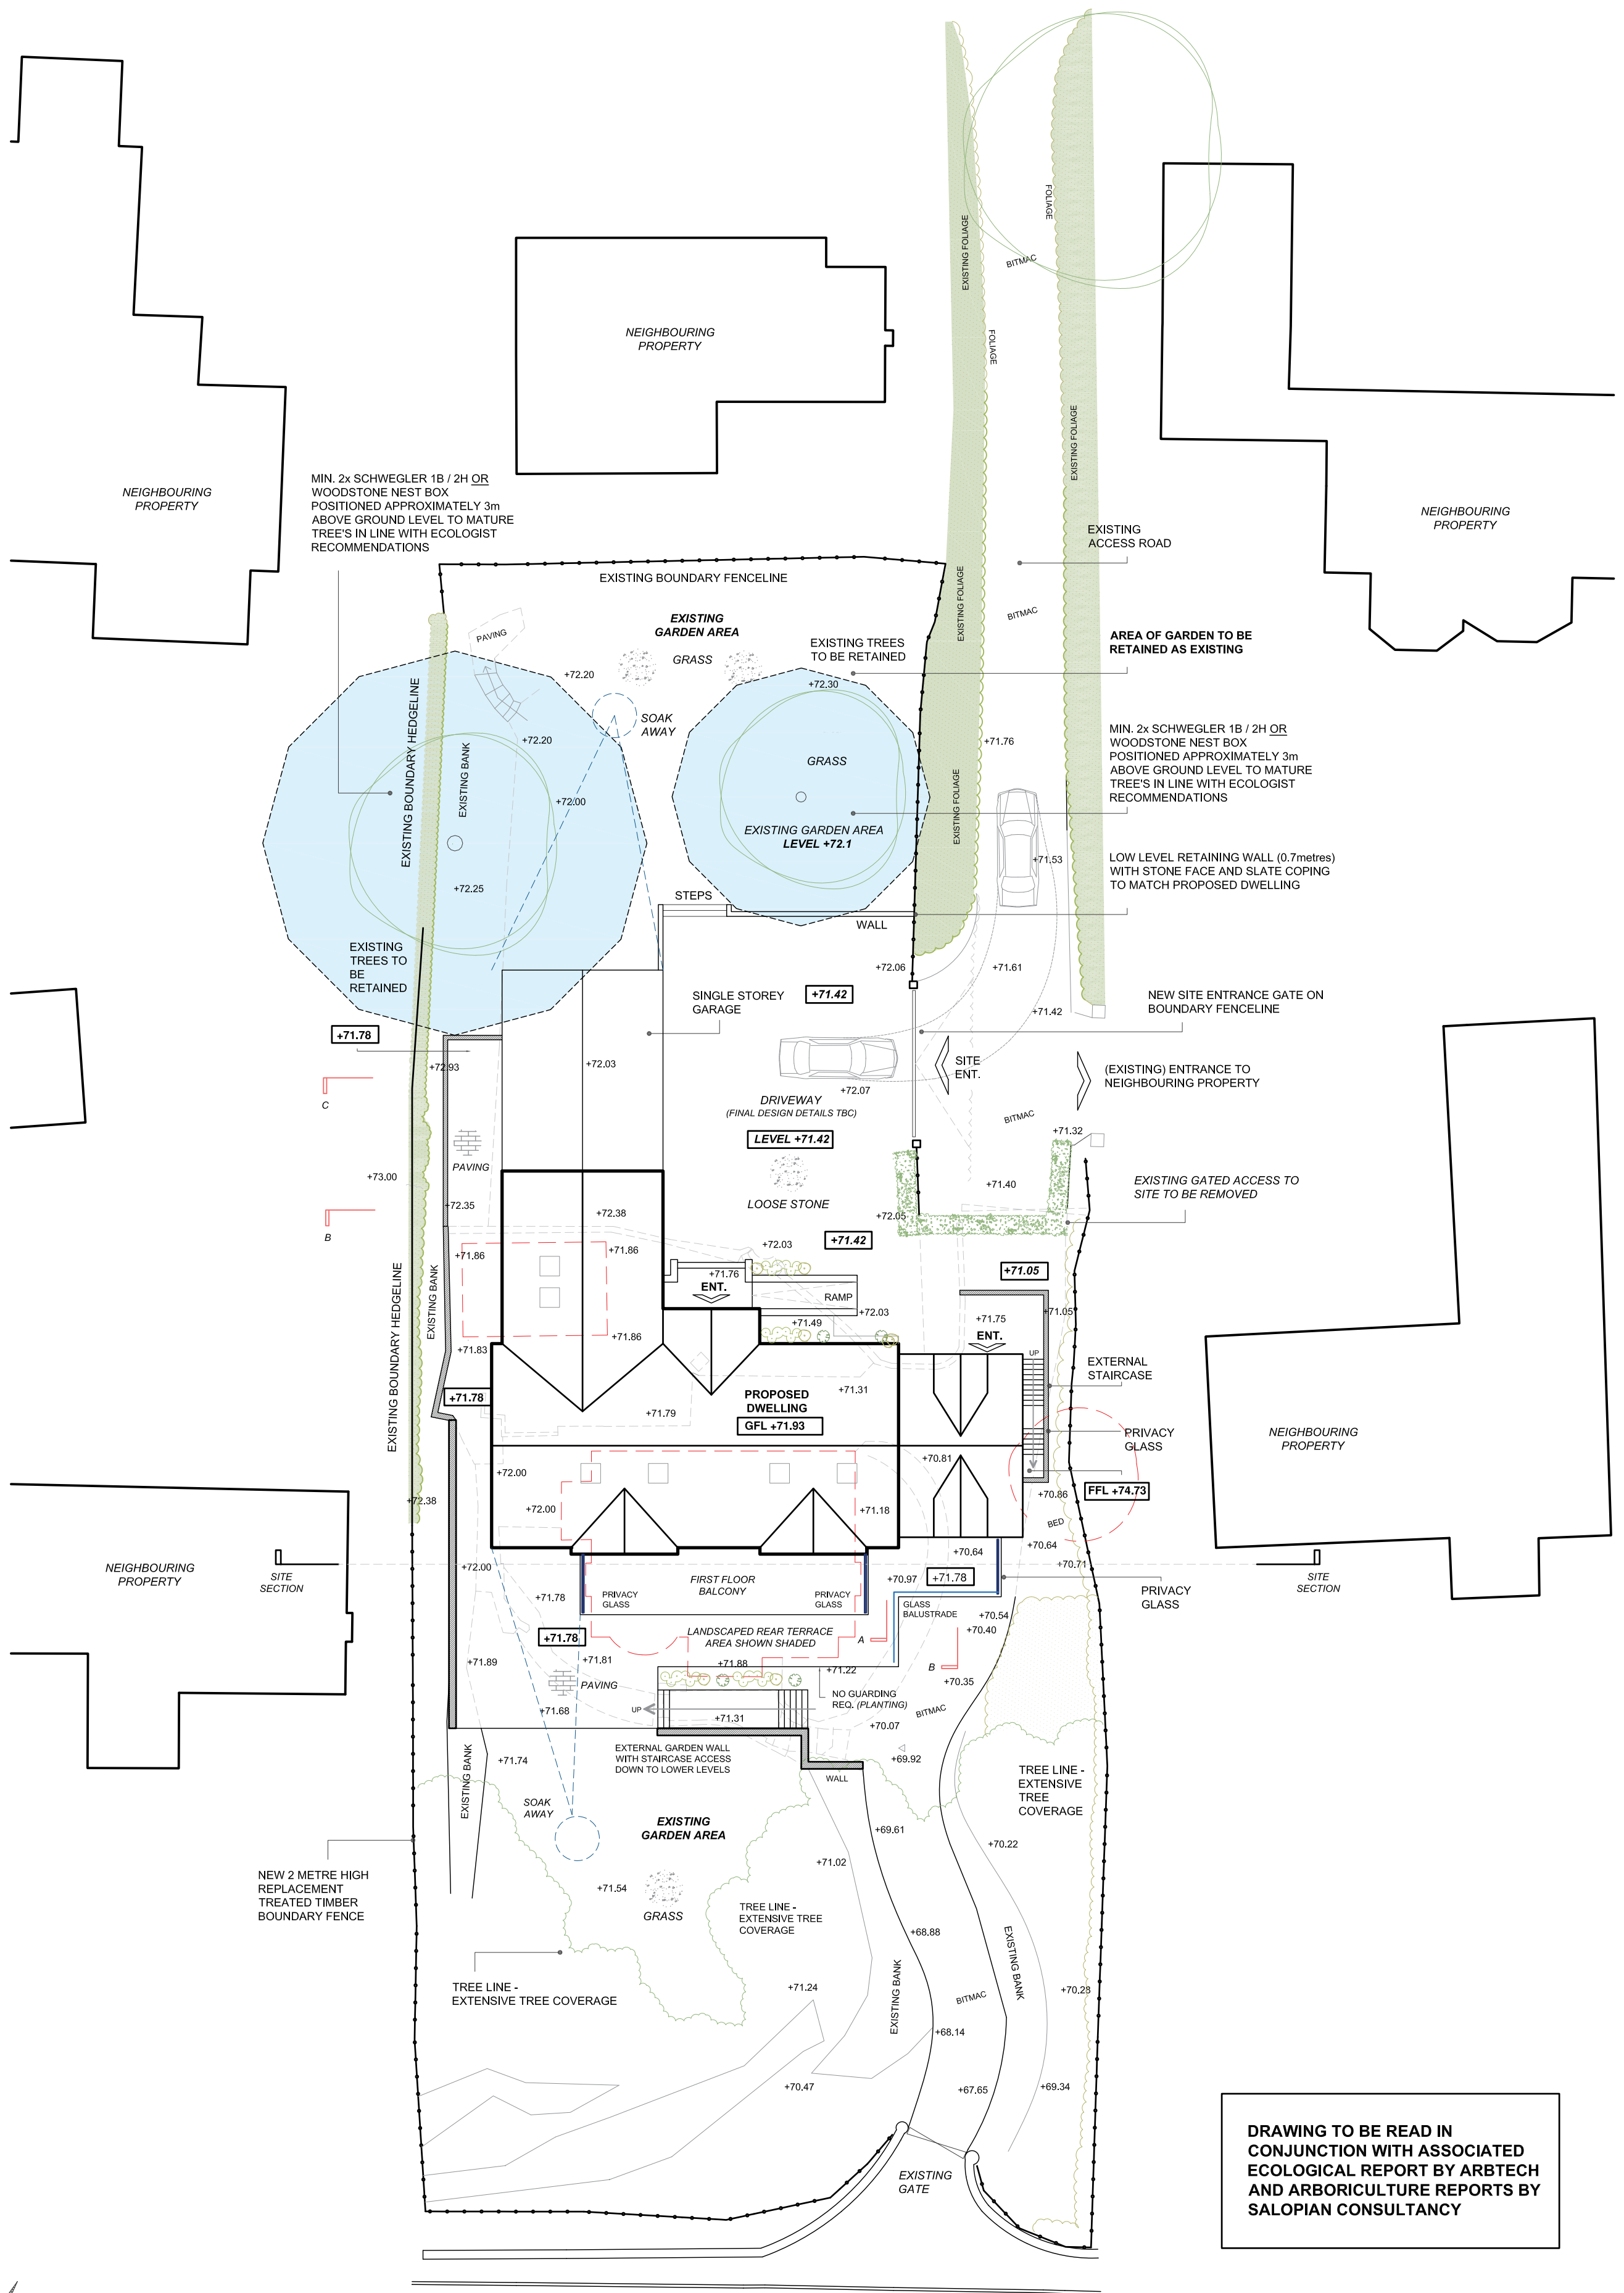

DRAWING TO BE READ IN
CONJUNCTION WITH ASSOCIATED
ECOLOGICAL REPORT BY ARBTECH
AND ARBORICULTURE REPORTS BY
SALOPIAN CONSULTANCY

B5445 MARFORD HILL

KEY

PROPOSED LEVELS **+71.42**
EXISTING LEVELS +73.03

PROPOSED SITE PLAN

