


This drawing is to be used in conjunction with all project drawings, specifications and relevant information. All dimensions are in millimeters (unless shown otherwise) and must be verified by the contractor prior to commencement. Any discrepancies are to be reported to PDC immediately. Do not copy or reproduce this drawing without written consent. PDC reserves the right to modify this drawing without notice. This drawing is provided for the stated purpose only and is not to be used for any other purpose.


Notes

1) This drawing is not to be scaled.

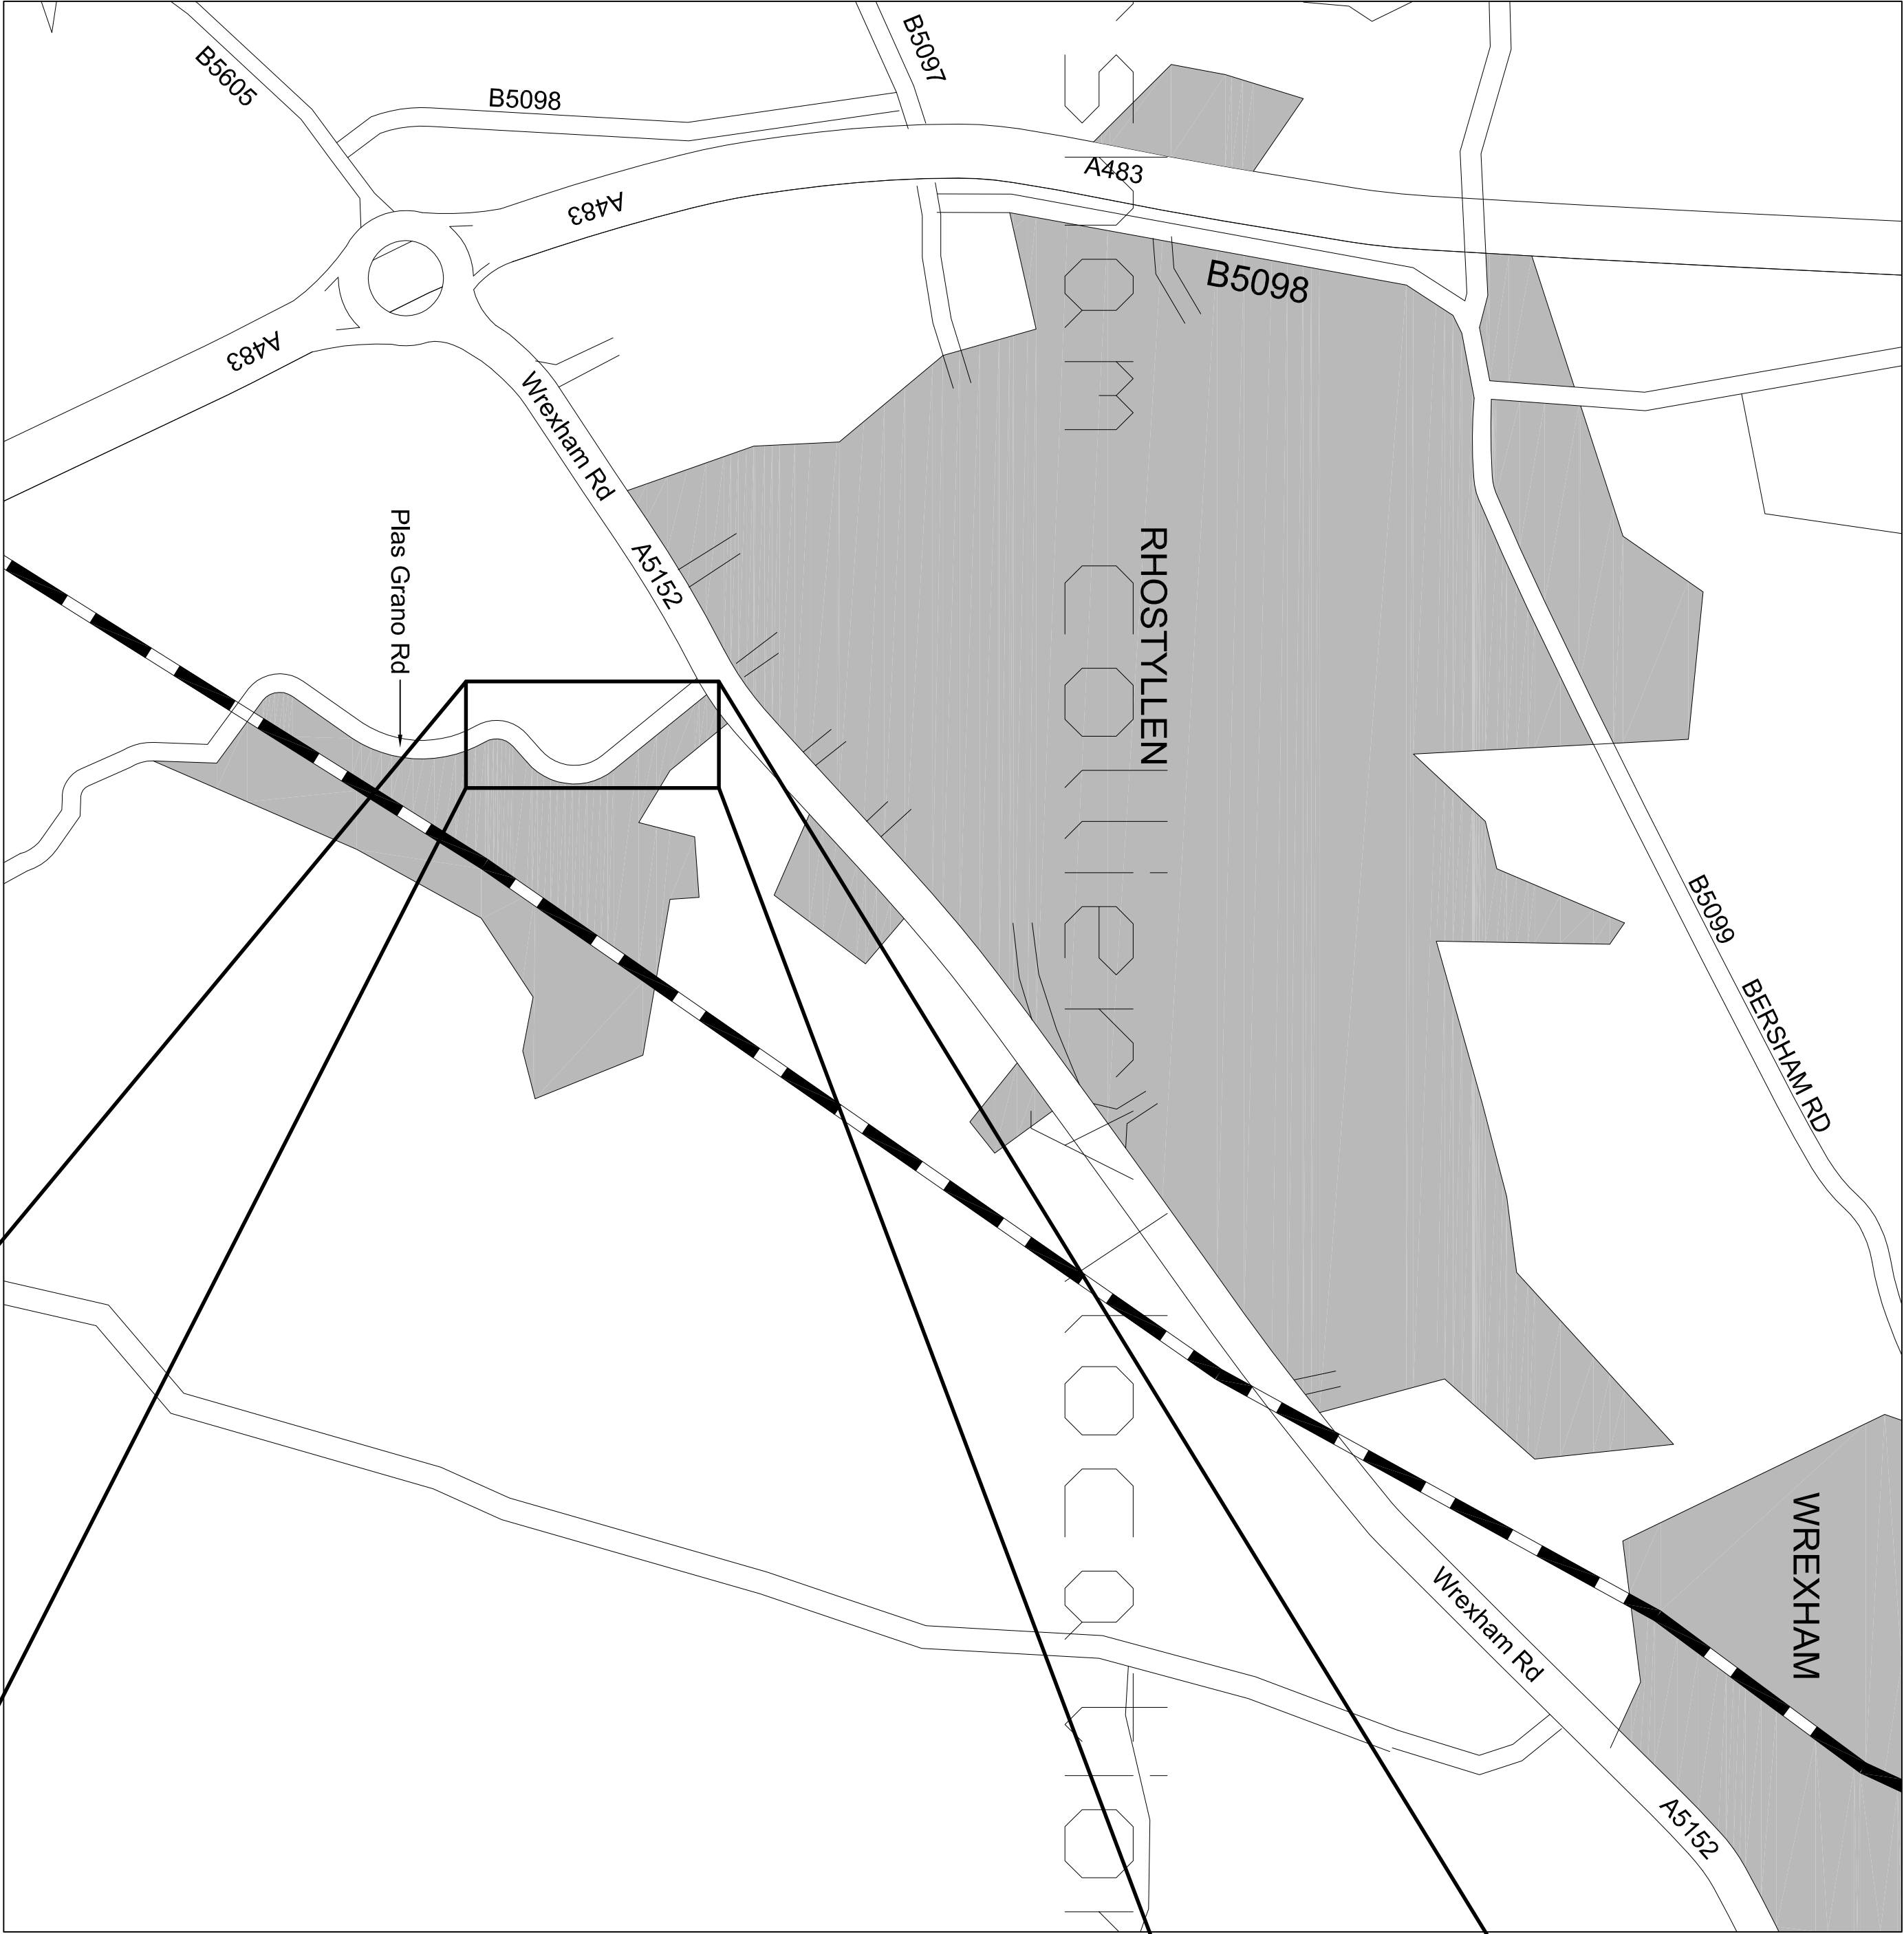

SITE LOCATION PLAN

Scale 1:5000

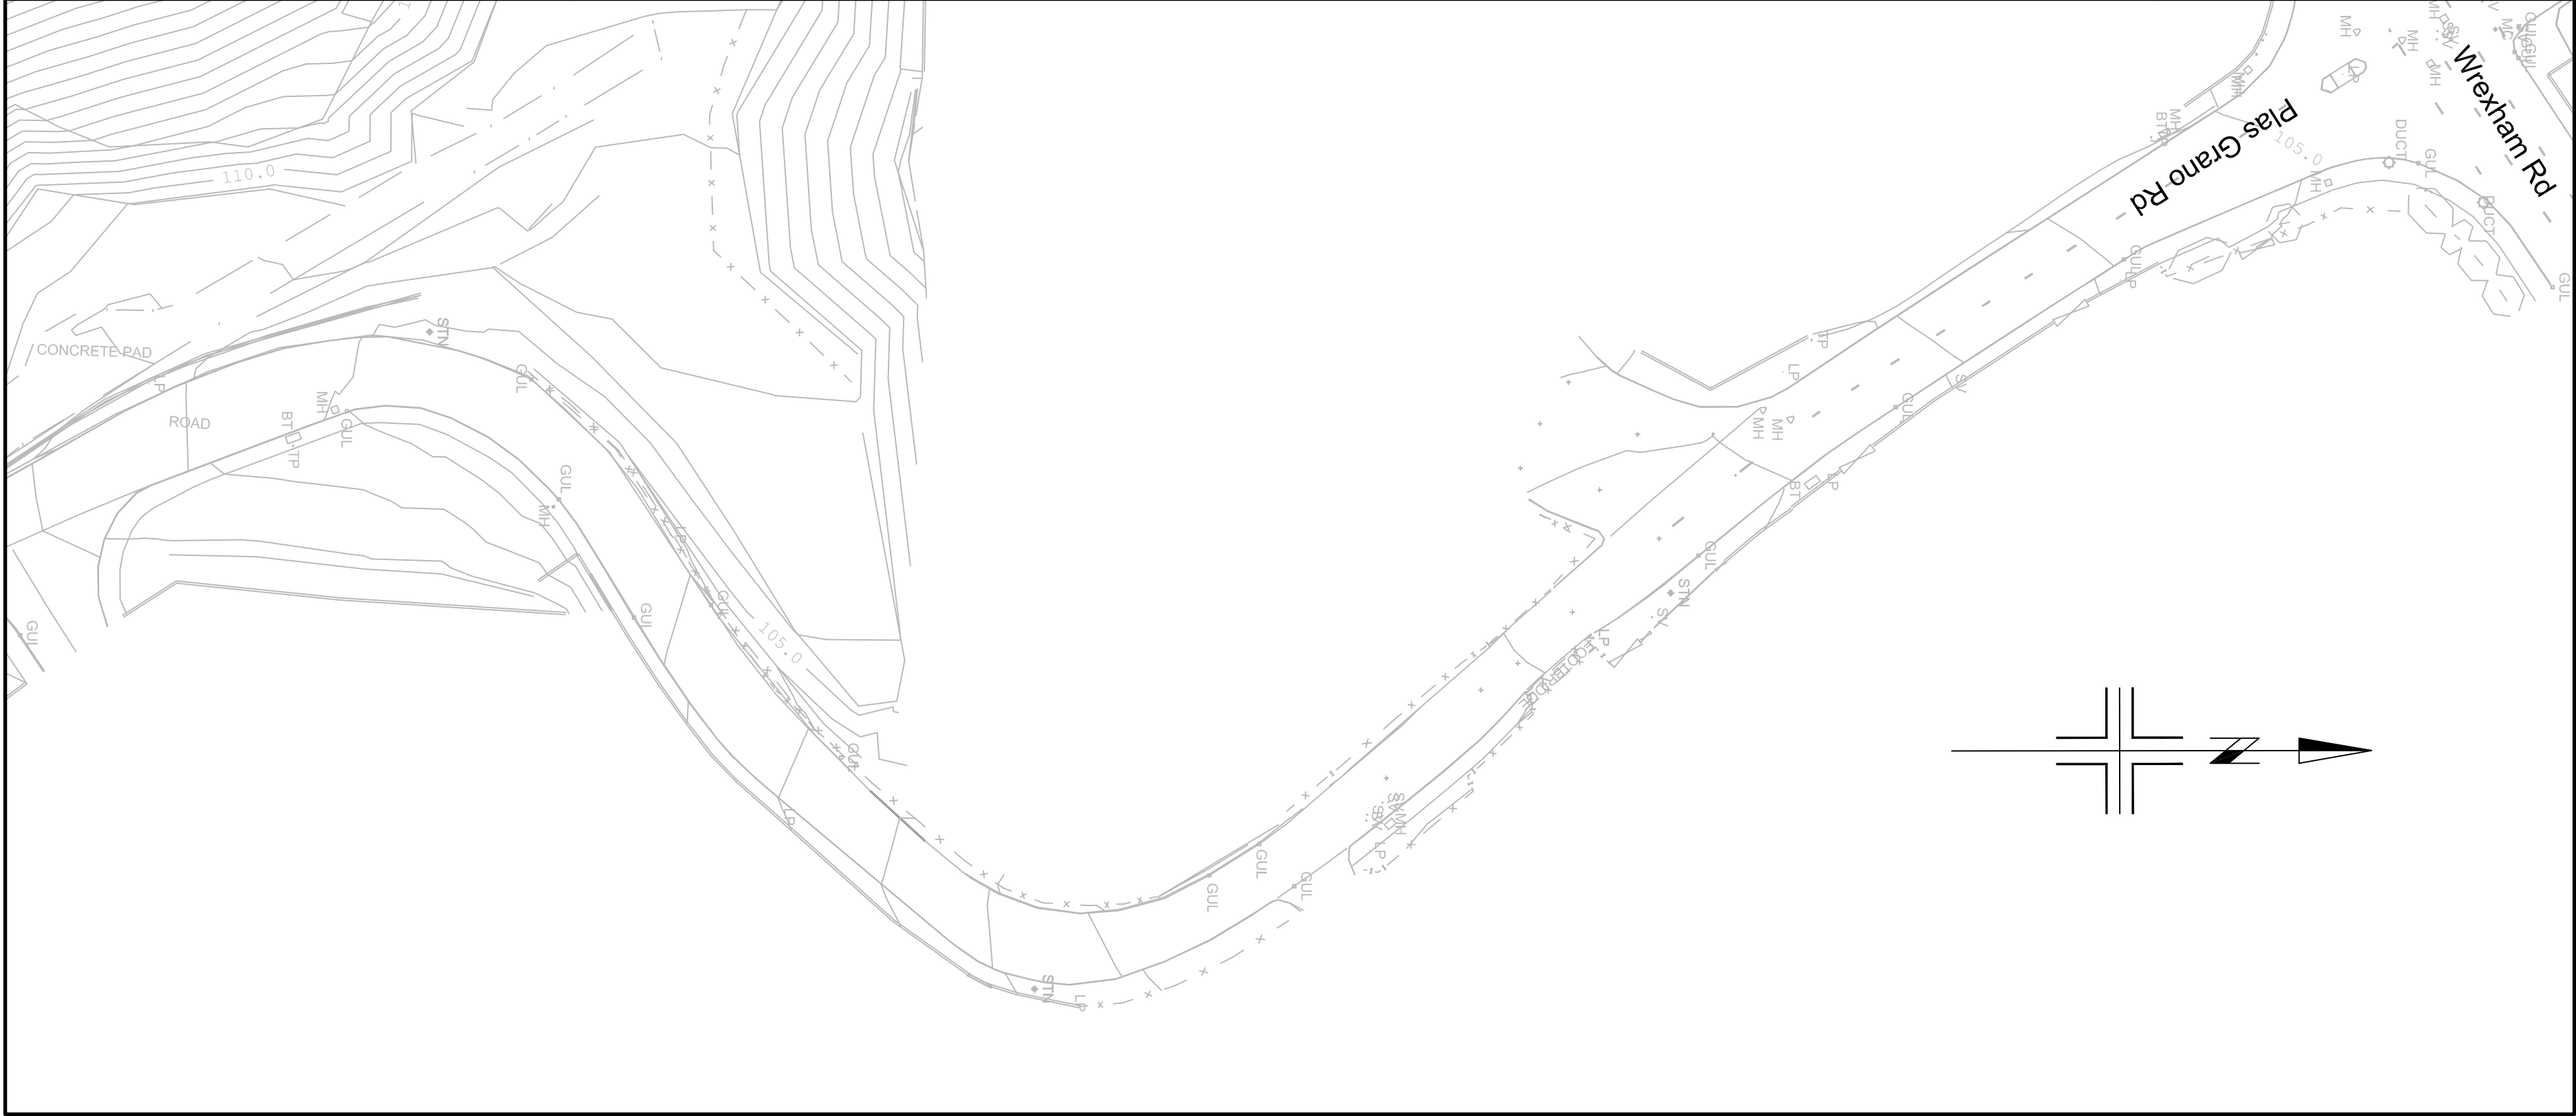

EXISTING ROAD LAYOUT

Scale 1:500

A	Approval Issue	AP	AP	24.6.11
Revisions	Drawn	Auth	Date	



The Lay, 55a Melrose Avenue, Redmore
Southside, West Midlands, DY8 2LE
T: 0184 370046
F: 0184 44097
e: enquiries@pearce-design.co.uk

Project
Bersham Colliery Tip
Plas Grano Rd, Rhosyllen, Wrexham.

Drawing

Site Location Plan and
Existing Road Layout

Client	Status
Bersham Glenside Limited	Approval
Drawing no.	Revision
11-0153/200	A
Drawn	Authorised
RG	AP
Date	Scale
June 2011	As Shown