



0m 4m 8m 12m 16m A1

VISUAL SCALE 1:200 @ A1

Notes

Figured dimensions are to be used in all case.
Dimensions should not be scaled from drawing
All existing dimensions should be checked on site before commencement of the work.
Any discrepancies in dimensions should be clarified with the Architect prior to commencement of the work.
No deviation from this drawing will be permitted without the prior written consent of the Architect.
This drawing is to be read in conjunction with all the relevant Mechanical and Electrical drawings.
This drawing is to be read in conjunction with the relevant Structural Engineer's drawings, structural calculations and recommendations.
This drawing is to be read in conjunction with the relevant Fire Safety Strategy drawings

This drawing is copyright and to be returned to the architect on completion of the contract.

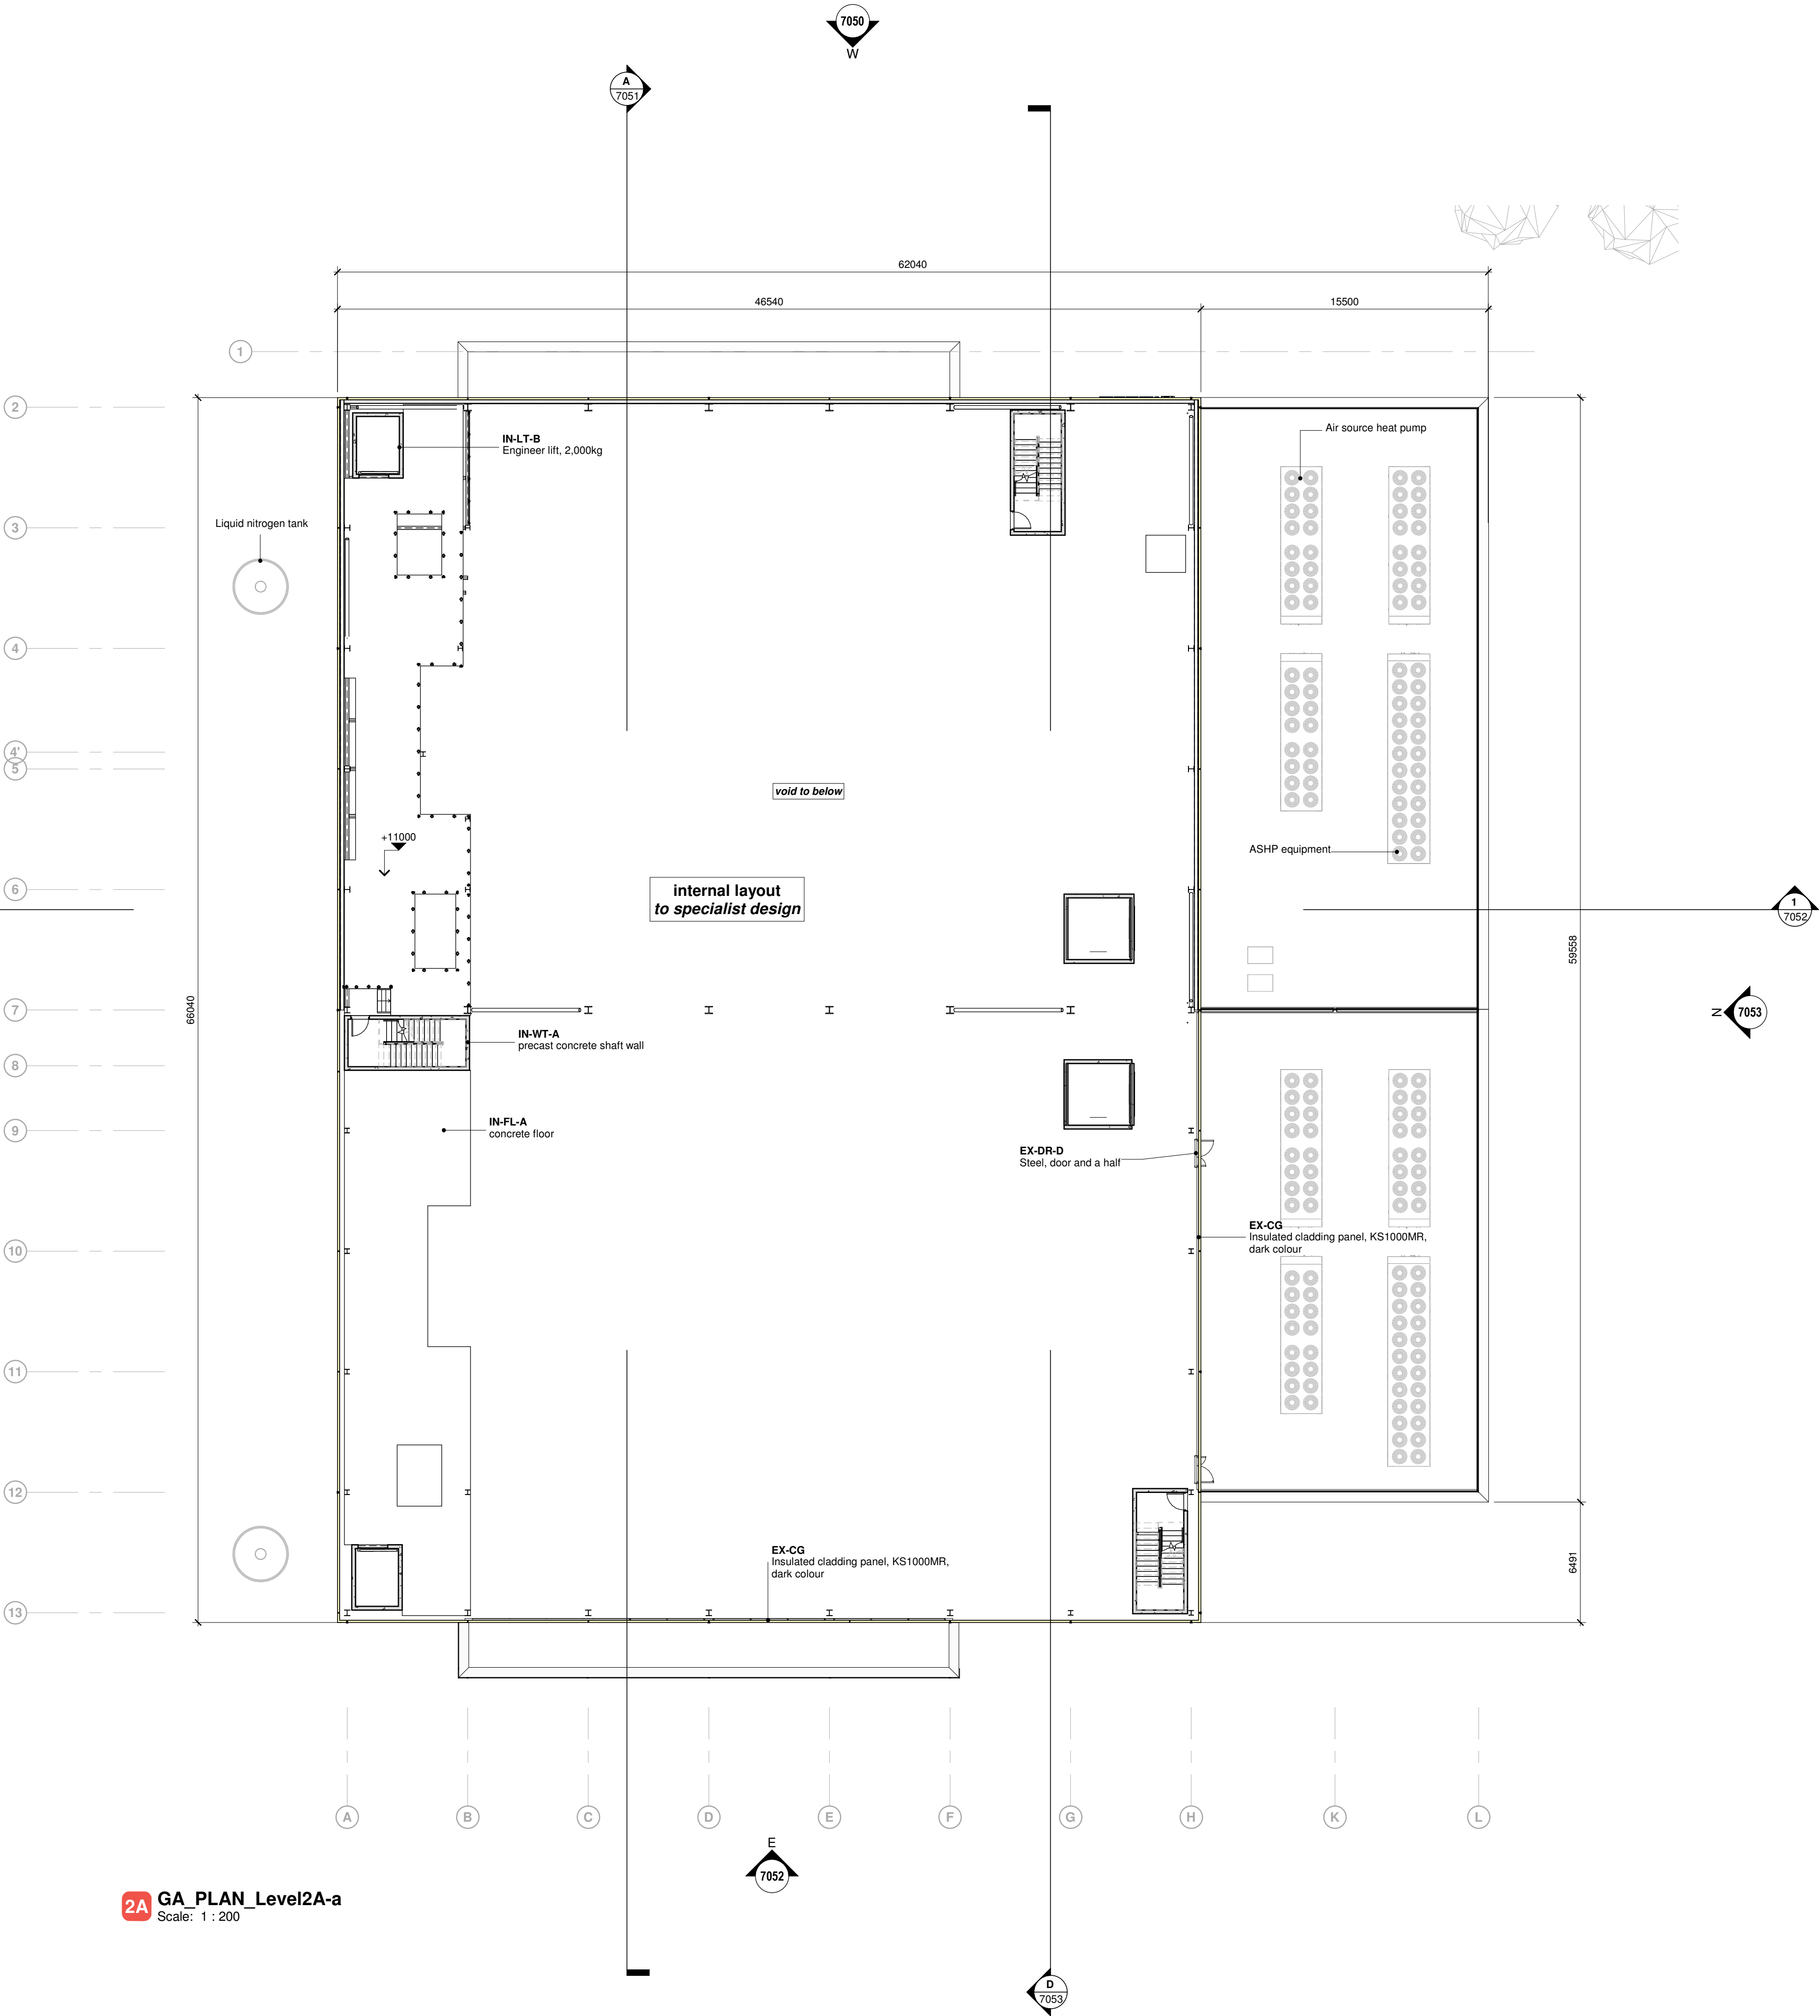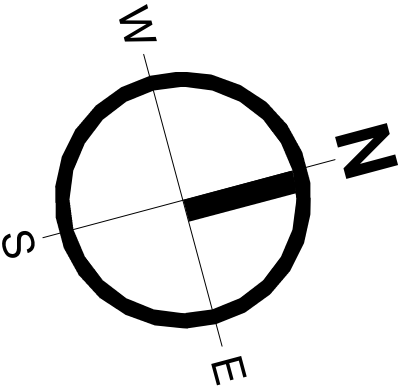

2A GA_PLAN_Level2A-a
Scale: 1 : 200

P2	Issued for Planning: General update including amendment to the southeast corner of the site to extend the parking, changes to the extent of composite panel cladding to ground level, amendments to cladding subdivision and to sectional door heights.	EmR	-	230714
P1	Issued for PAC	EmR	MR	230531
Rev.	Revision description	Drawn	Checked	Date



Lovelock Mitchell Architects
3 Stanley Street, Chester, CH1 2LS
Tel +44 (0) 1244 404321

e-mail: admin@lovelockmitchell.com
web: www.lovelockmitchell.com

Project
NDPF
Wrexham

Title
GA_PLAN_Level2A

LMA Project	Drawing number						Rev.
Project	Designer	Zone	Level	Type	File	DrawingNumber	
2227	IED	LMA	ZZ	2A	DR	A	7043 P2