



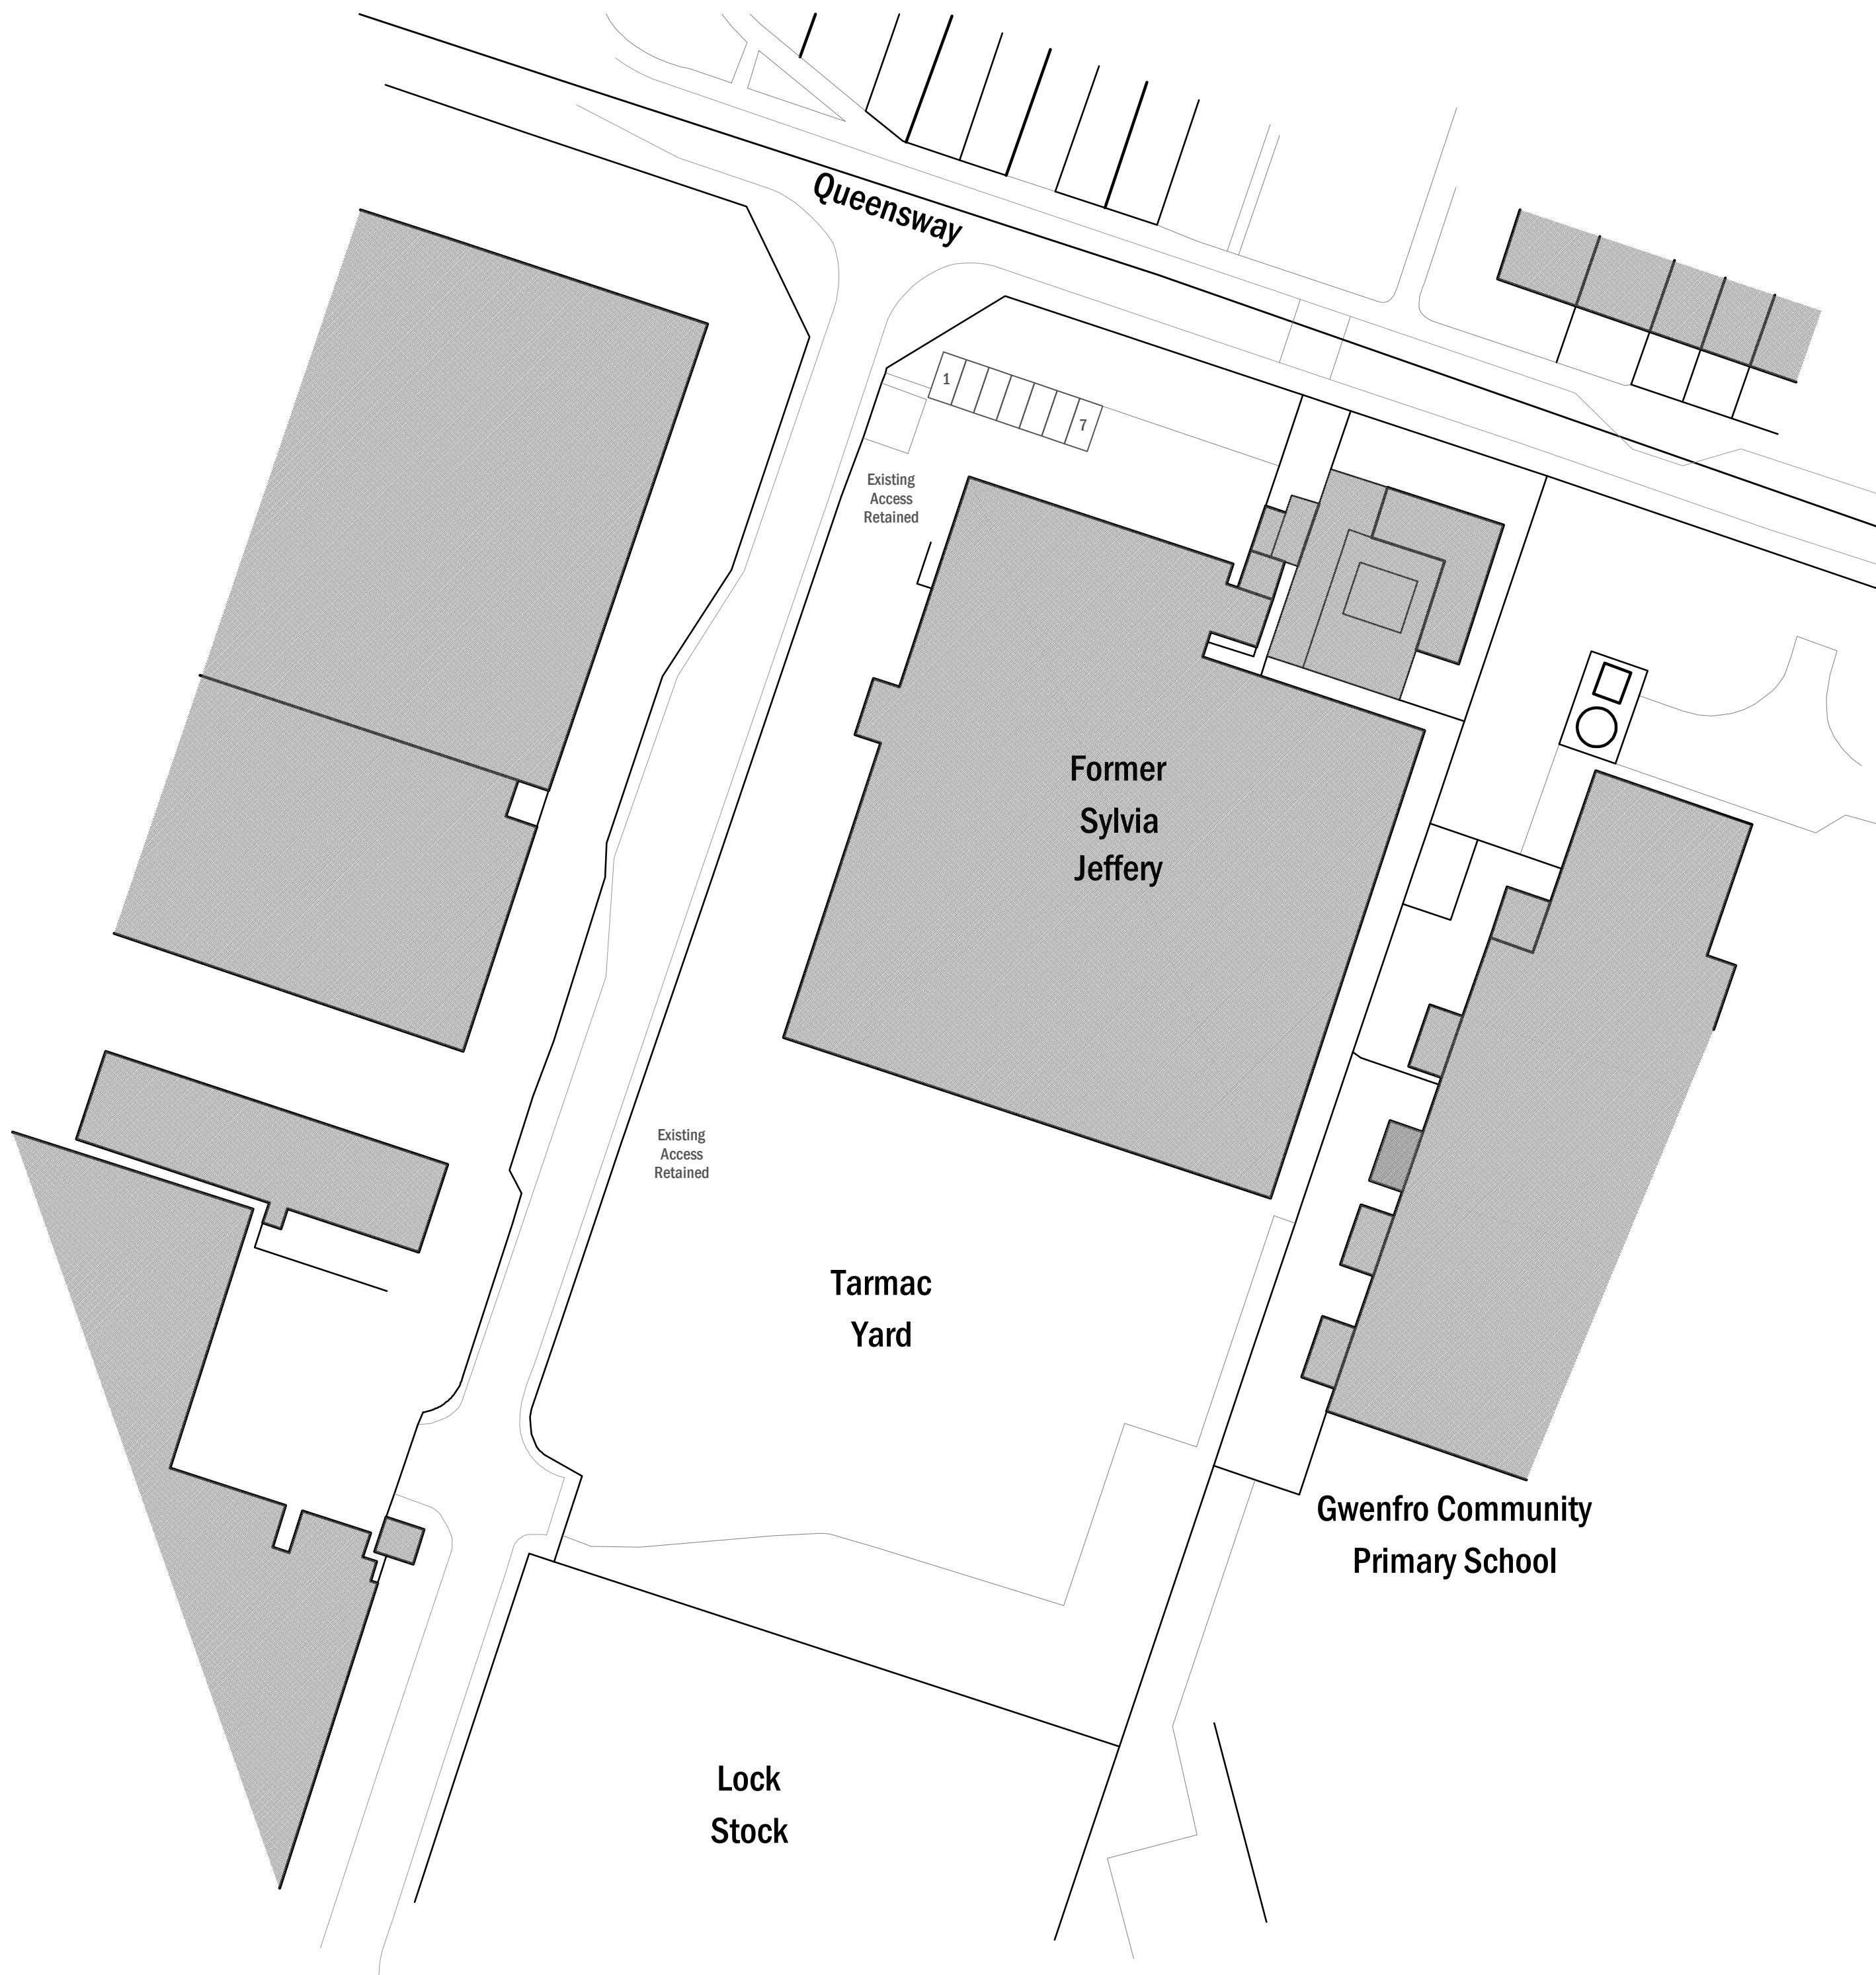


Block Plan as Existing.

Scale 1:500.
0 m. 100 m.

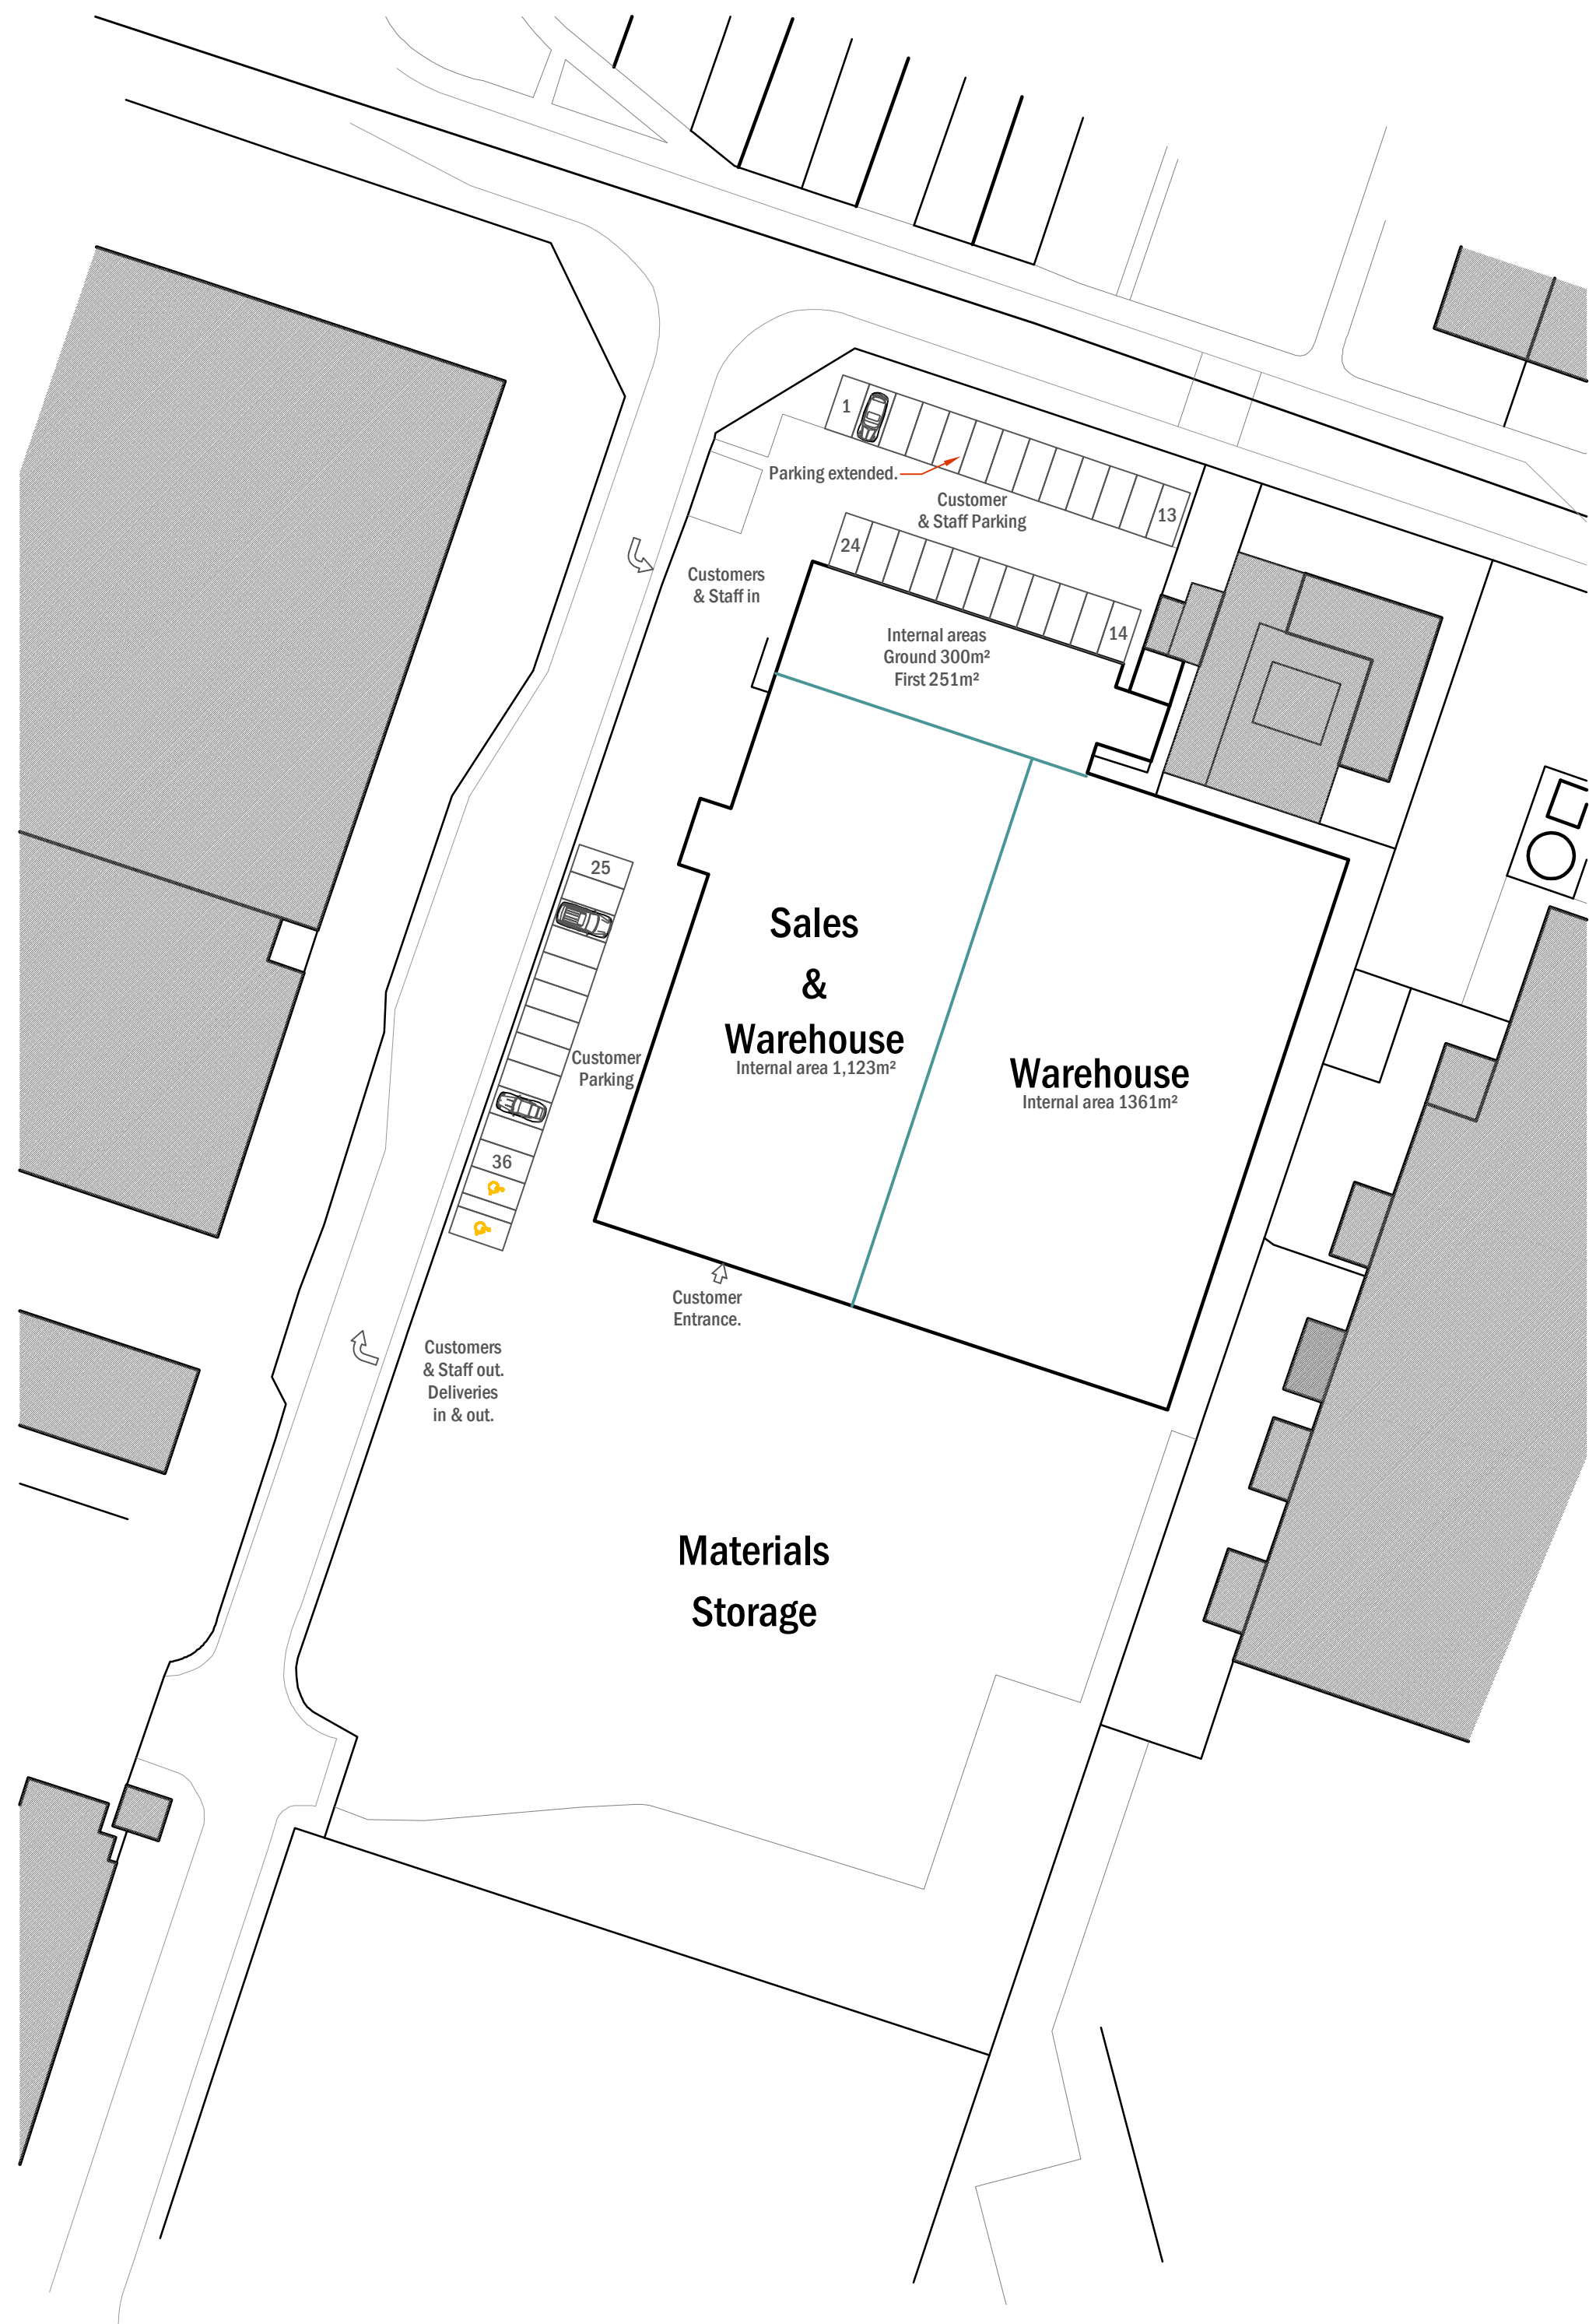

Block Plan as Proposed.

Scale 1:500.
0 m.

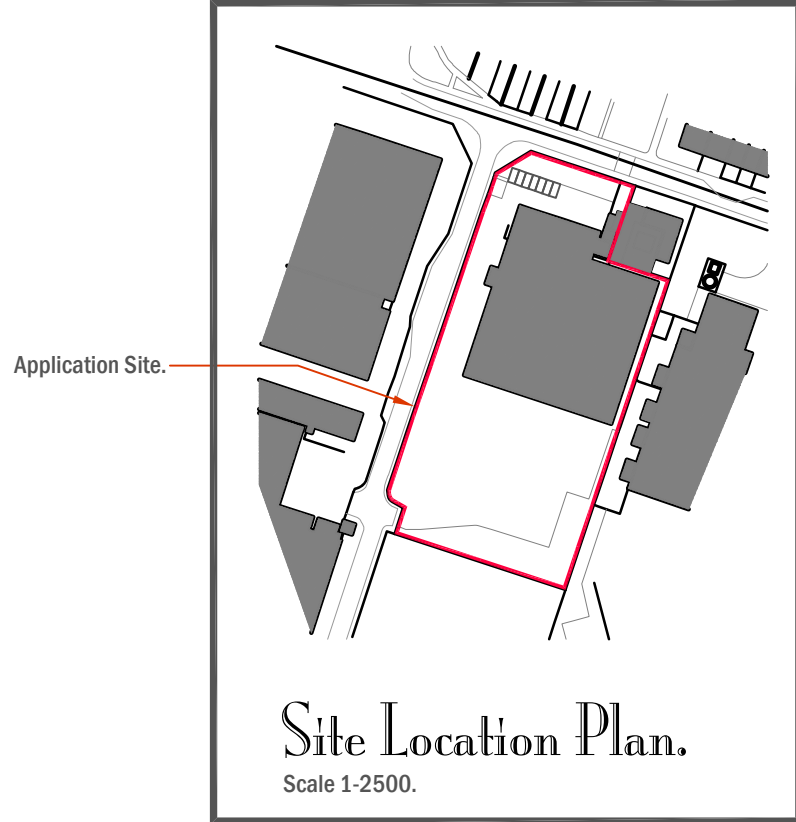

Site Location Plan.
Scale 1:2500.

Planning Issue.
October 2023.

AR3	03-10-23	Planning Issue.
PR1	30-09-23	First Issue.
Rev	Date	Notes

PROJECT
Proposed Change of Use.
at:
Former Sylvia Jeffery Site
Queensway Industrial Estate
Wrexham
LI13 8YR

DRAWING TITLE
Site Location & Block Plans.

SCALE: AT A1 1:500 & 2500 @A1	DATE 03-10-23
----------------------------------	------------------

DRAWING NUMBER 2309-SLP	REVISION AR3
----------------------------	-----------------