


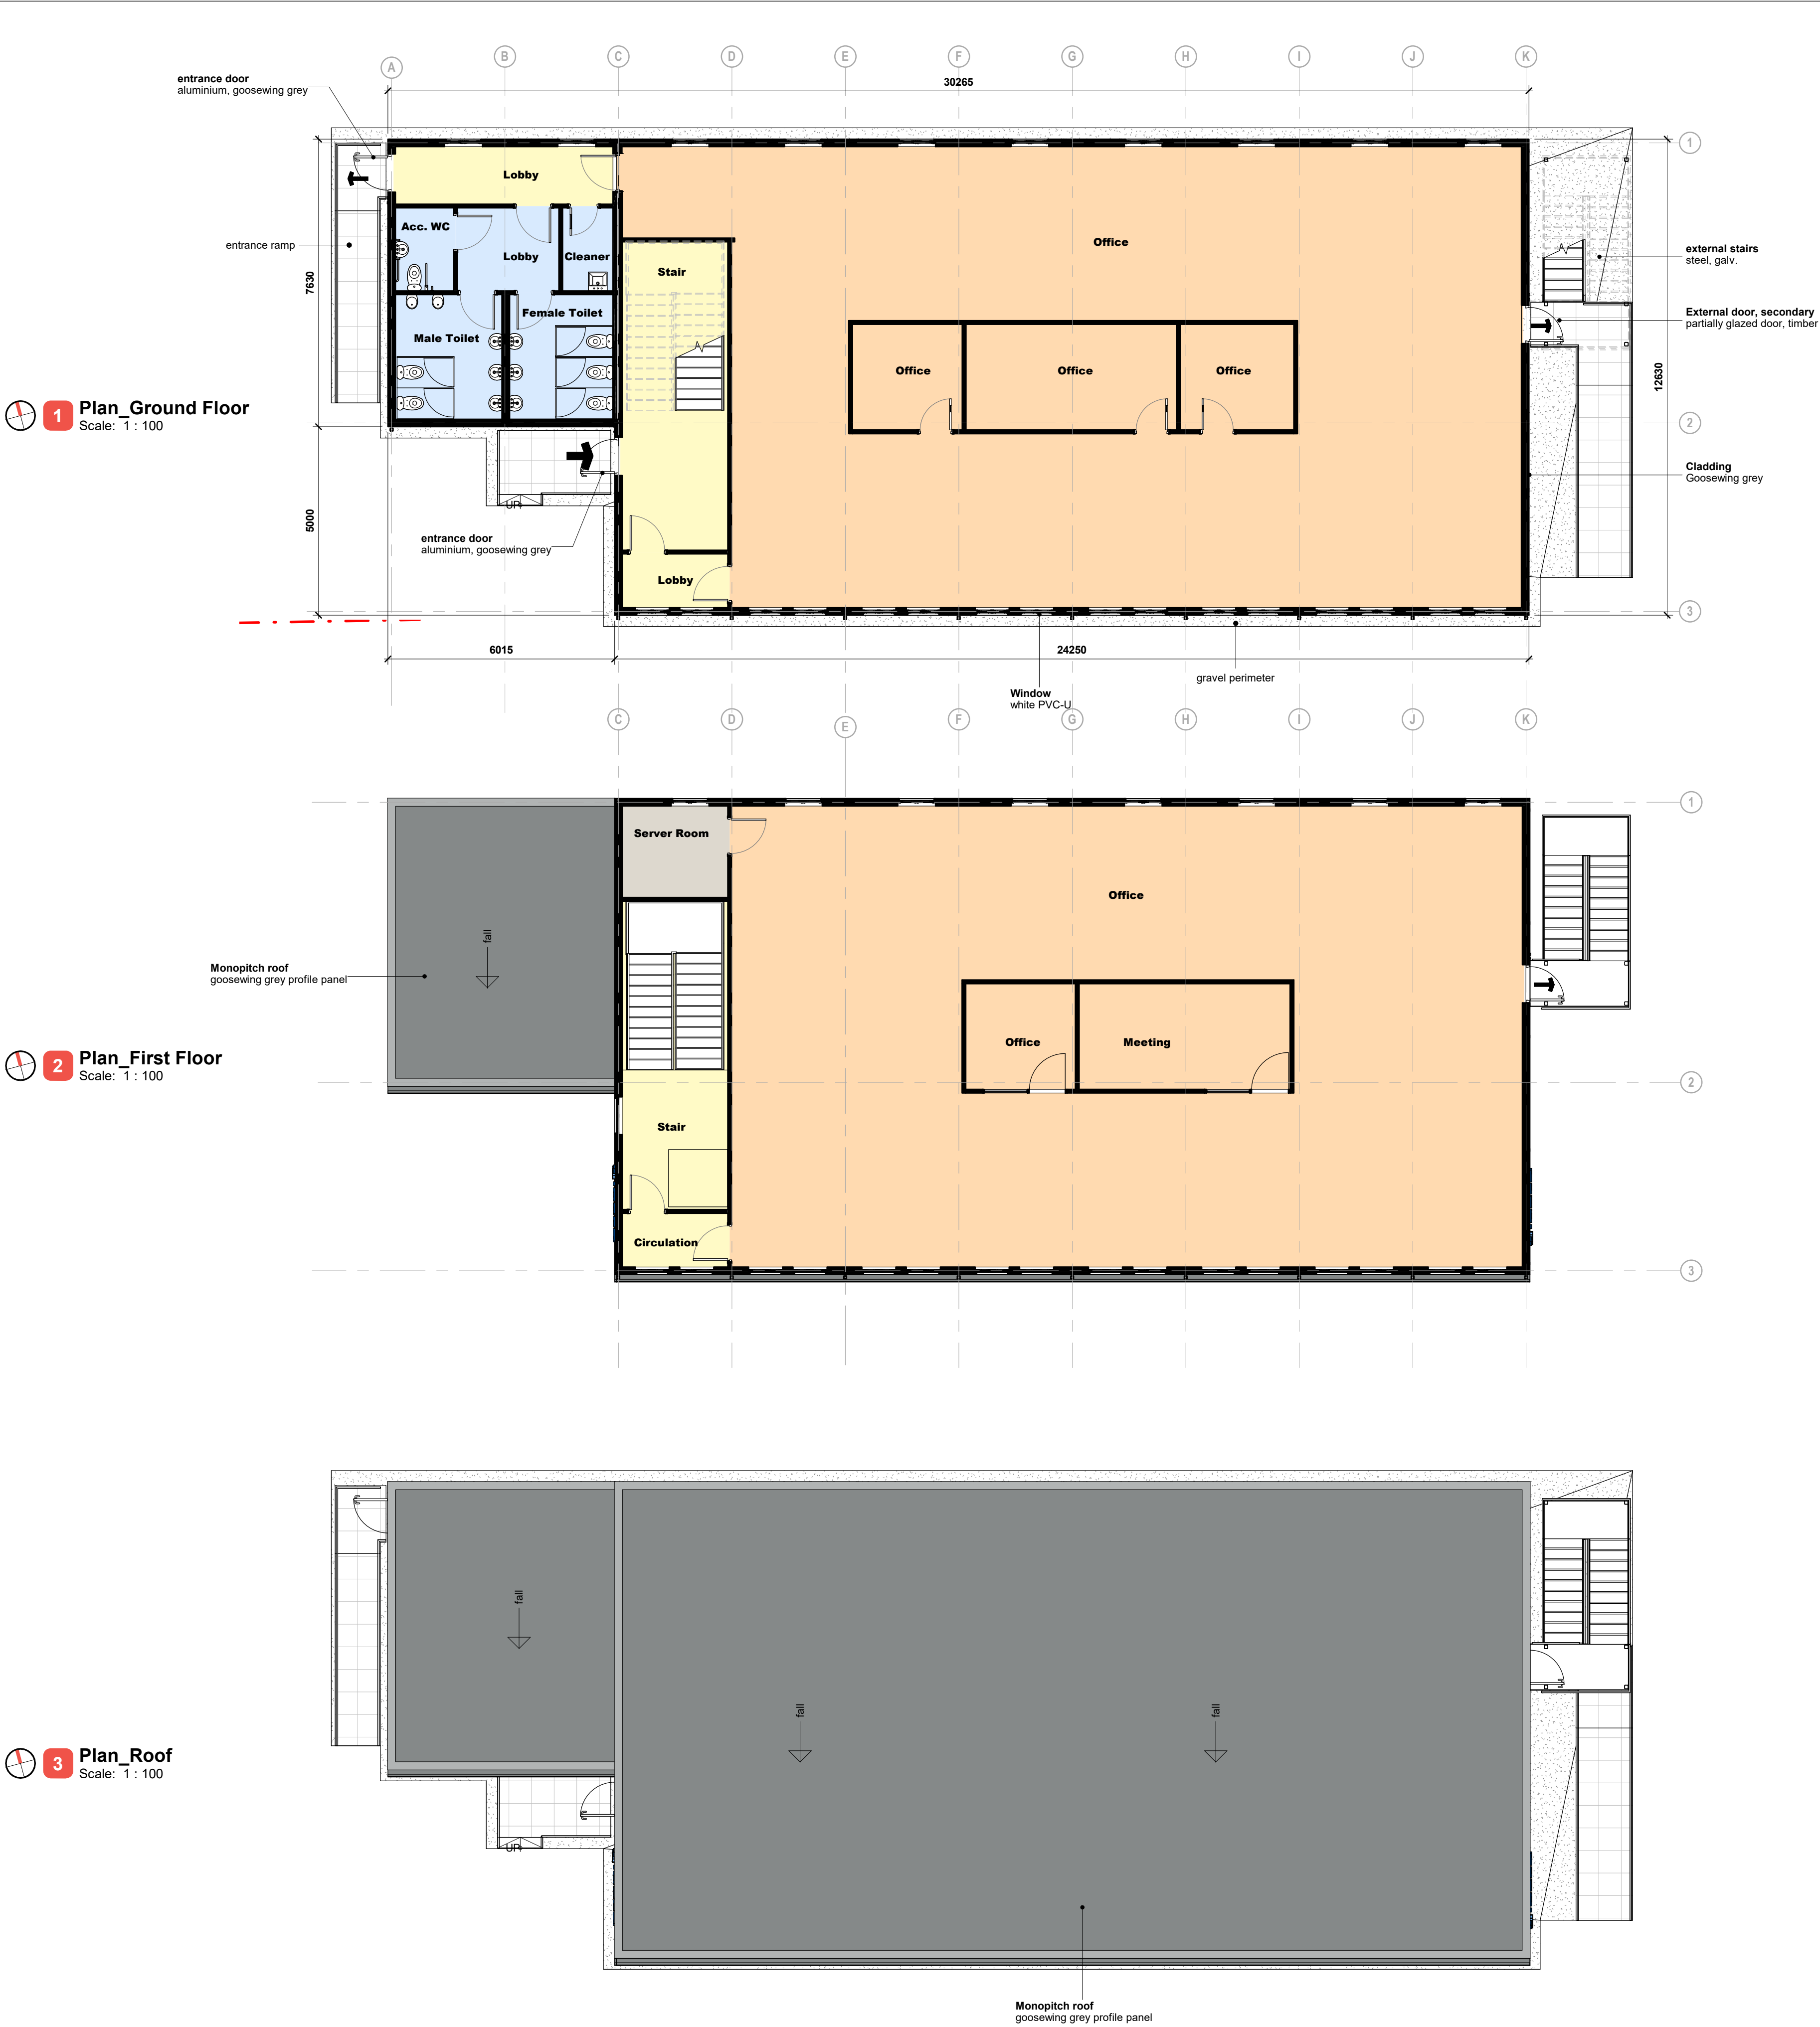

P2	updated building location, northpoint amended	EnR	CR	230320
P1	First Issue of Drawing- Issued for Planning	EnR	CR	230223
Rev.	Revision description	Drawn	Checked	Date

LM

Lovelock Mitchell Architects
3 Stanley Street, Chester, CH1 2LS
Tel +44 (0) 1244 404321

e-mail: admin@lovelockmitchell.com
web: www.lovelockmitchell.com

Project
**Ipsen Temporary Offices
Wrexham**

Title
Building_Plans

LMA Project	Drawing number						Rev.
Project	Originator	Zone	Level	Type	Rev.	Drawingnumber	
2261	ITO	LMA	XX	XX	DR	A 7020	P2