


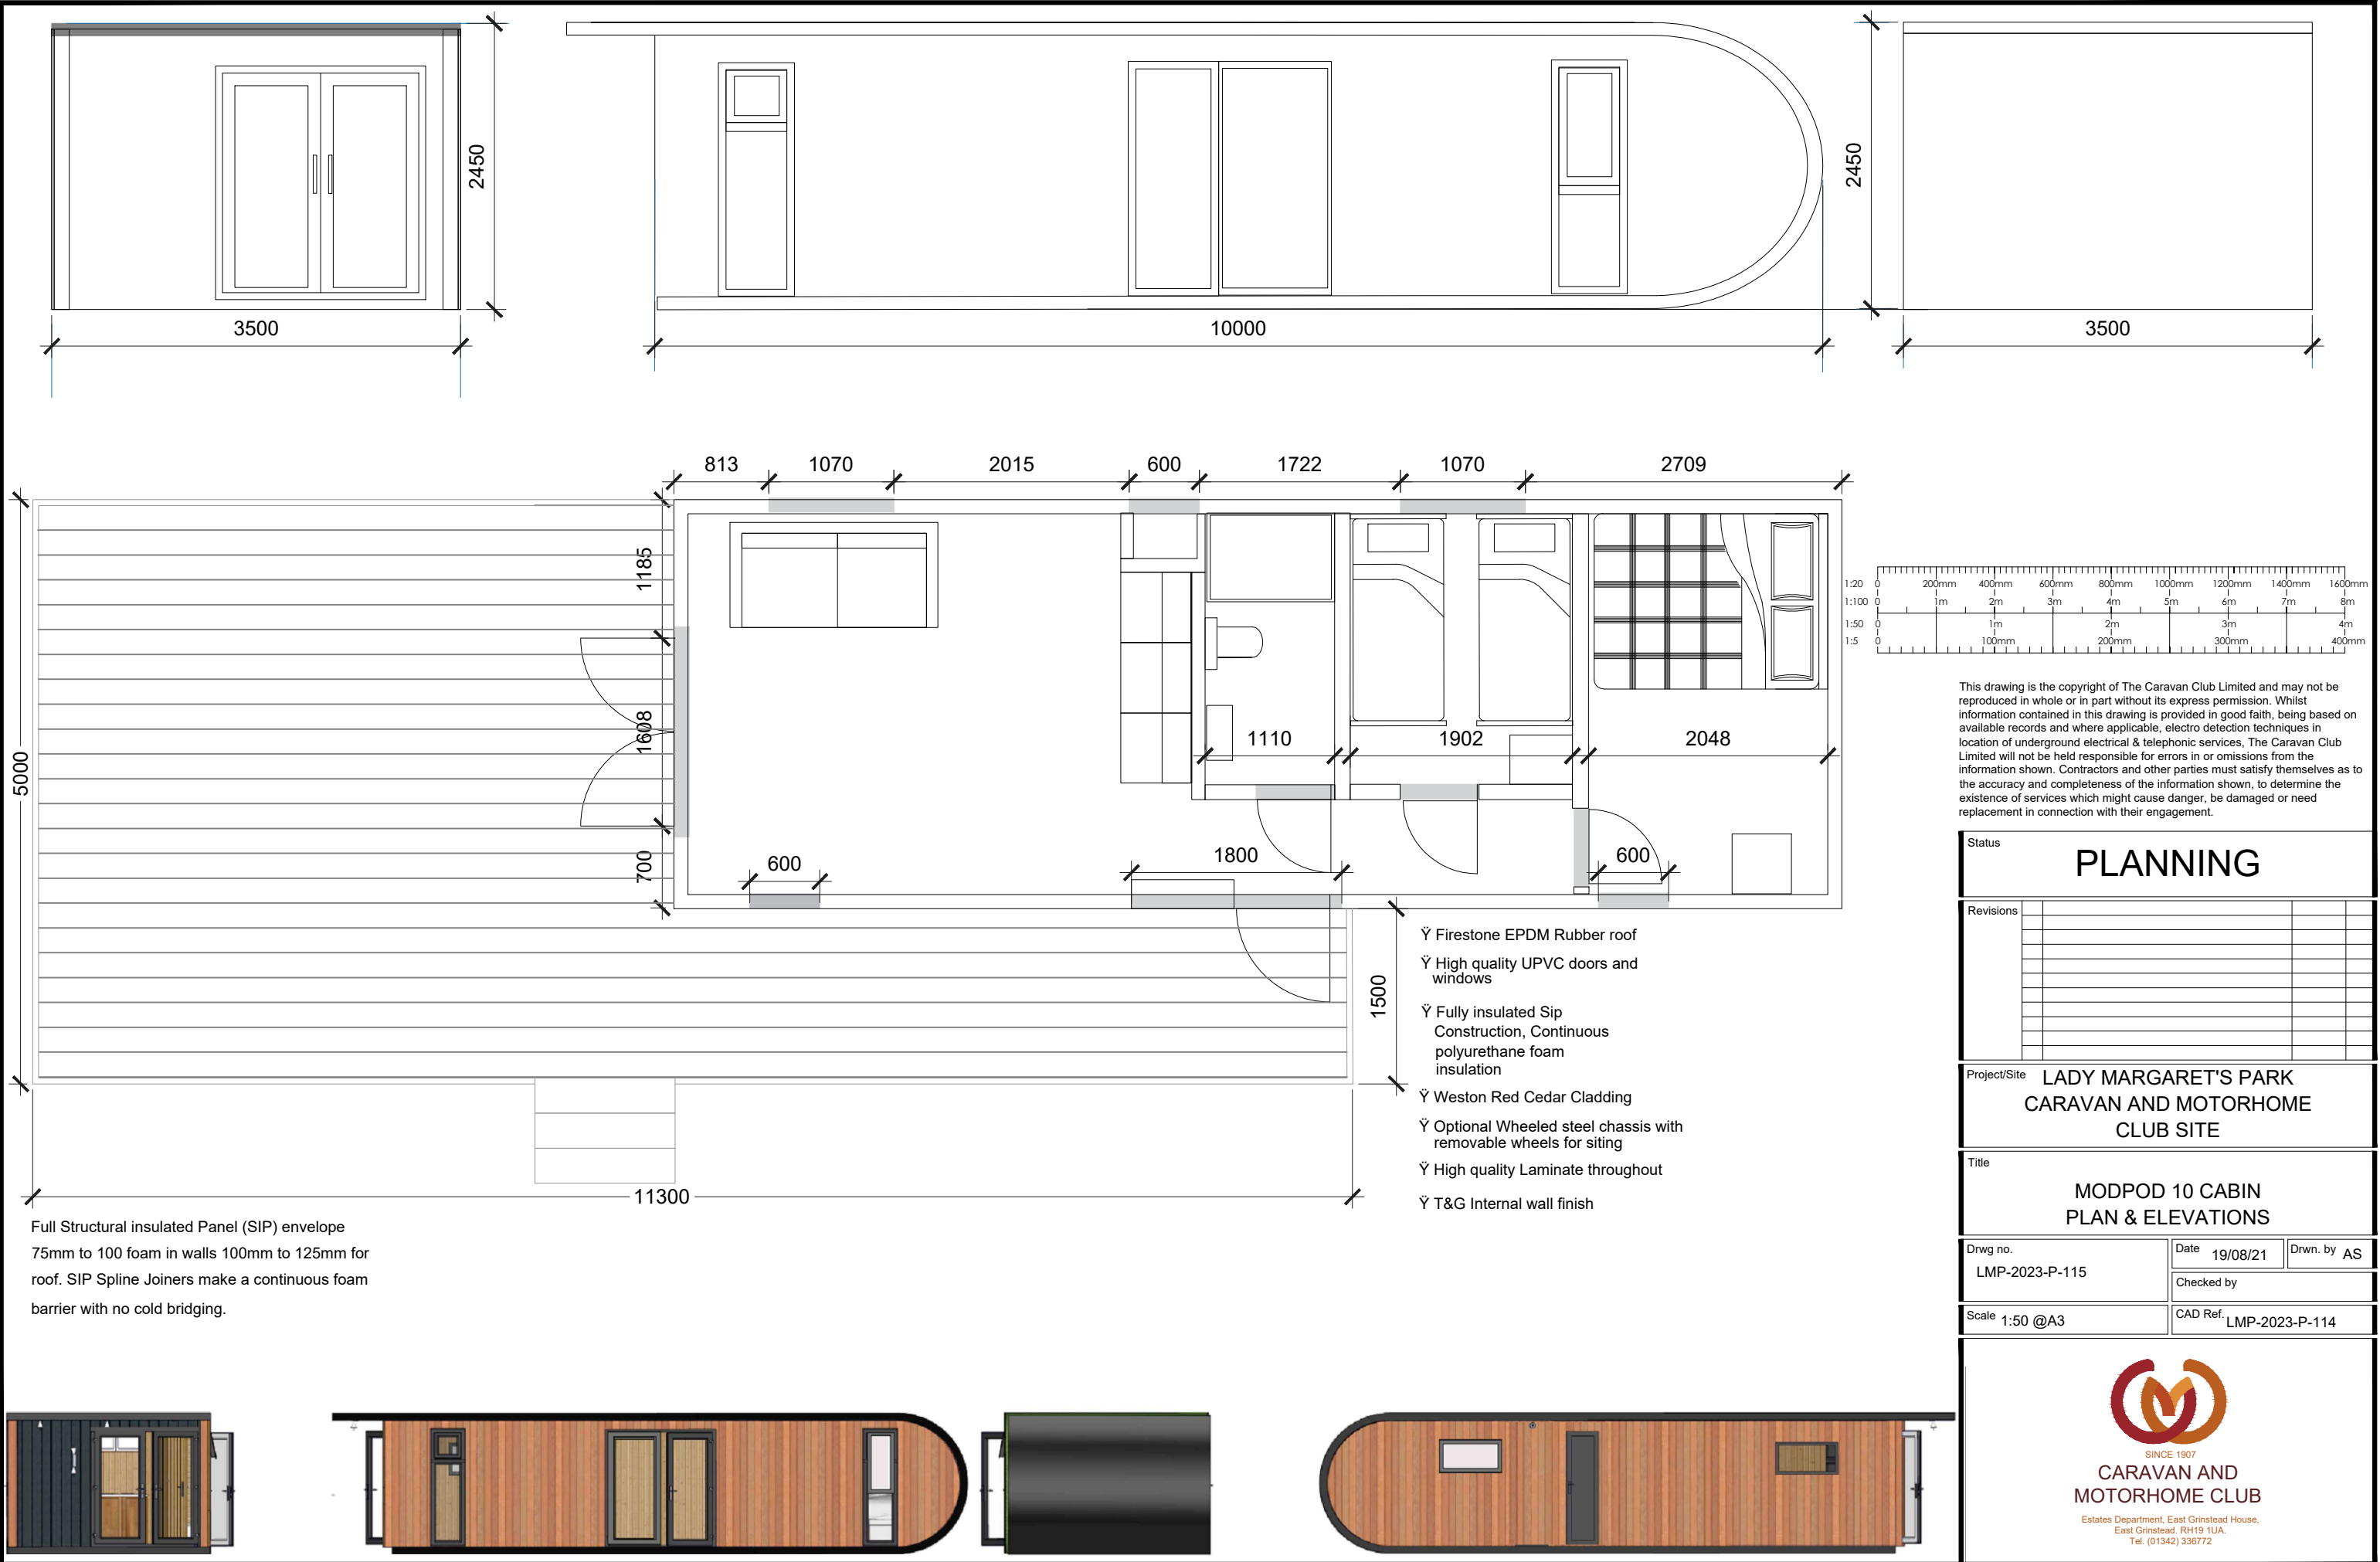

This drawing is the copyright of The Caravan Club Limited and may not be reproduced in whole or in part without its express permission. Whilst information contained in this drawing is provided in good faith, being based on available records and where applicable, electro detection techniques in location of underground electrical & telephonic services, The Caravan Club Limited will not be held responsible for errors in or omissions from the information shown. Contractors and other parties must satisfy themselves as to the accuracy and completeness of the information shown, to determine the existence of services which might cause danger, be damaged or need replacement in connection with their engagement.

Status	PLANNING			
Revisions				
Project/Site	LADY MARGARET'S PARK CARAVAN AND MOTORHOME CLUB SITE			
Title	MODPOD 10 CABIN PLAN & ELEVATIONS			
Drwg no.	LMP-2023-P-115		Date	19/08/21
		Checked by		Drwn. by AS
Scale	1:50 @A3		CAD Ref.	LMP-2023-P-114



SINCE 1907
CARAVAN AND
MOTORHOME CLUB

Estates Department, East Grinstead House,
East Grinstead, RH19 1UA.
Tel. (01342) 336772