
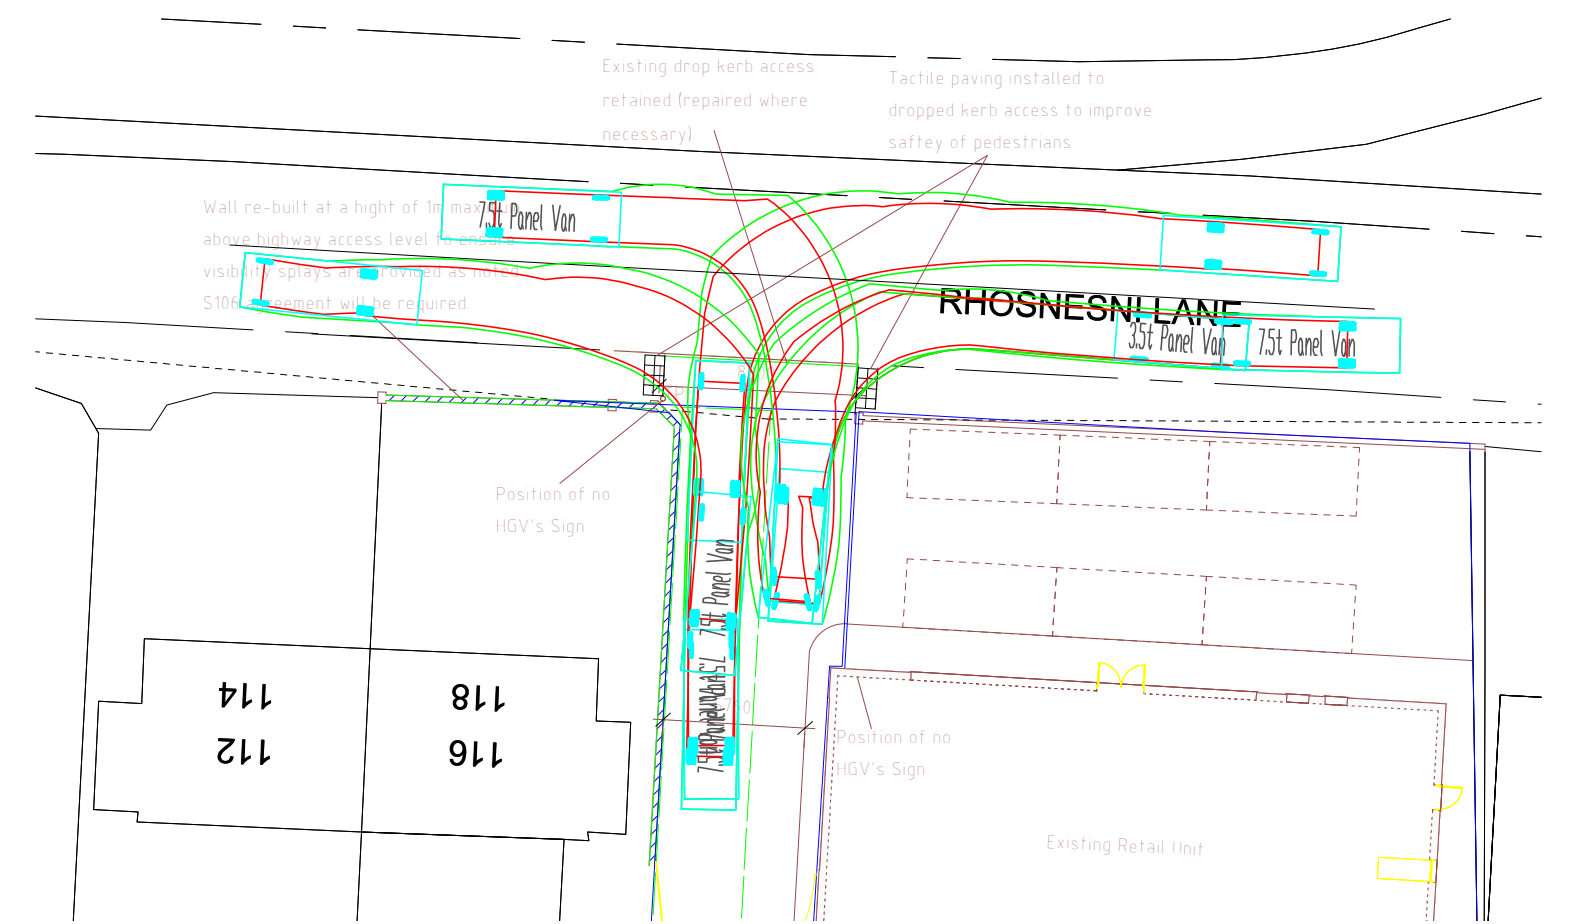


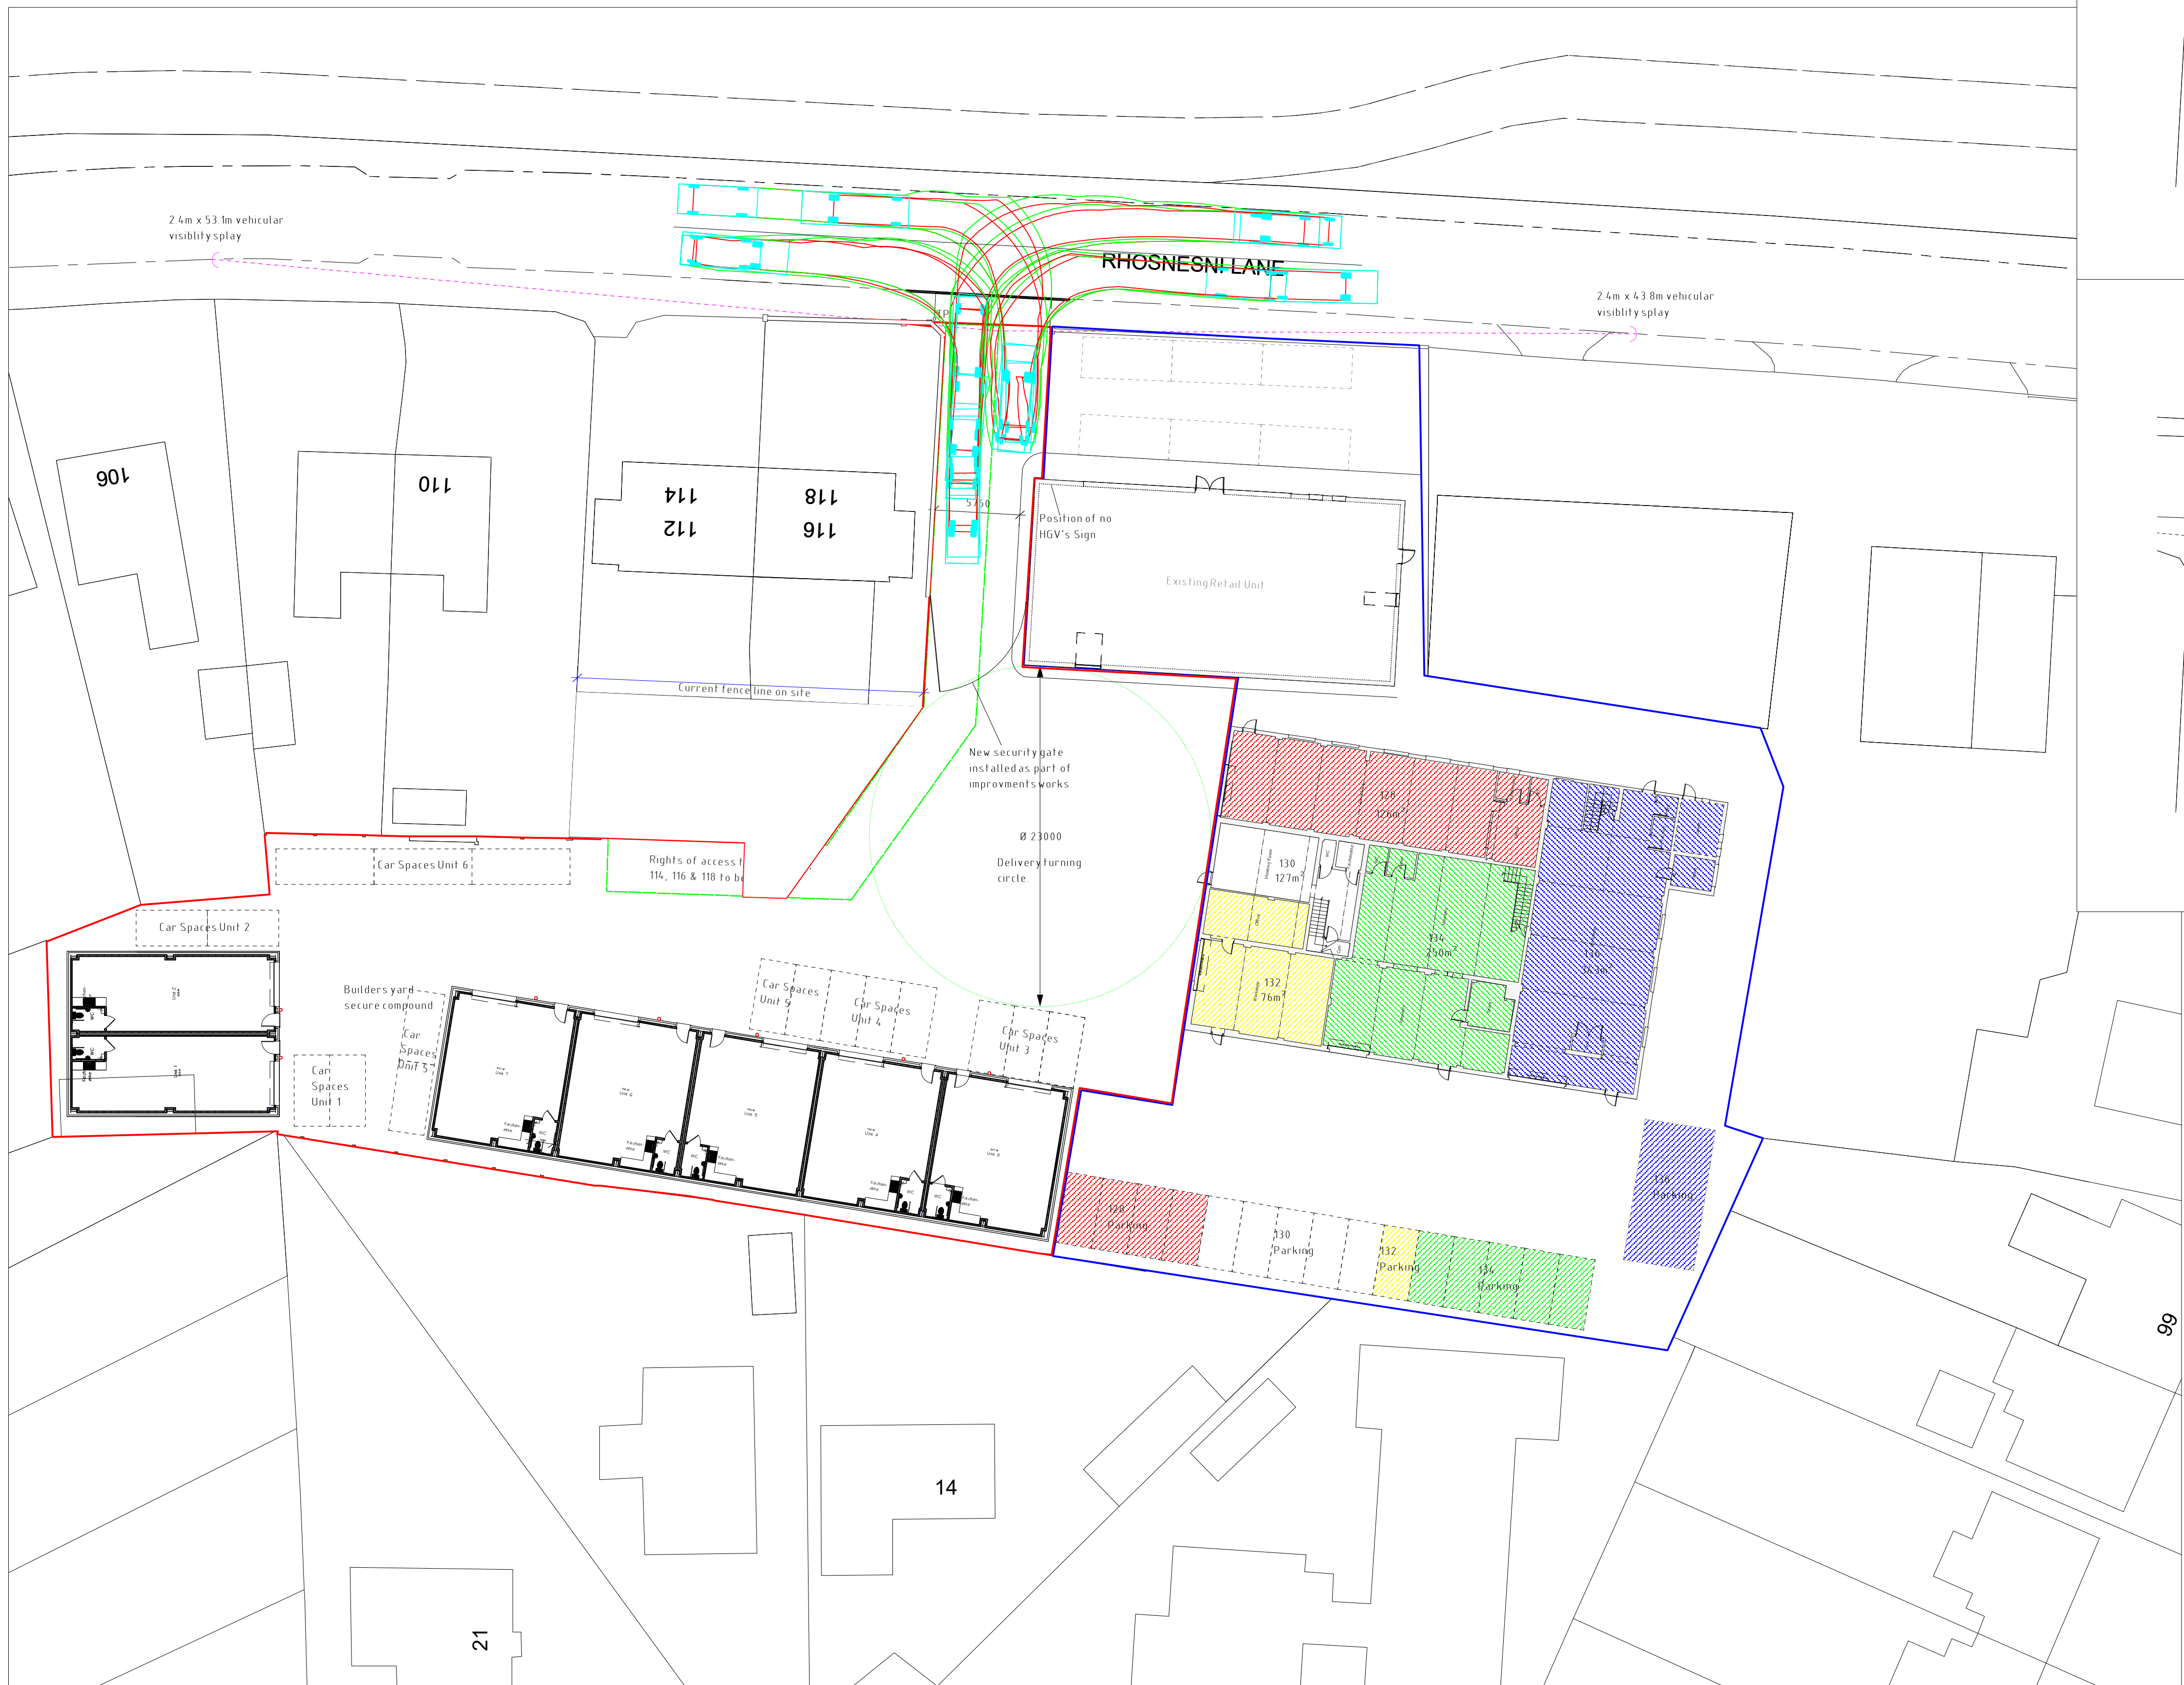

Project:	
Proposed Industrial Units at Land associated with 120 Rhosnesni Lane, Wrexham, LL1 2 7NB	
Title:	Scale: (A1)
Planning: Swept	1:250 &
Path Analysis	1:1250
Drawn By:	Date:
D.J.Edwards	Feb 2022
Drawing No:	Sheet:
C139/006	2 of 2