


First Floor



Ground Floor

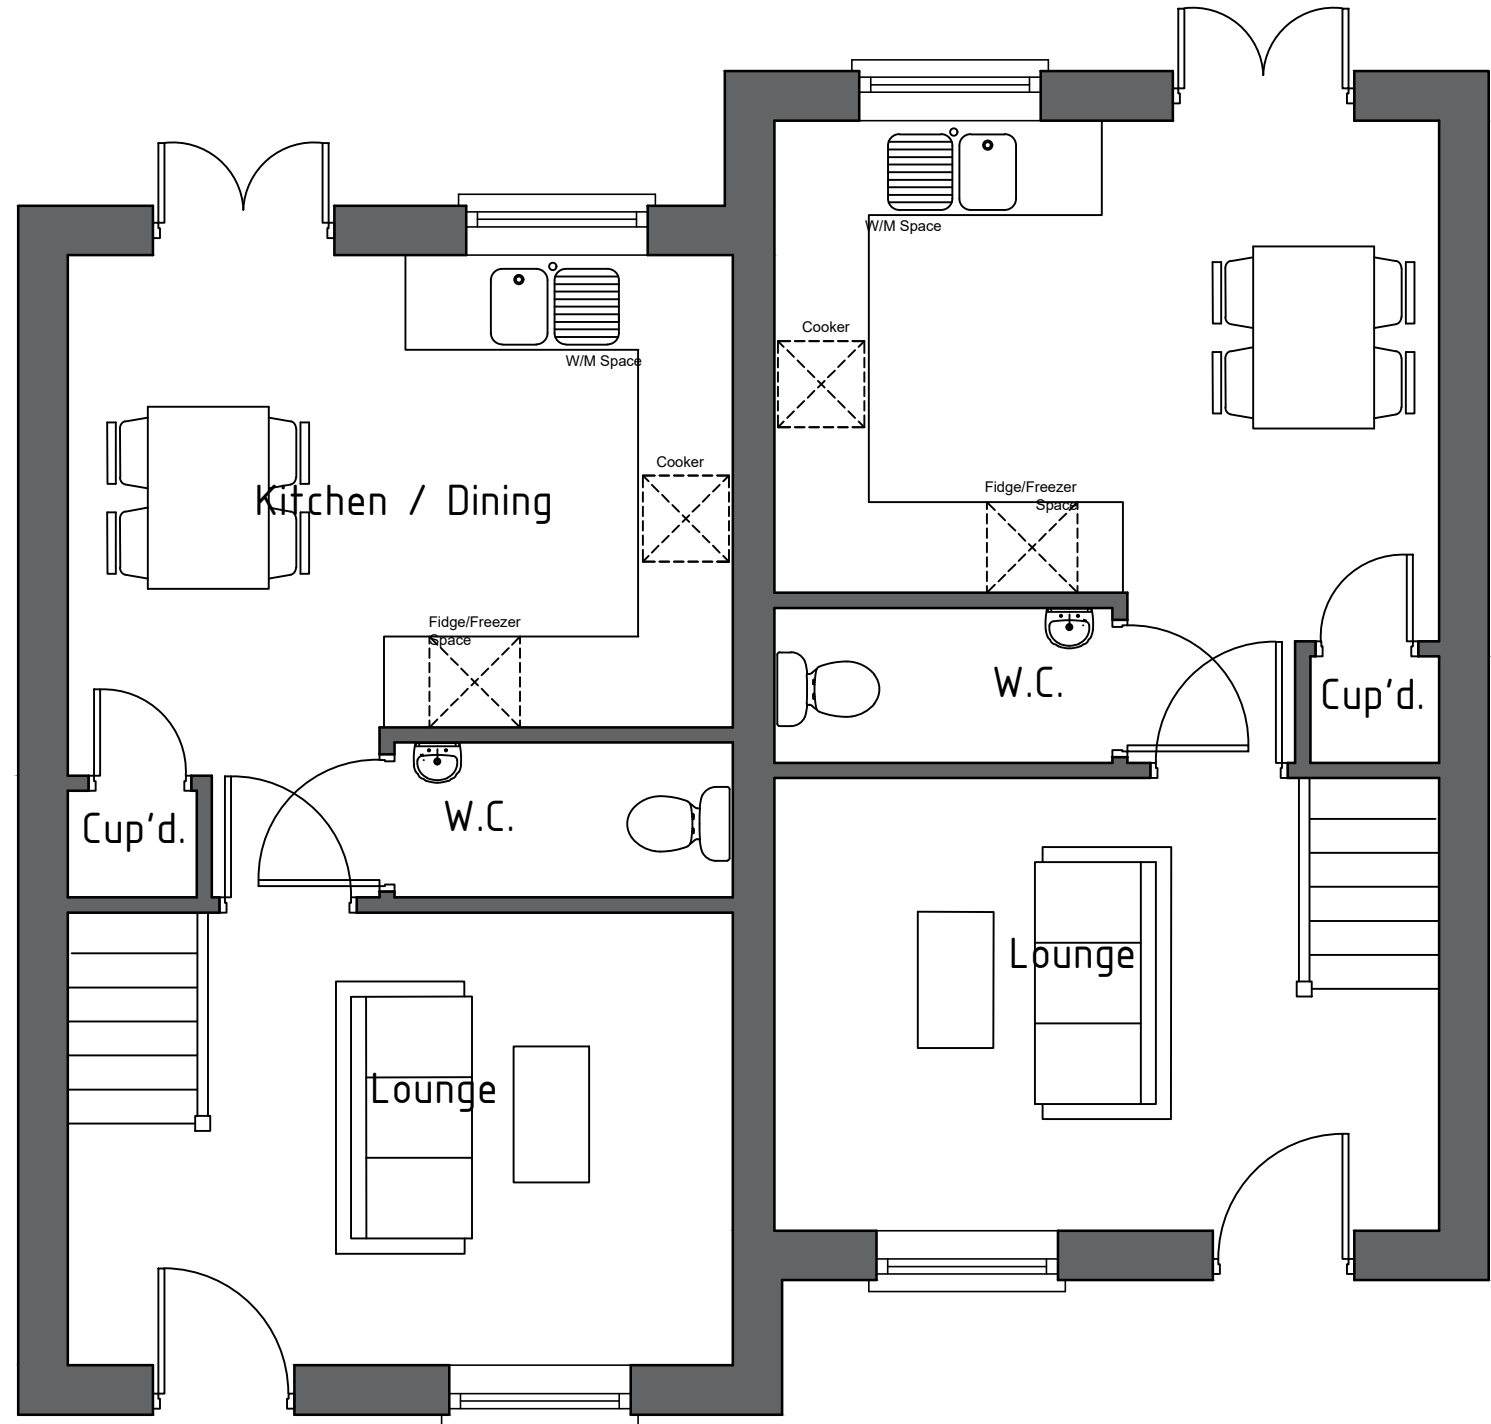

Plot 3

Plot 4