


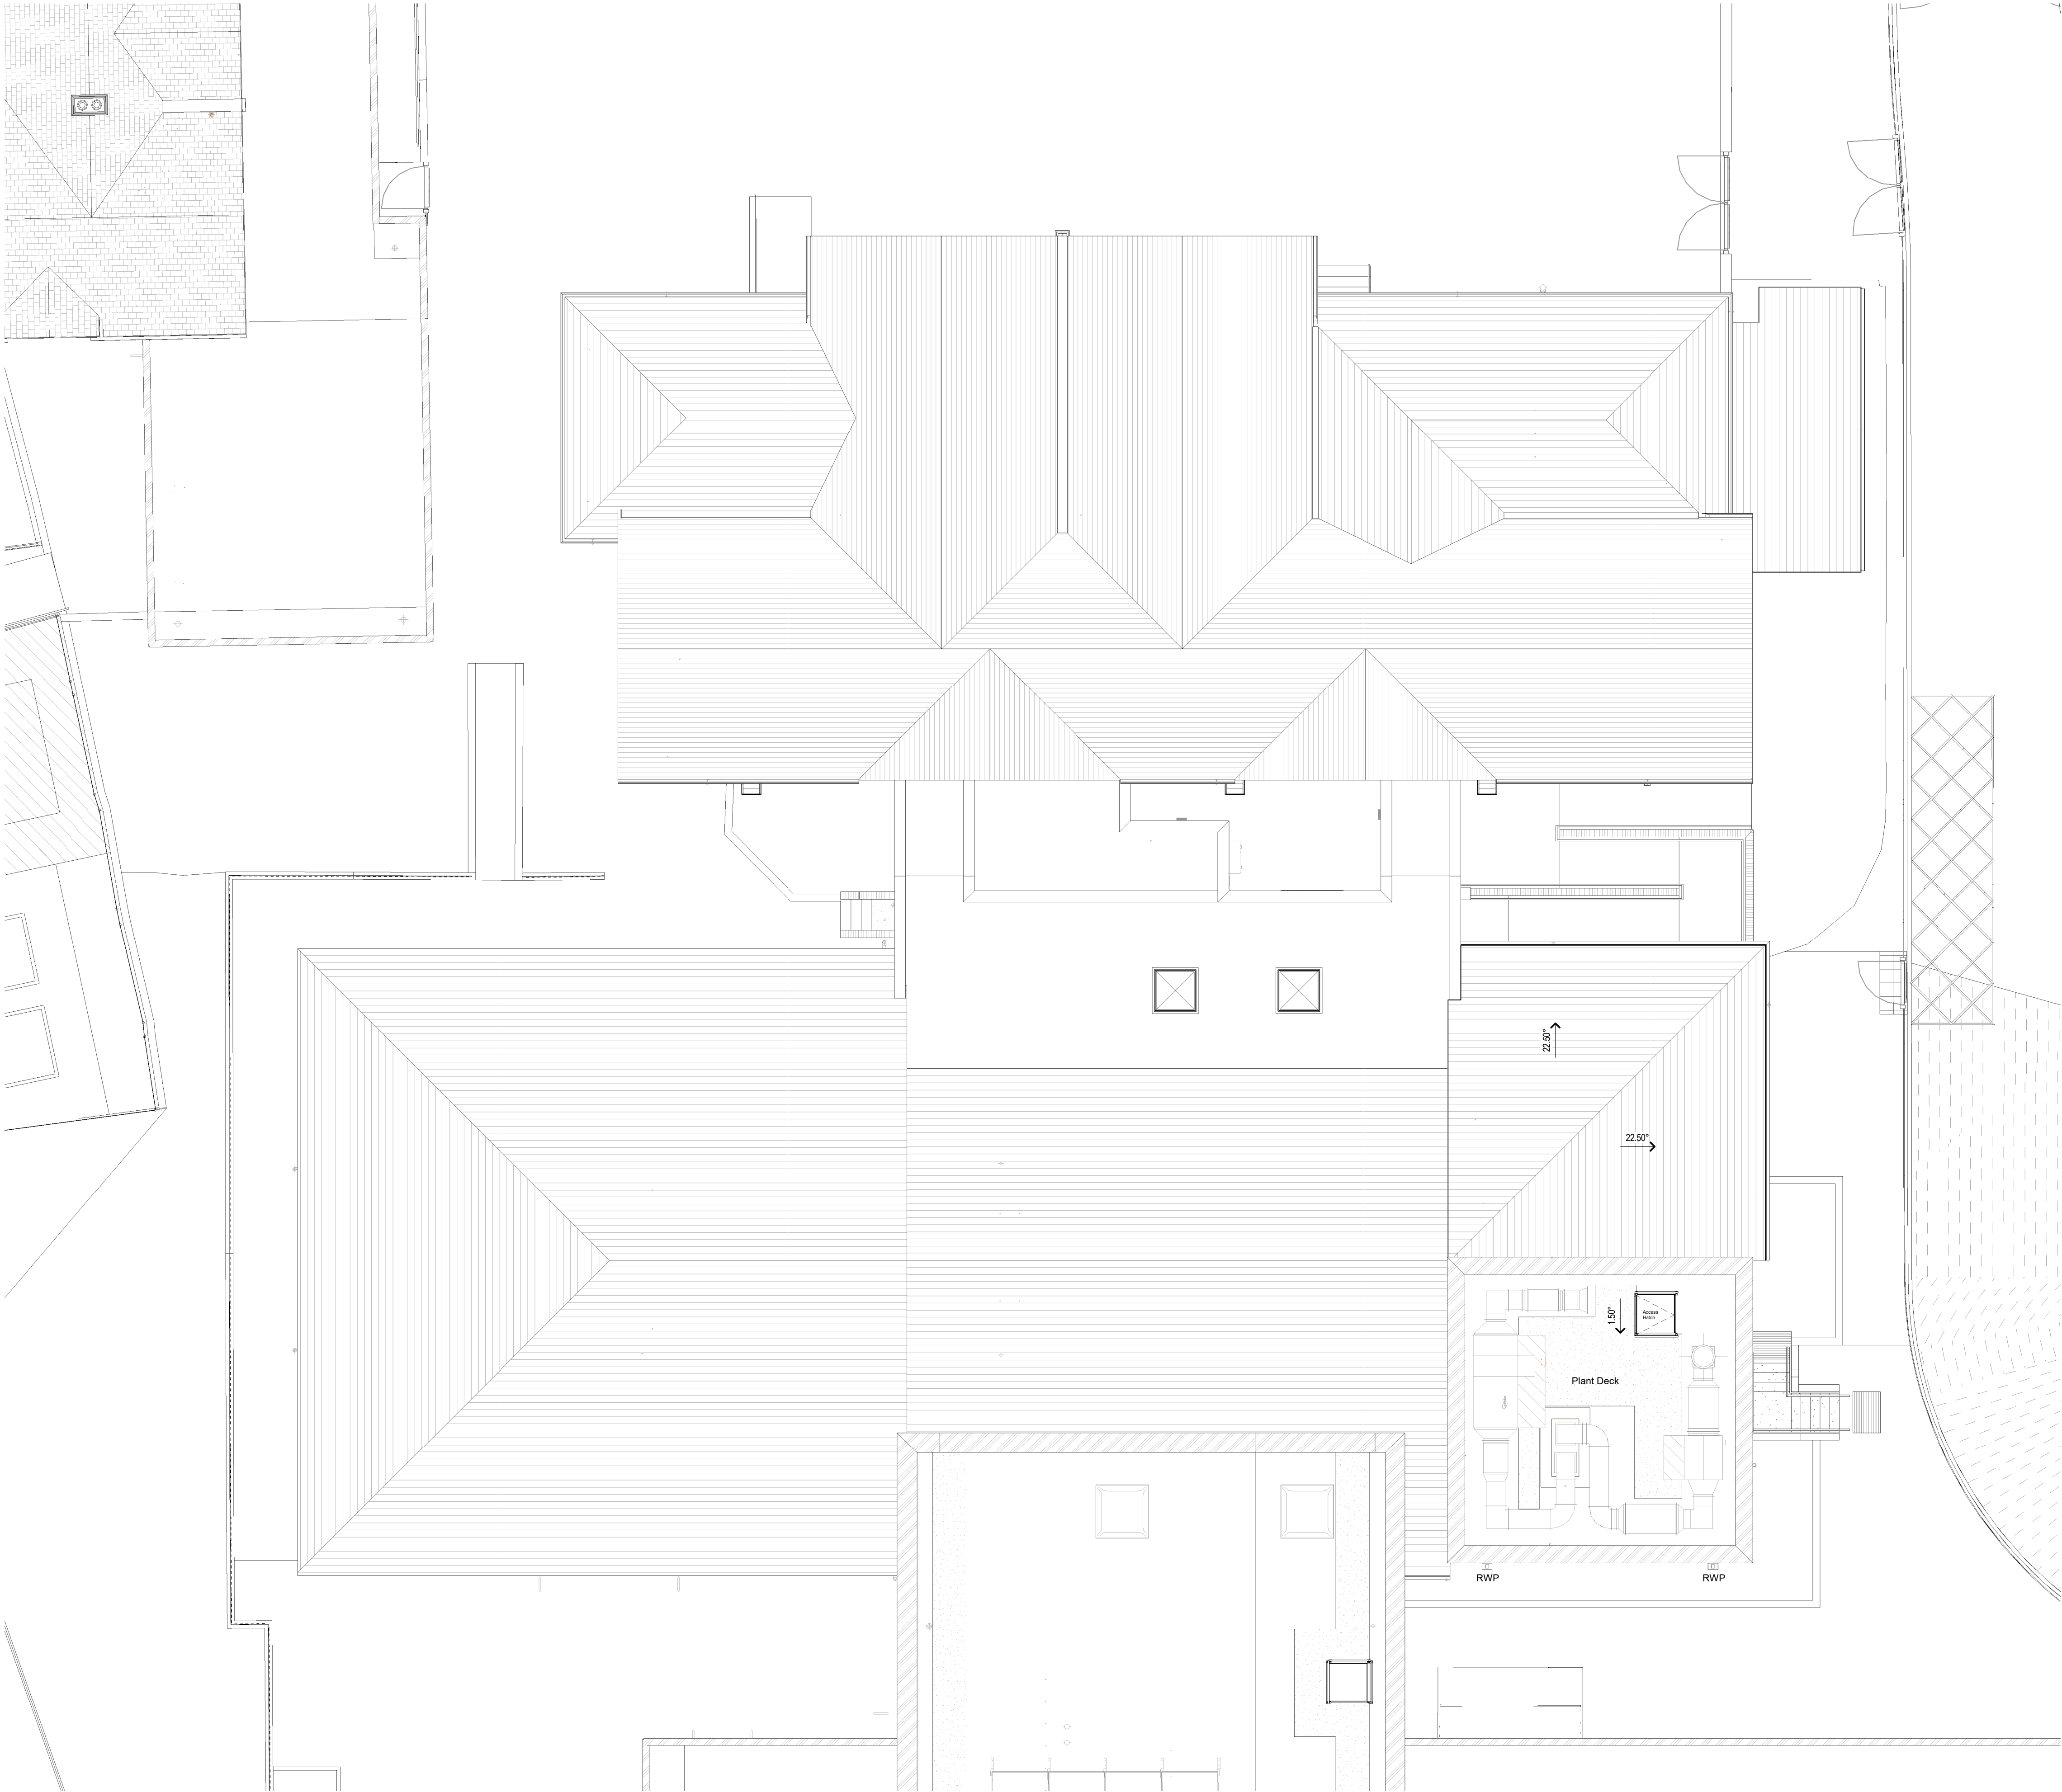

0 1 2 3 4m

1:100 @ A1


Notes:

- Figured dimensions are to be used in all cases.
- Dimensions should not be scaled from drawing unless for plotting purposes.
- All existing dimensions should be checked on site before commencement of the works.
- Level heights and existing boundaries are provided by Lovelock Mitchell Architects using all reasonable endeavours.
- Lovelock Mitchell Architects cannot be held responsible for work dimensions to items supplied by others.
- Any discrepancy in dimensions should be clarified with the Architect prior to commencement of the works.
- No deviation from this drawing will be permitted without the prior written consent of the Architect.
- This drawing is to be read in conjunction with all the relevant Mechanical and Electrical drawings.
- This drawing is to be read in conjunction with the relevant Structural Engineers drawings, structural calculations and recommendations.
- This drawing is to be read in conjunction with the relevant Fire Safety Strategy drawings.
- Please note that the use of any specification date is done so at the owner's own risk.
- This drawing is the copyright of Lovelock Mitchell Architects, and is to be returned to the ARCHITECT on completion of the project. The drawing should not be reproduced without the written permission of Lovelock Mitchell Architects.

Revision Notes:

Rev	Date	Revision Description	Drawn	Checked
C1	22-02-21	First Issue of Drawing	PAF	NA
C2	22-04-26	Revised for construction	NAH	PJF
C3	23-05-11	MEP BANC Locations	PAF	PAF
C4	23-05-02	MEP Equipment updated	PAF	PAF
PSD	23-03-12	Revised for Tender	PAF	NA
PSD	31-03-24	Plant deck construction	AB	PAF

Approved by the architect

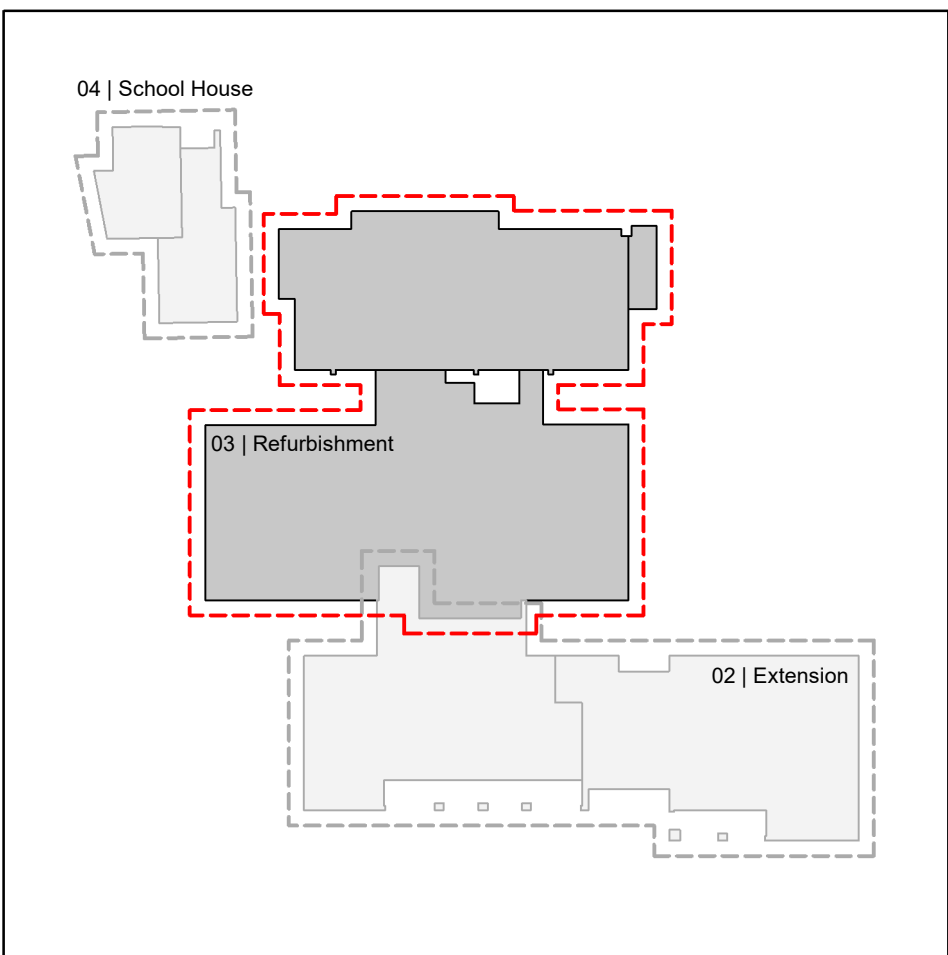

HAF-LMA-03-R1-DR-
A-2016

[Refurbishment]
PlantDeck_GA_Plan_R1Roof
_Proposed

Ysgol Yr Hafod
Johnstown, Ruabon Road

Revision: C4

Status: A3 | Planning

Project Number: 0978

Drawn By: PAF

Authorised By: PAF

Date: 23-03-31