


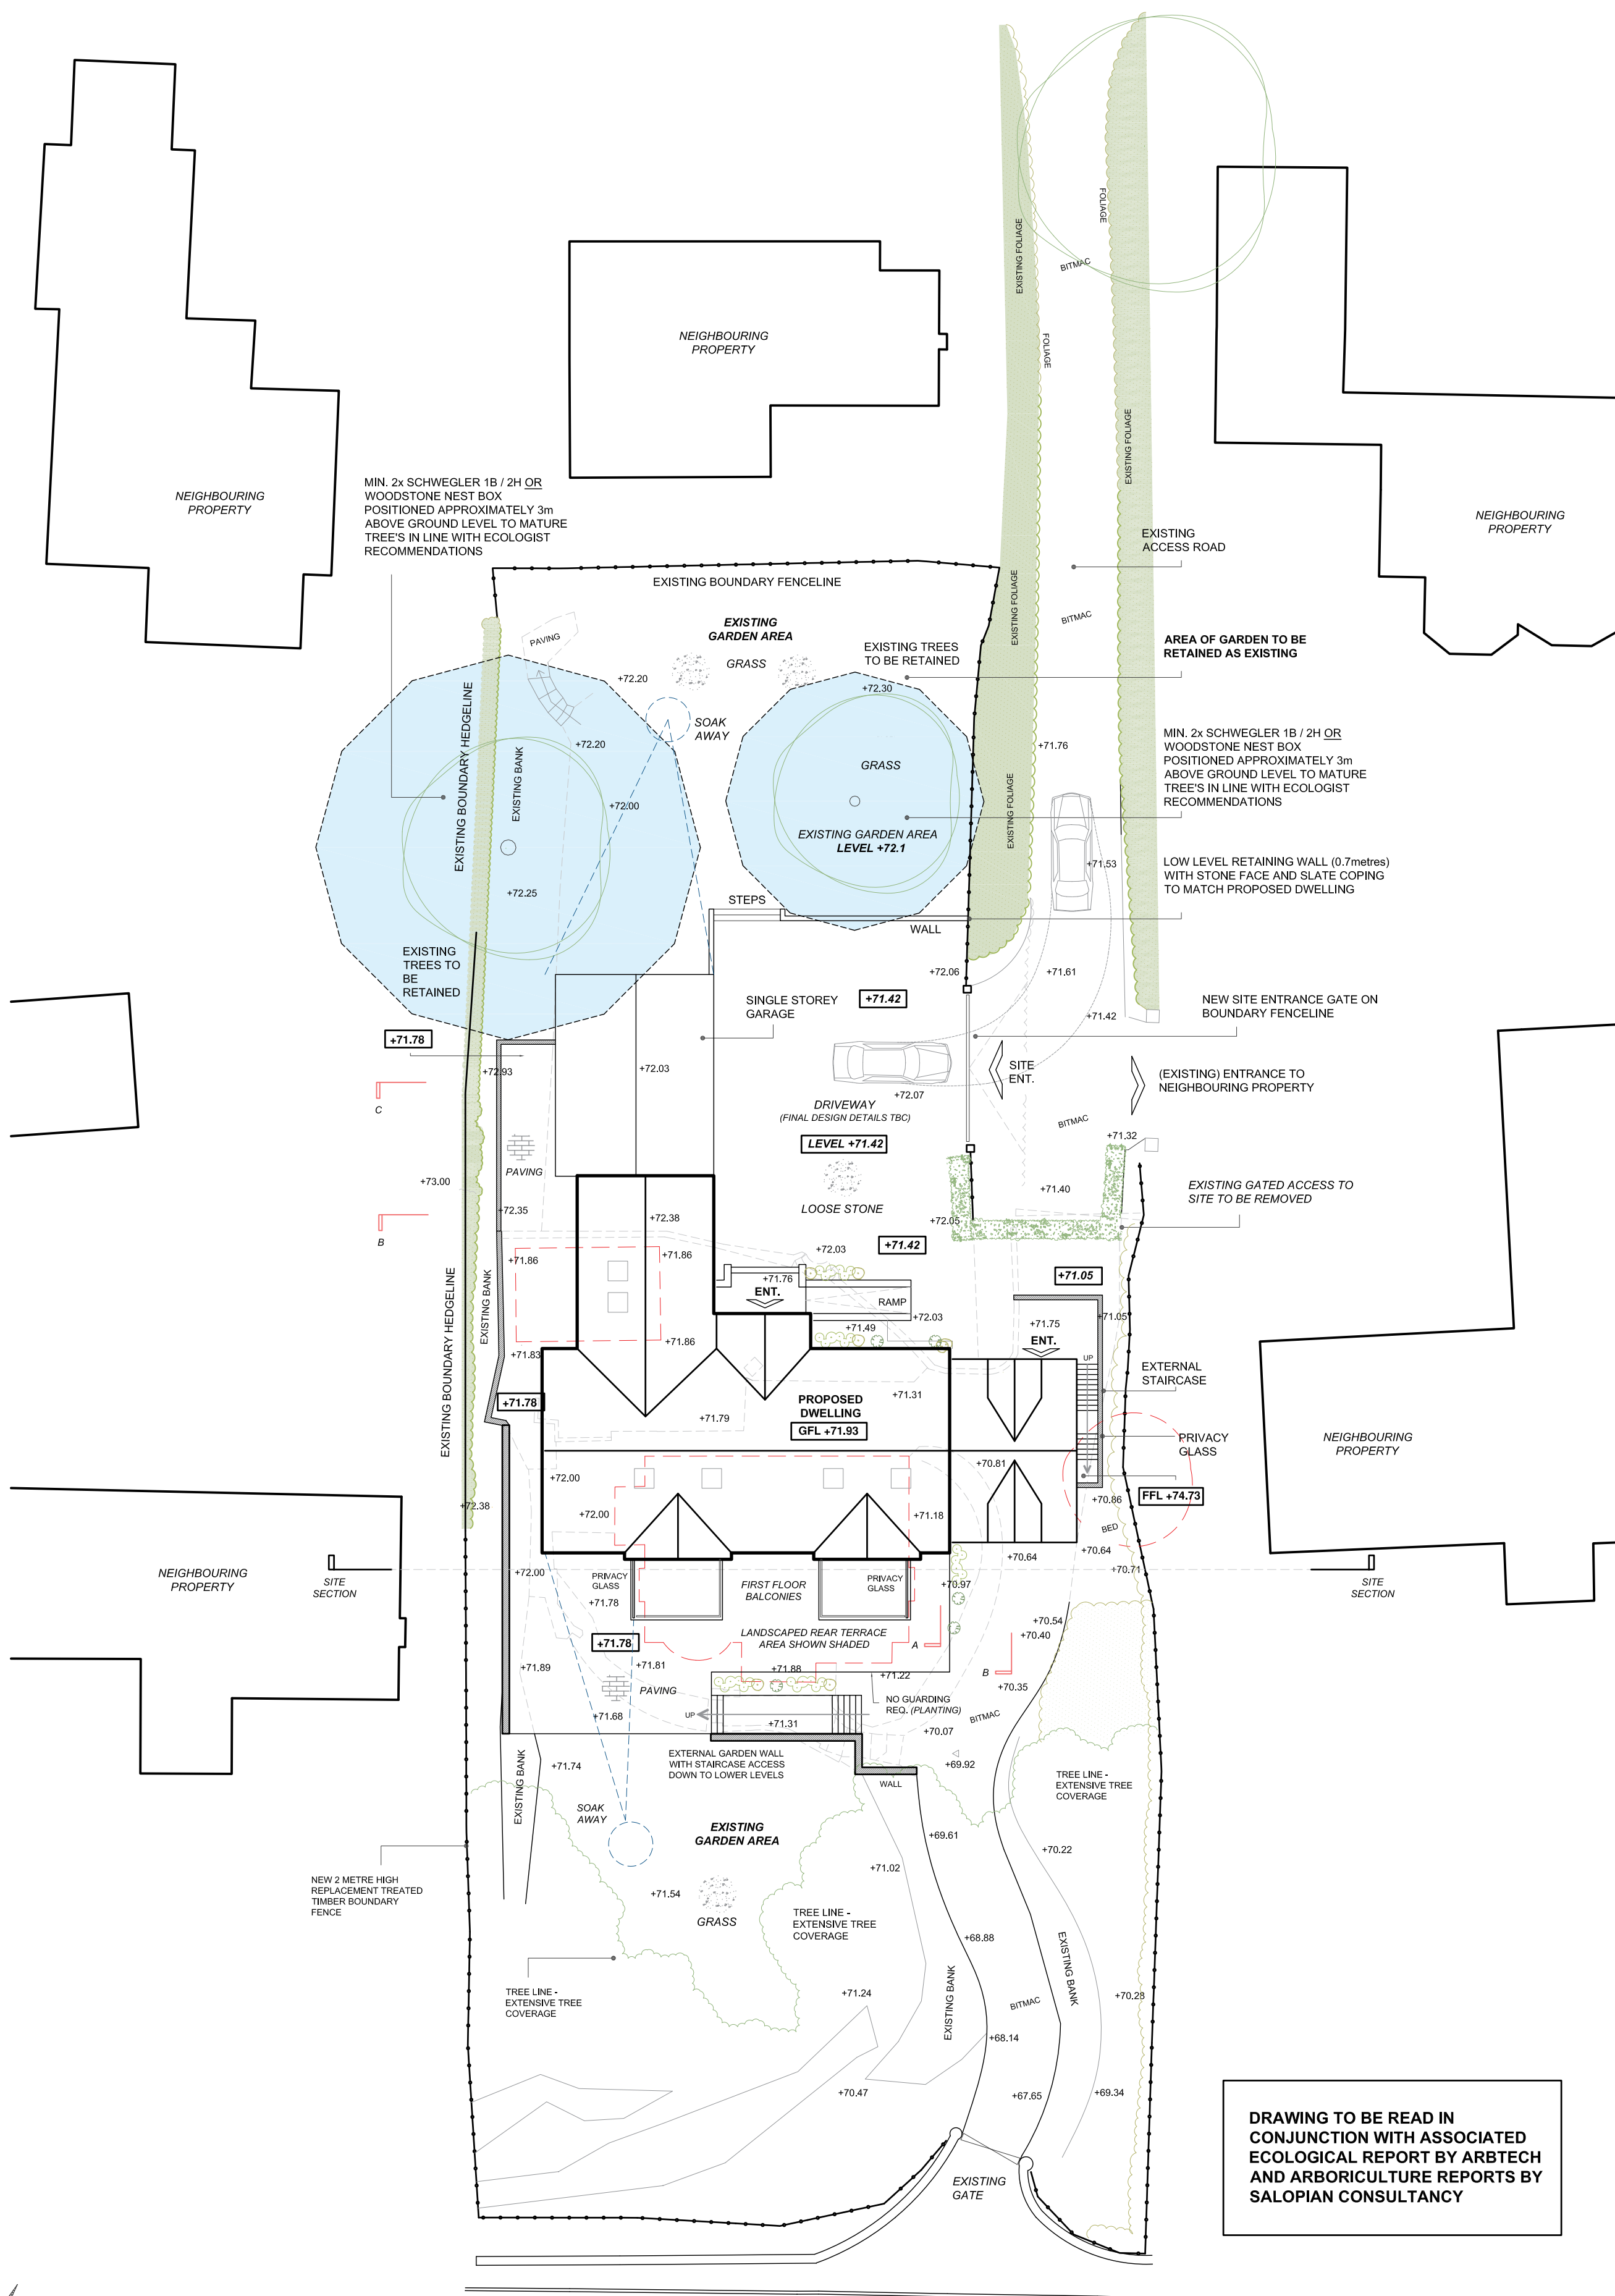

DRAWING TO BE READ IN CONJUNCTION WITH ASSOCIATED ECOLOGICAL REPORT BY ARBTECH AND ARBORICULTURE REPORTS BY SALOPIAN CONSULTANCY

B5445 MARFORD HILL

KEY	
PROPOSED LEVELS	+71.42
EXISTING LEVELS	+73.03

PROPOSED SITE PLAN

