



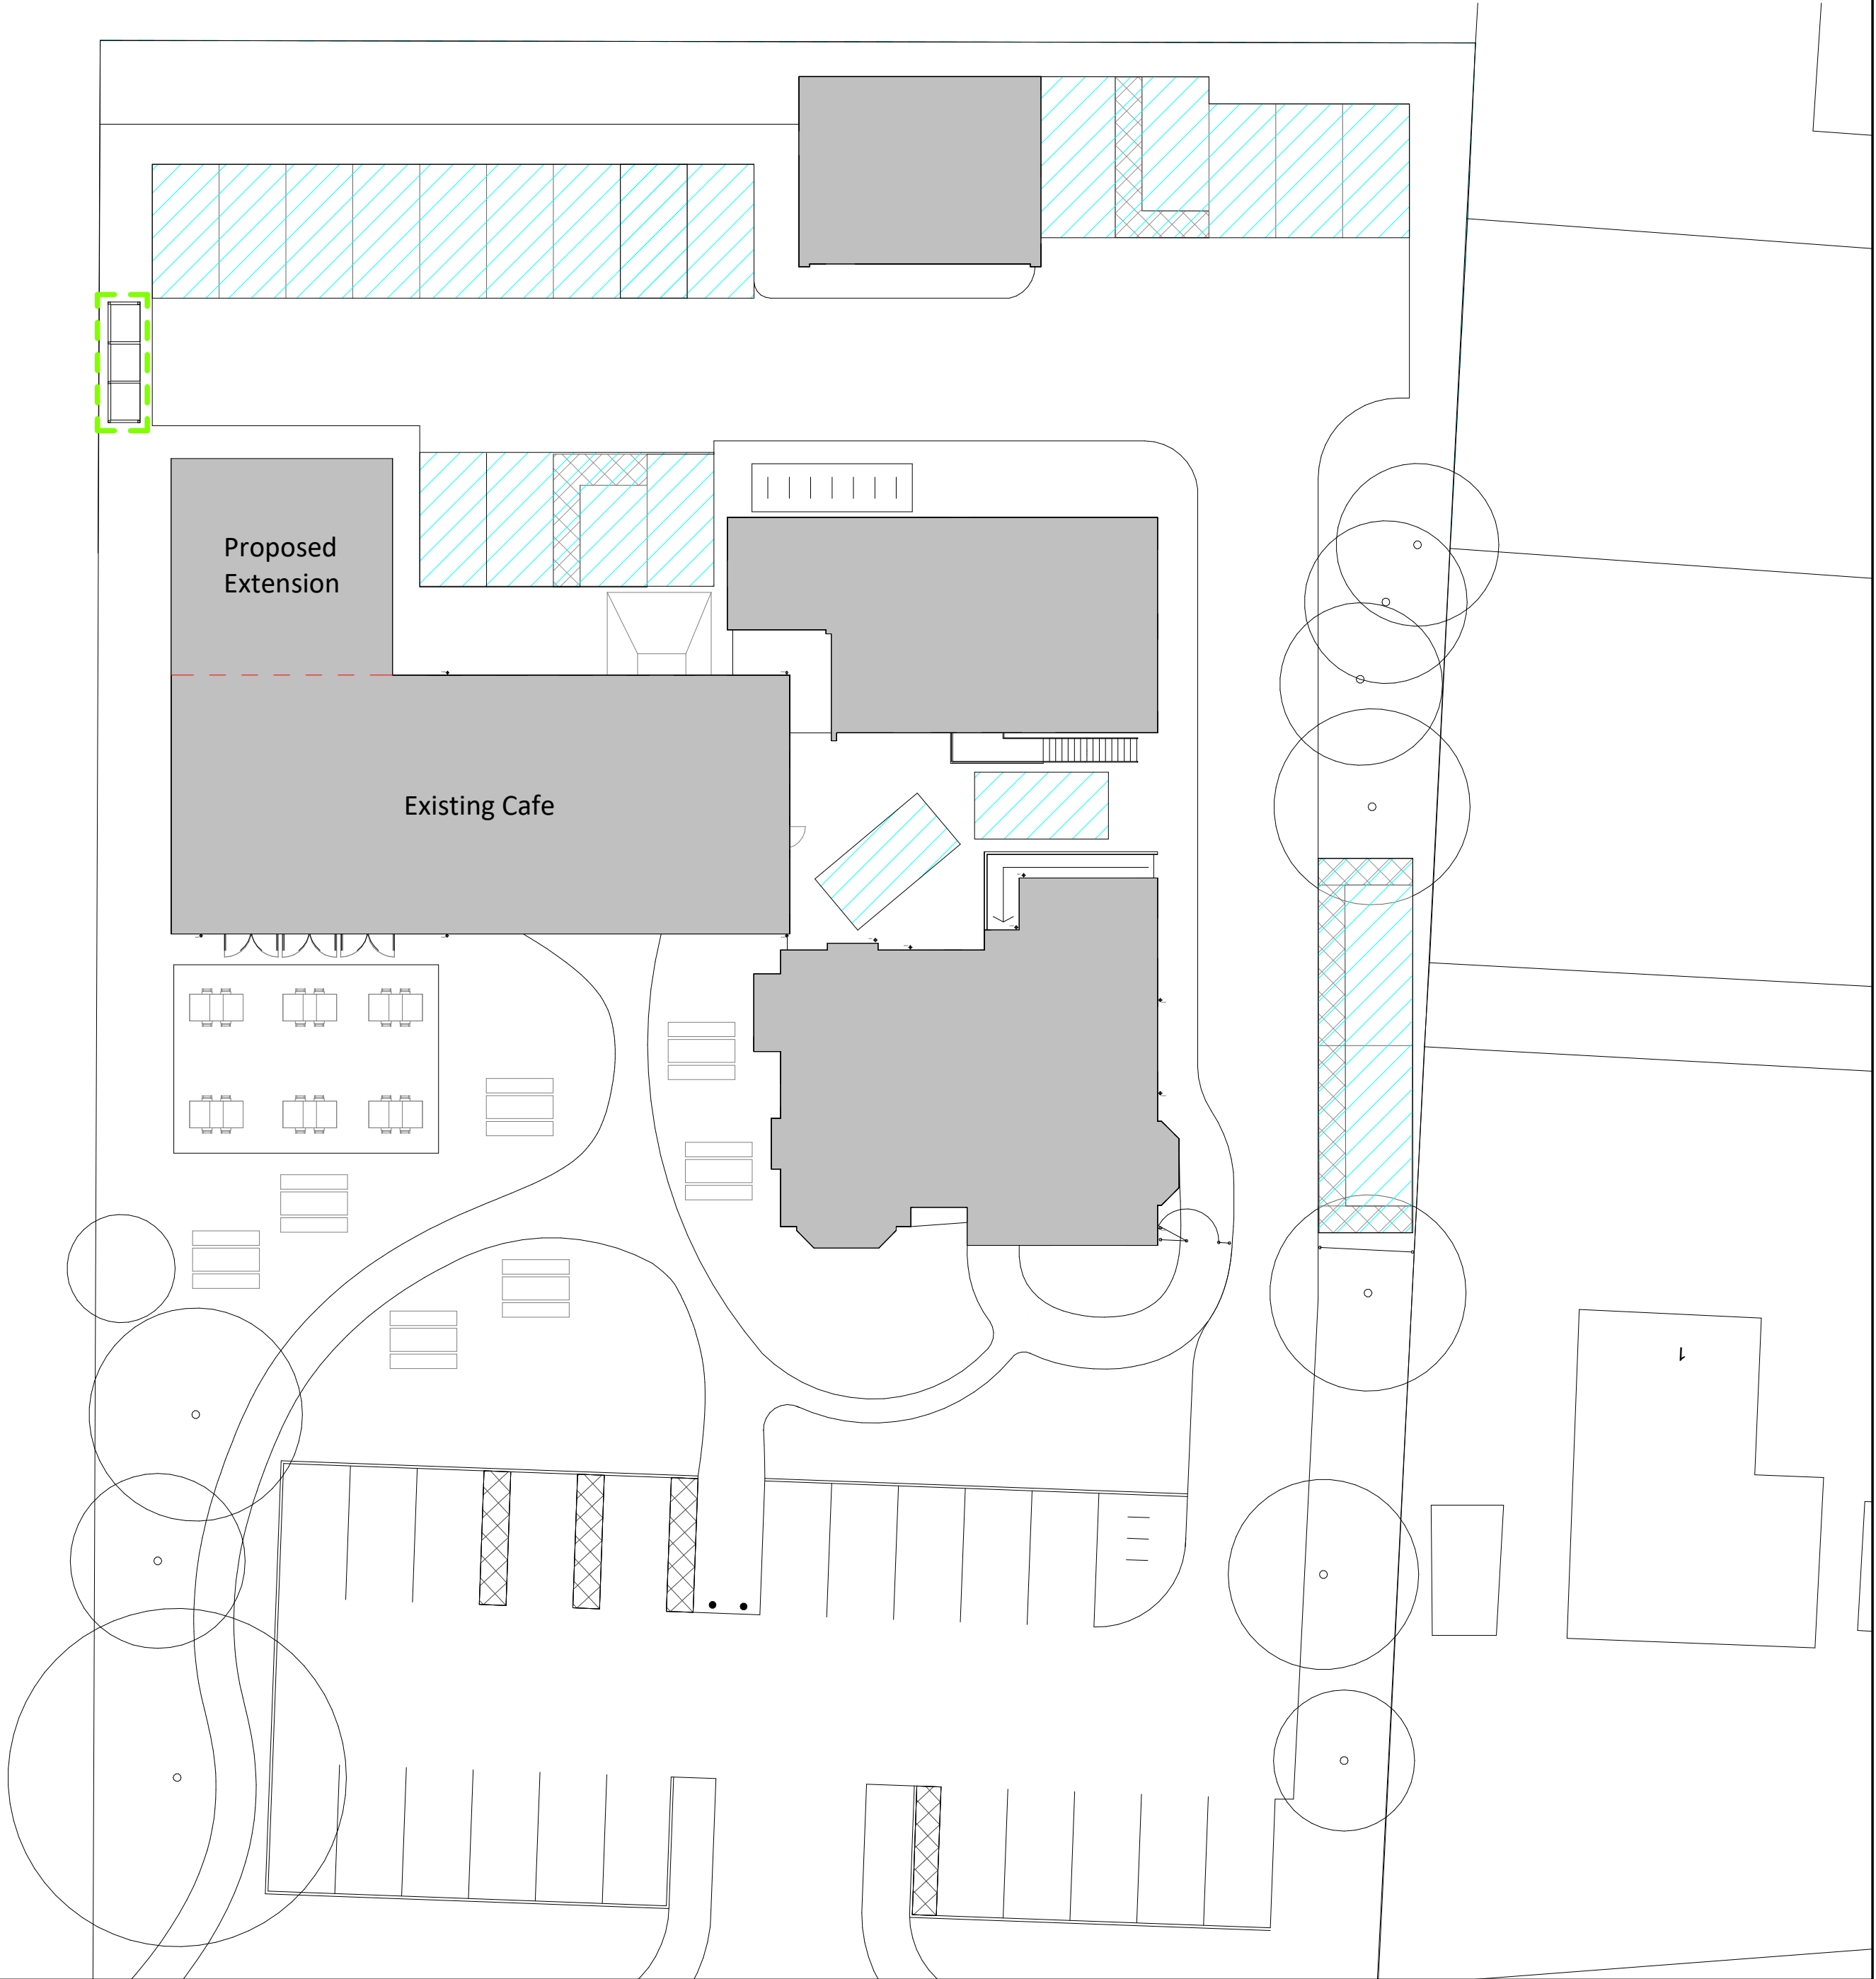

Site Layout Key
1 : 50



Proposed Cafe Bin Store

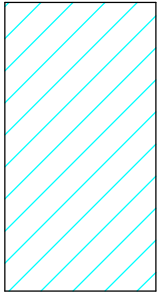

Glyn Wylfa Car Parking:
25 Existing spaces were available to Glyn Wylfa, occupied by 5 staff and 14 tenant spaces.

The reduction of 3 spaces caused by the proposed extension will not oppose the users as there are sufficient spaces.

22 spaces in requirement for 19 users. With 3 spaces in excess.

- General Notes**
1. Contractor to verify all dimensions and check level datums on site
 2. All of the designs are the sole property of TACP Architects Ltd and may not be used without their written agreement
 3. All prints, specifications and their copyright are the property of TACP Architects Ltd
 4. Do not scale off drawings
 5. All dimensions shall be checked on site before commencement of shop drawings, manufacture and all discrepancies must be reported to TACP Architects Ltd

Revisions

Rev	Date	Description	By	Check

Consultants

Client
Glyn Wylfa Development Trust,
Castle Road, Chirk

Project Title
Glyn Wylfa Kitchen Extension

Drawing Title
Proposed Site Layout

Scale	Date	Drawn By	Checked By	Office				
As indicated	A2 02/16/23	AKT	MG	Wrexham				
Job Number	Project	Originator	Zone	Level	Type	Role	Number	Revision
21079	GWK	-TACP-	PB-	00-	DR-	A-	103	

TACP Architects Ltd
Pembroke House
Ellice Way, Wrexham Technology Park,
Wrexham, LL13 7YT
01978 291161

admin@tacparchitects.co.uk
www.tacparchitects.co.uk

Architecture • Interior Design • Healthcare Planning • Conservation • Masterplanning • Sustainable Design

