


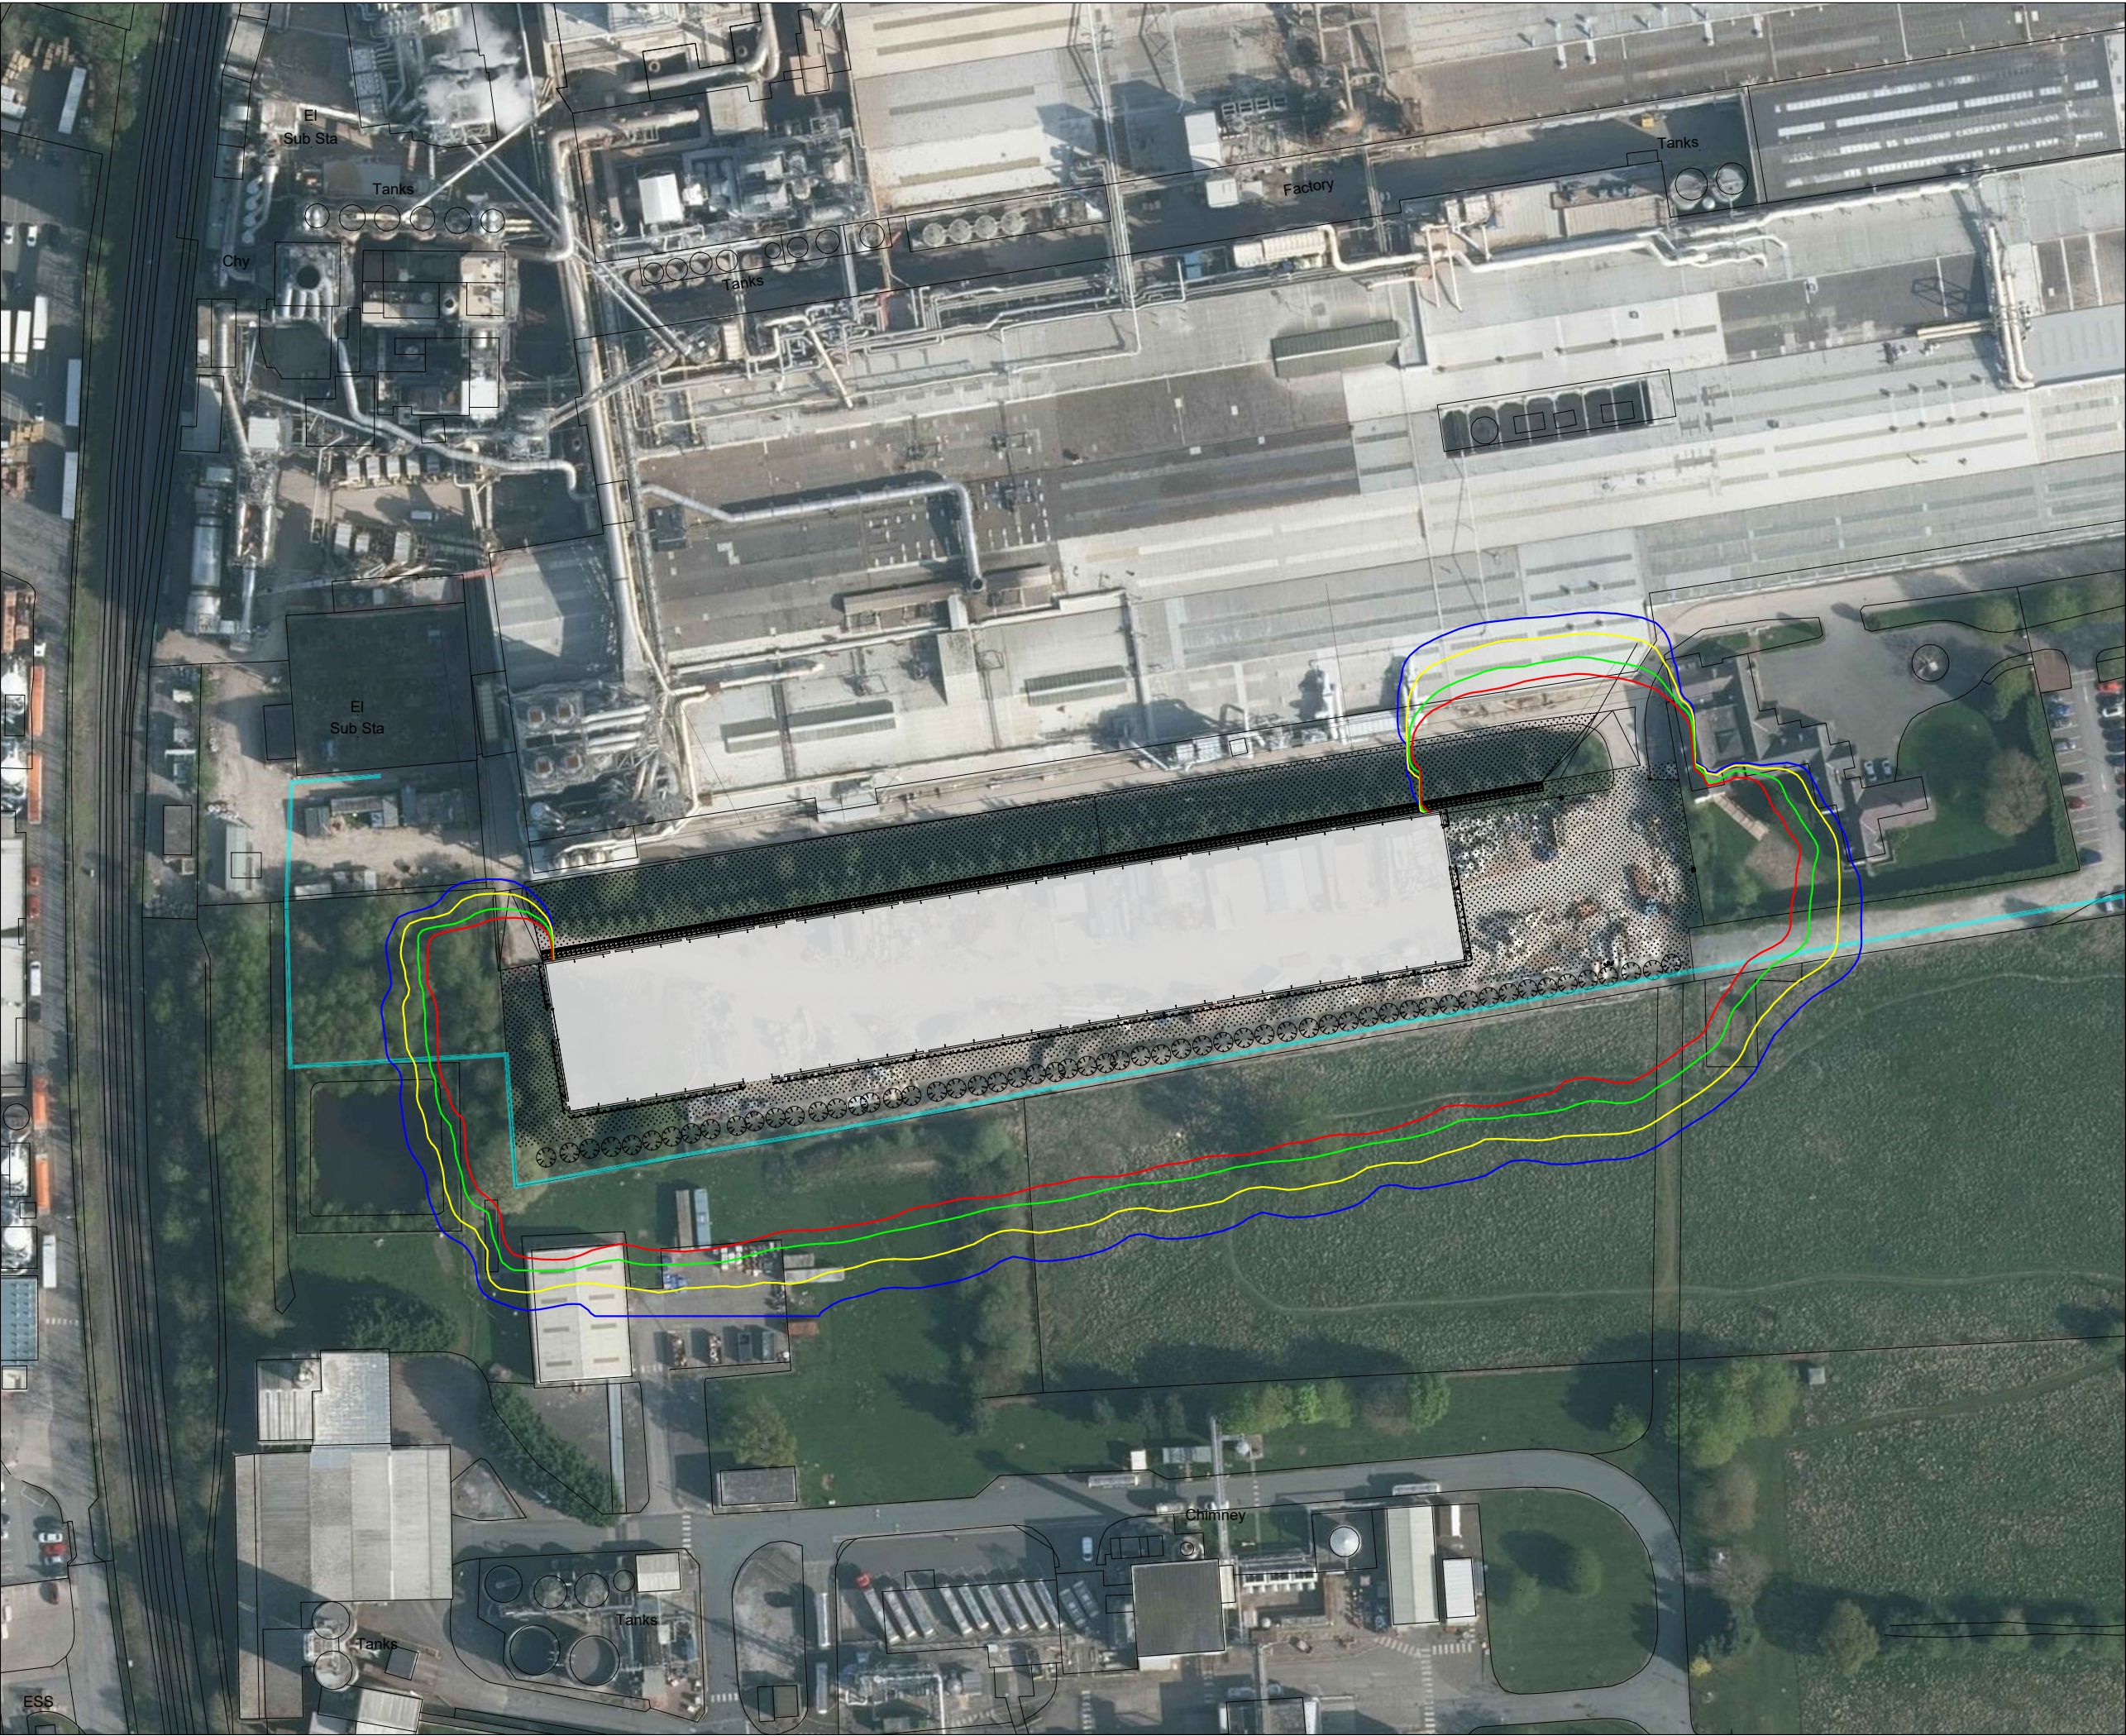

- Notes:
- 1. This drawing is confidential and may not be reproduced, manufactured or exploited in whole or part without written consent.
 - 2. Dimensions are not to be scaled from this drawing.
 - 3. Official issues of this drawing are in paper or pdf format only. Dwg files are for reference only.
 - 4. This drawing is for environmental planning purposes only and shall not be used for any other purpose.

Isolines

- 0.1 lx
- 0.2 lx
- 0.5 lx
- 1.0 lx

Rev	Date	Details	Drawn
Project		Kronospan Eng' Stores	
Light Spill			
Strenger Ltd			
Date MAR 23		Scale NTS	Drawn OC
Drawing No.		SK-03	
Status	FOR ENV' PLANNING		
Checked DC	Print A3		