
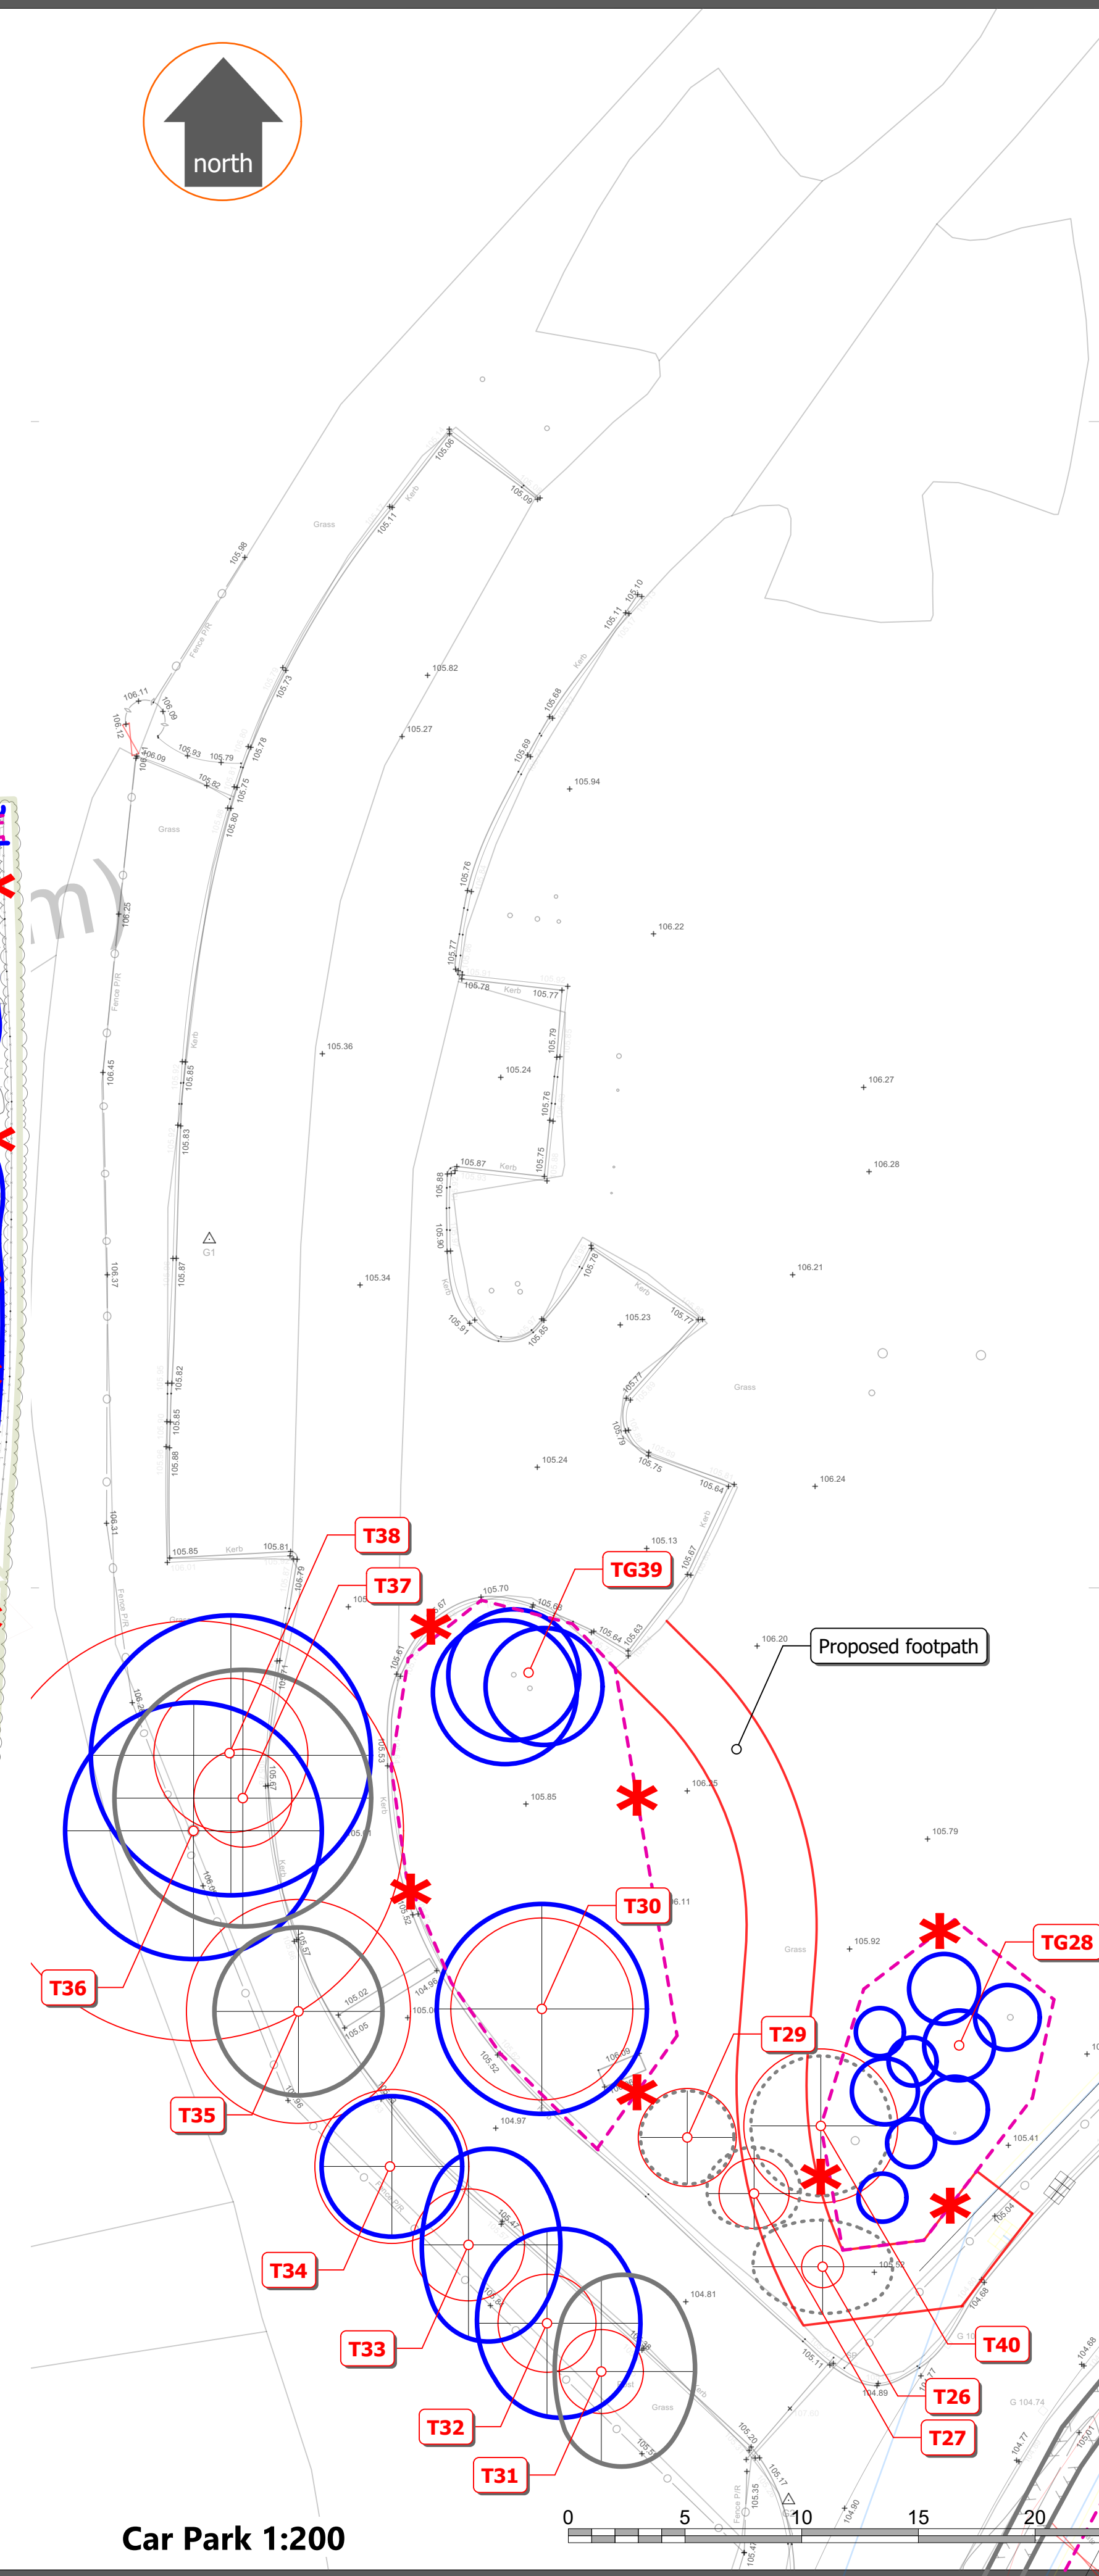


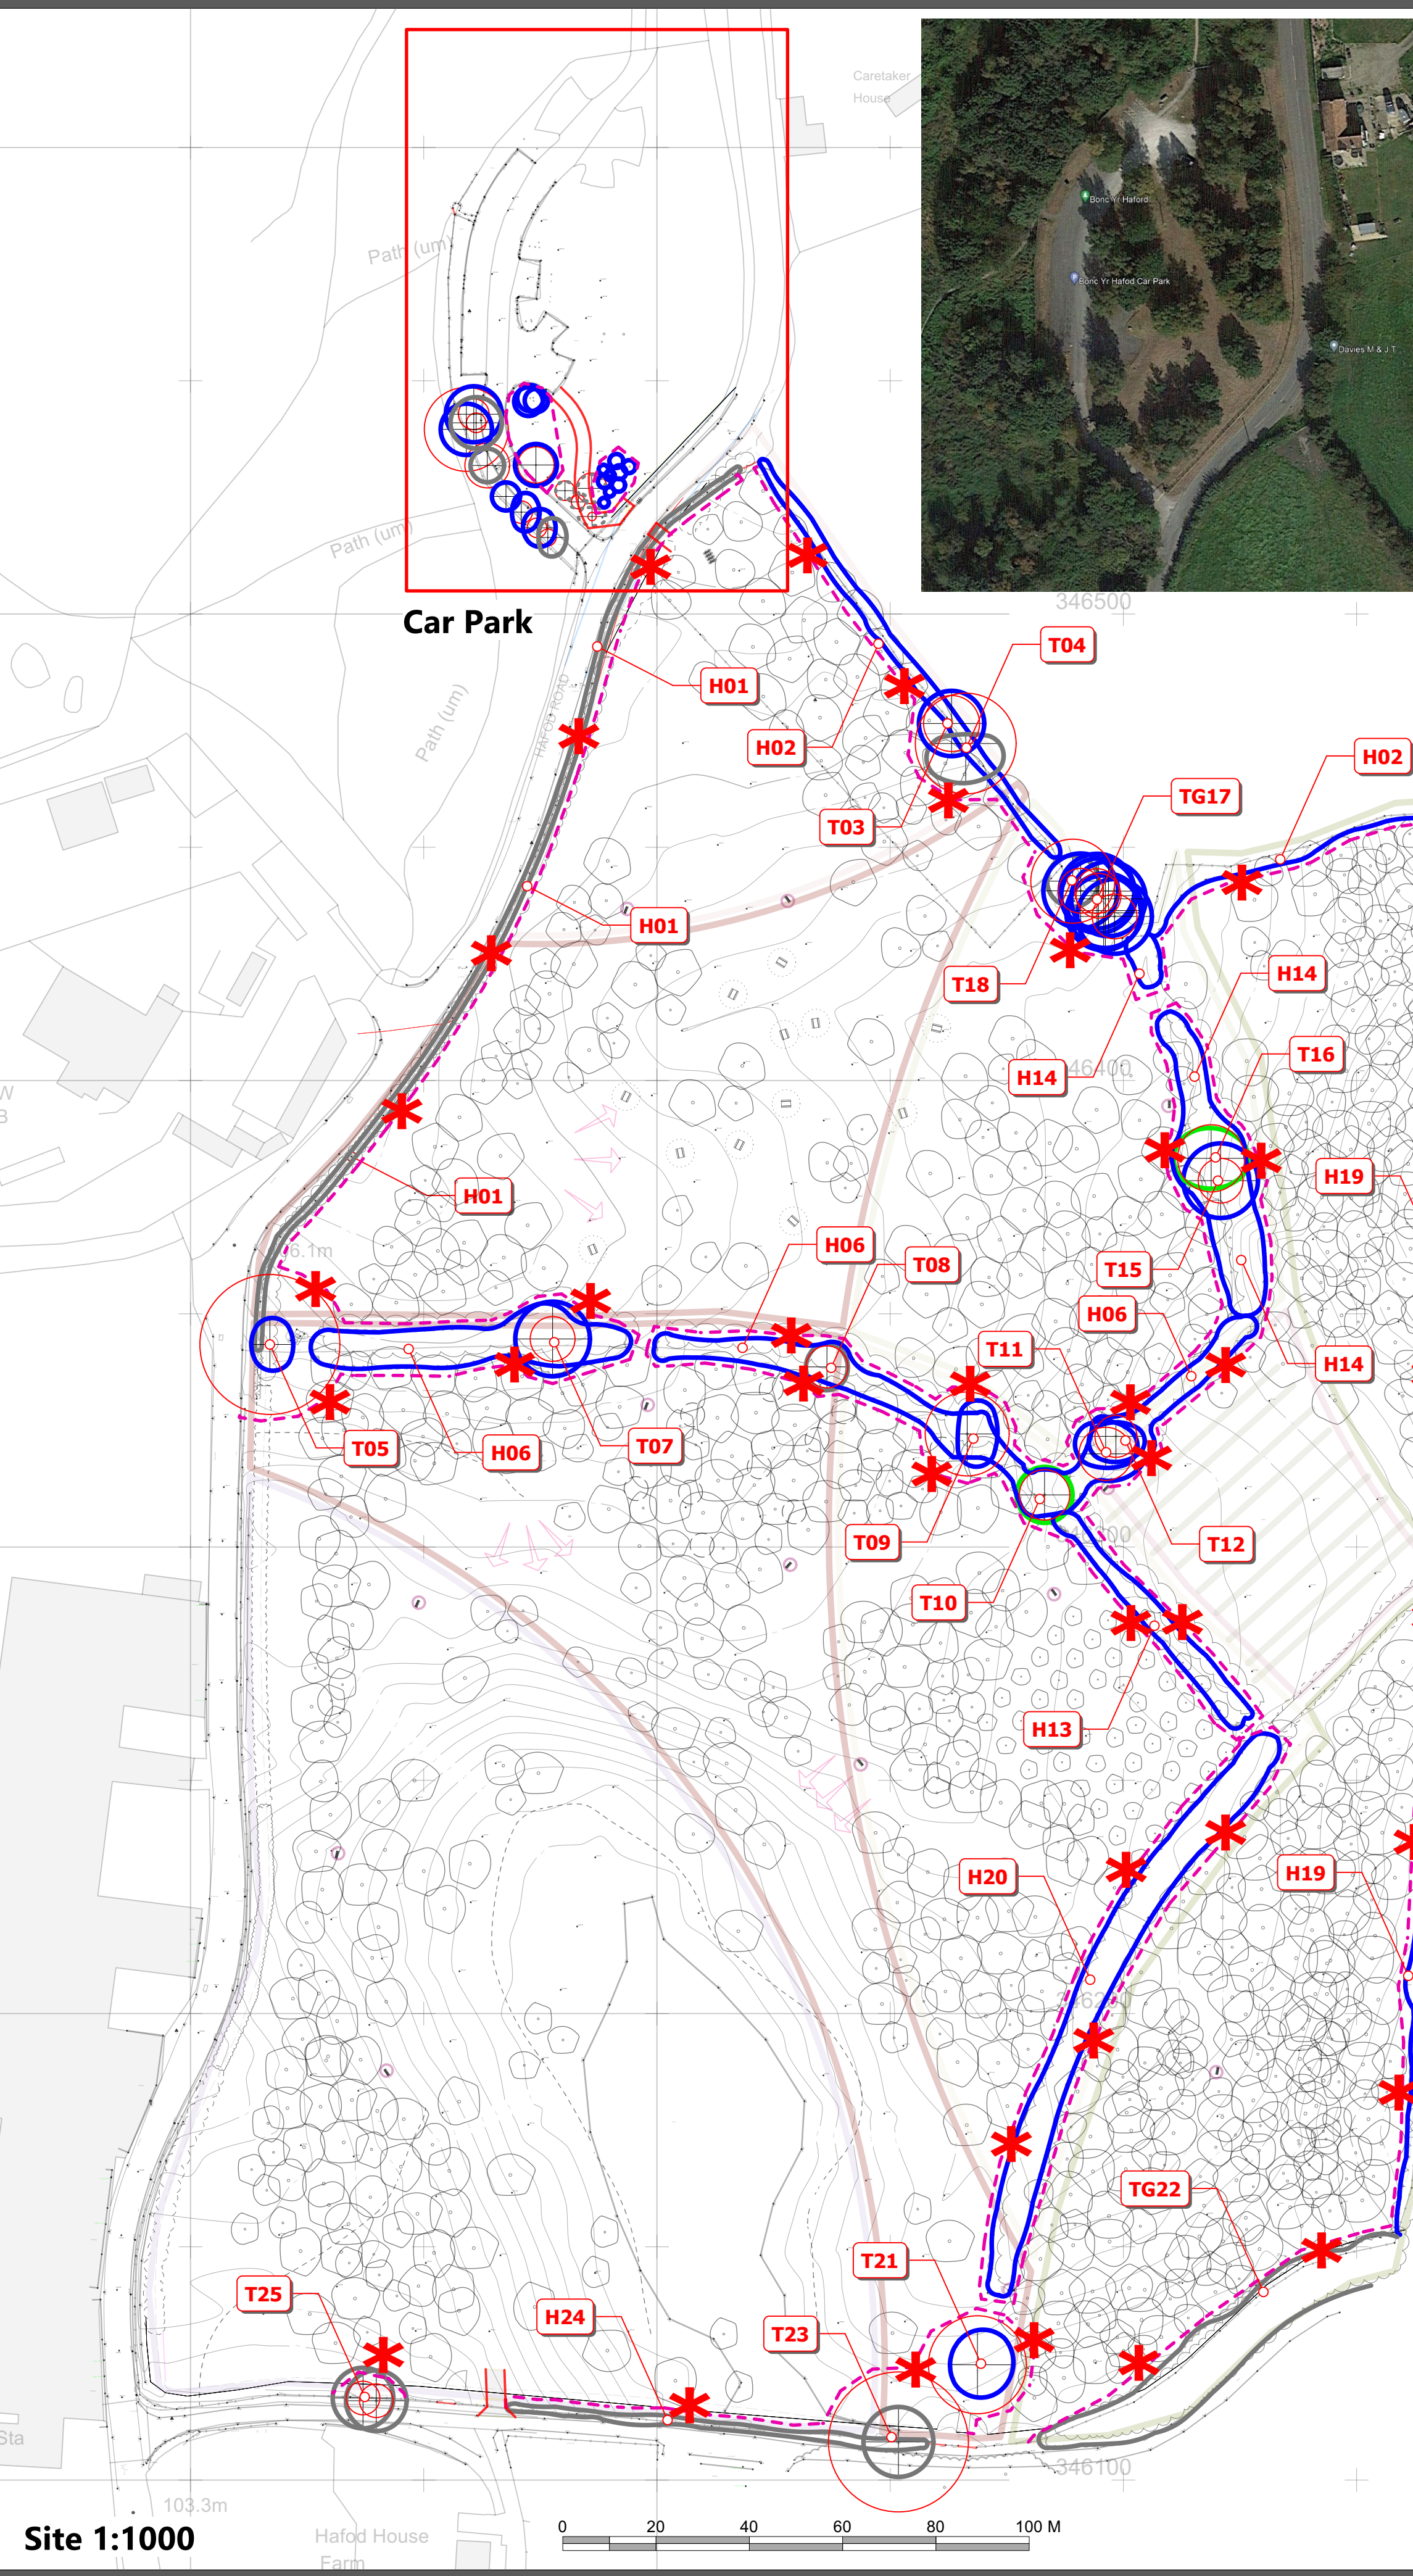

PROTECTIVE FENCING. THIS FENCING MUST BE MAINTAINED IN ACCORDANCE WITH THE APPROVED PLANS AND DRAWINGS FOR THIS DEVELOPMENT.

TREE PROTECTION AREA
KEEP OUT!
TREES INSIDE THIS AREA ARE PROTECTED BY PLANNING LAW
ANY ENTRY TO THIS AREA MUST BE WITH THE WRITTEN PERMISSION OF THE LOCAL PLANNING AUTHORITY

DETAIL 1
TREE PROTECTION SIGNS


BRITISH STANDARD BS 5837:2012

Figure 3 Examples of above-ground stabilizing systems

6.2.3 Ground protection during demolition and construction

6.2.3.1 Where construction working space or temporary construction access is justified within the RPA, this should be facilitated by a set-back in the alignment of the tree protection barrier. In such areas, suitable existing hard surfacing that is not proposed for re-use as part of the finished design should be retained to act as temporary ground protection during construction, rather than being removed during demolition. The suitability of such surfacing for this purpose should be evaluated by the project arboriculturist and an engineer as appropriate.

DETAIL 2
Fencing specification reproduced from BS 5837:2012 Trees in relation to design, demolition, and construction Recommendations.

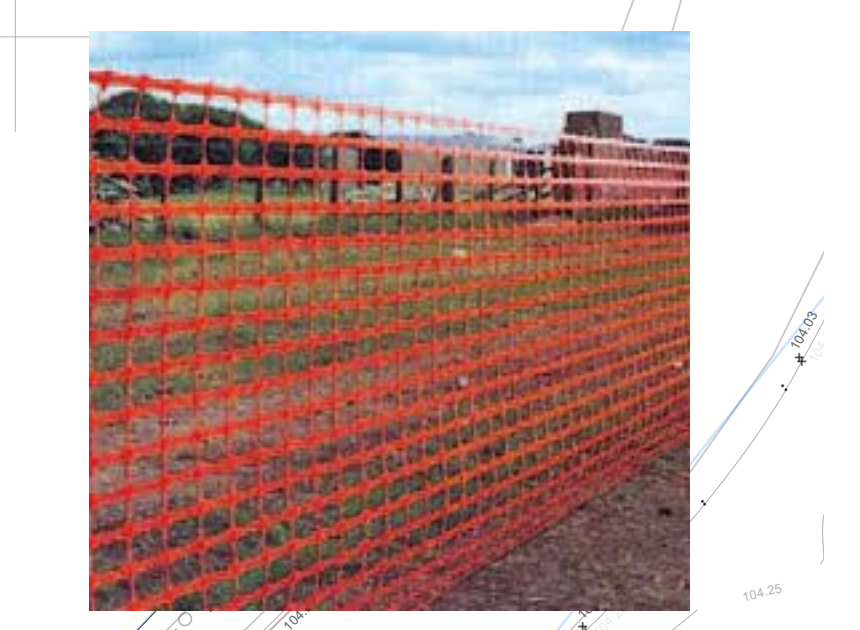

DETAIL 3
Euromesh plastic barrier fencing to hedgerow RPAs

- notes:**
- All dimensions to be checked and confirmed onsite prior to any works.
 - Do not scale off this drawing.
 - Any errors, omissions or discrepancies are to be brought to the attention of Lingard Farrow Styles immediately.
- key:**
- Site Boundary
 - Grade A - High quality
 - Grade B - Moderate quality
 - Grade C - Low quality
 - Grade U - Unsuitable
 - Tree to be removed to facilitate development
 - Root Protection Area
 - Protective Herras fencing to trees and Euromesh fencing to hedgerows during construction.
 - Signage to protective fencing. "KEEP OUT" Protection areas to be kept free from construction work, fire and storage of materials.

lingard•farrow•styles
landscape architects • urban designers/ environmental consultants

rev:	date:	description:
-	10/01/23	first issue

tel: 0333 4561132 fax: 01743 243602
email: info@lingardstyles.co.uk
9 College Hill, Shrewsbury Shropshire, SY1 1LZ
The Studio, Farm Lodge, Leighton, Welshpool, Powys. SY21 8HJ

client / project:
National Trust Erddig
PROPOSED
COMMUNITY WOODLAND SITE

title:
Tree Protection Plan

dwg. no:	rev:	scale:	drawn:	chkd by:
3160-002		1:1000 @ A1	tf	ps

Scale for planning purposes only. © Drawing is COPYRIGHT