



The content of this drawing is subject to the provisions of the Copyright Act 1956. Dimensions (figured dimensions only, Site dimensions are to be checked before work is started. Any discrepancy whatsoever between any information contained on this drawing and any other document or drawing must be drawn to the attention of the Architect by the Contractor before the work is executed.

NOTES:

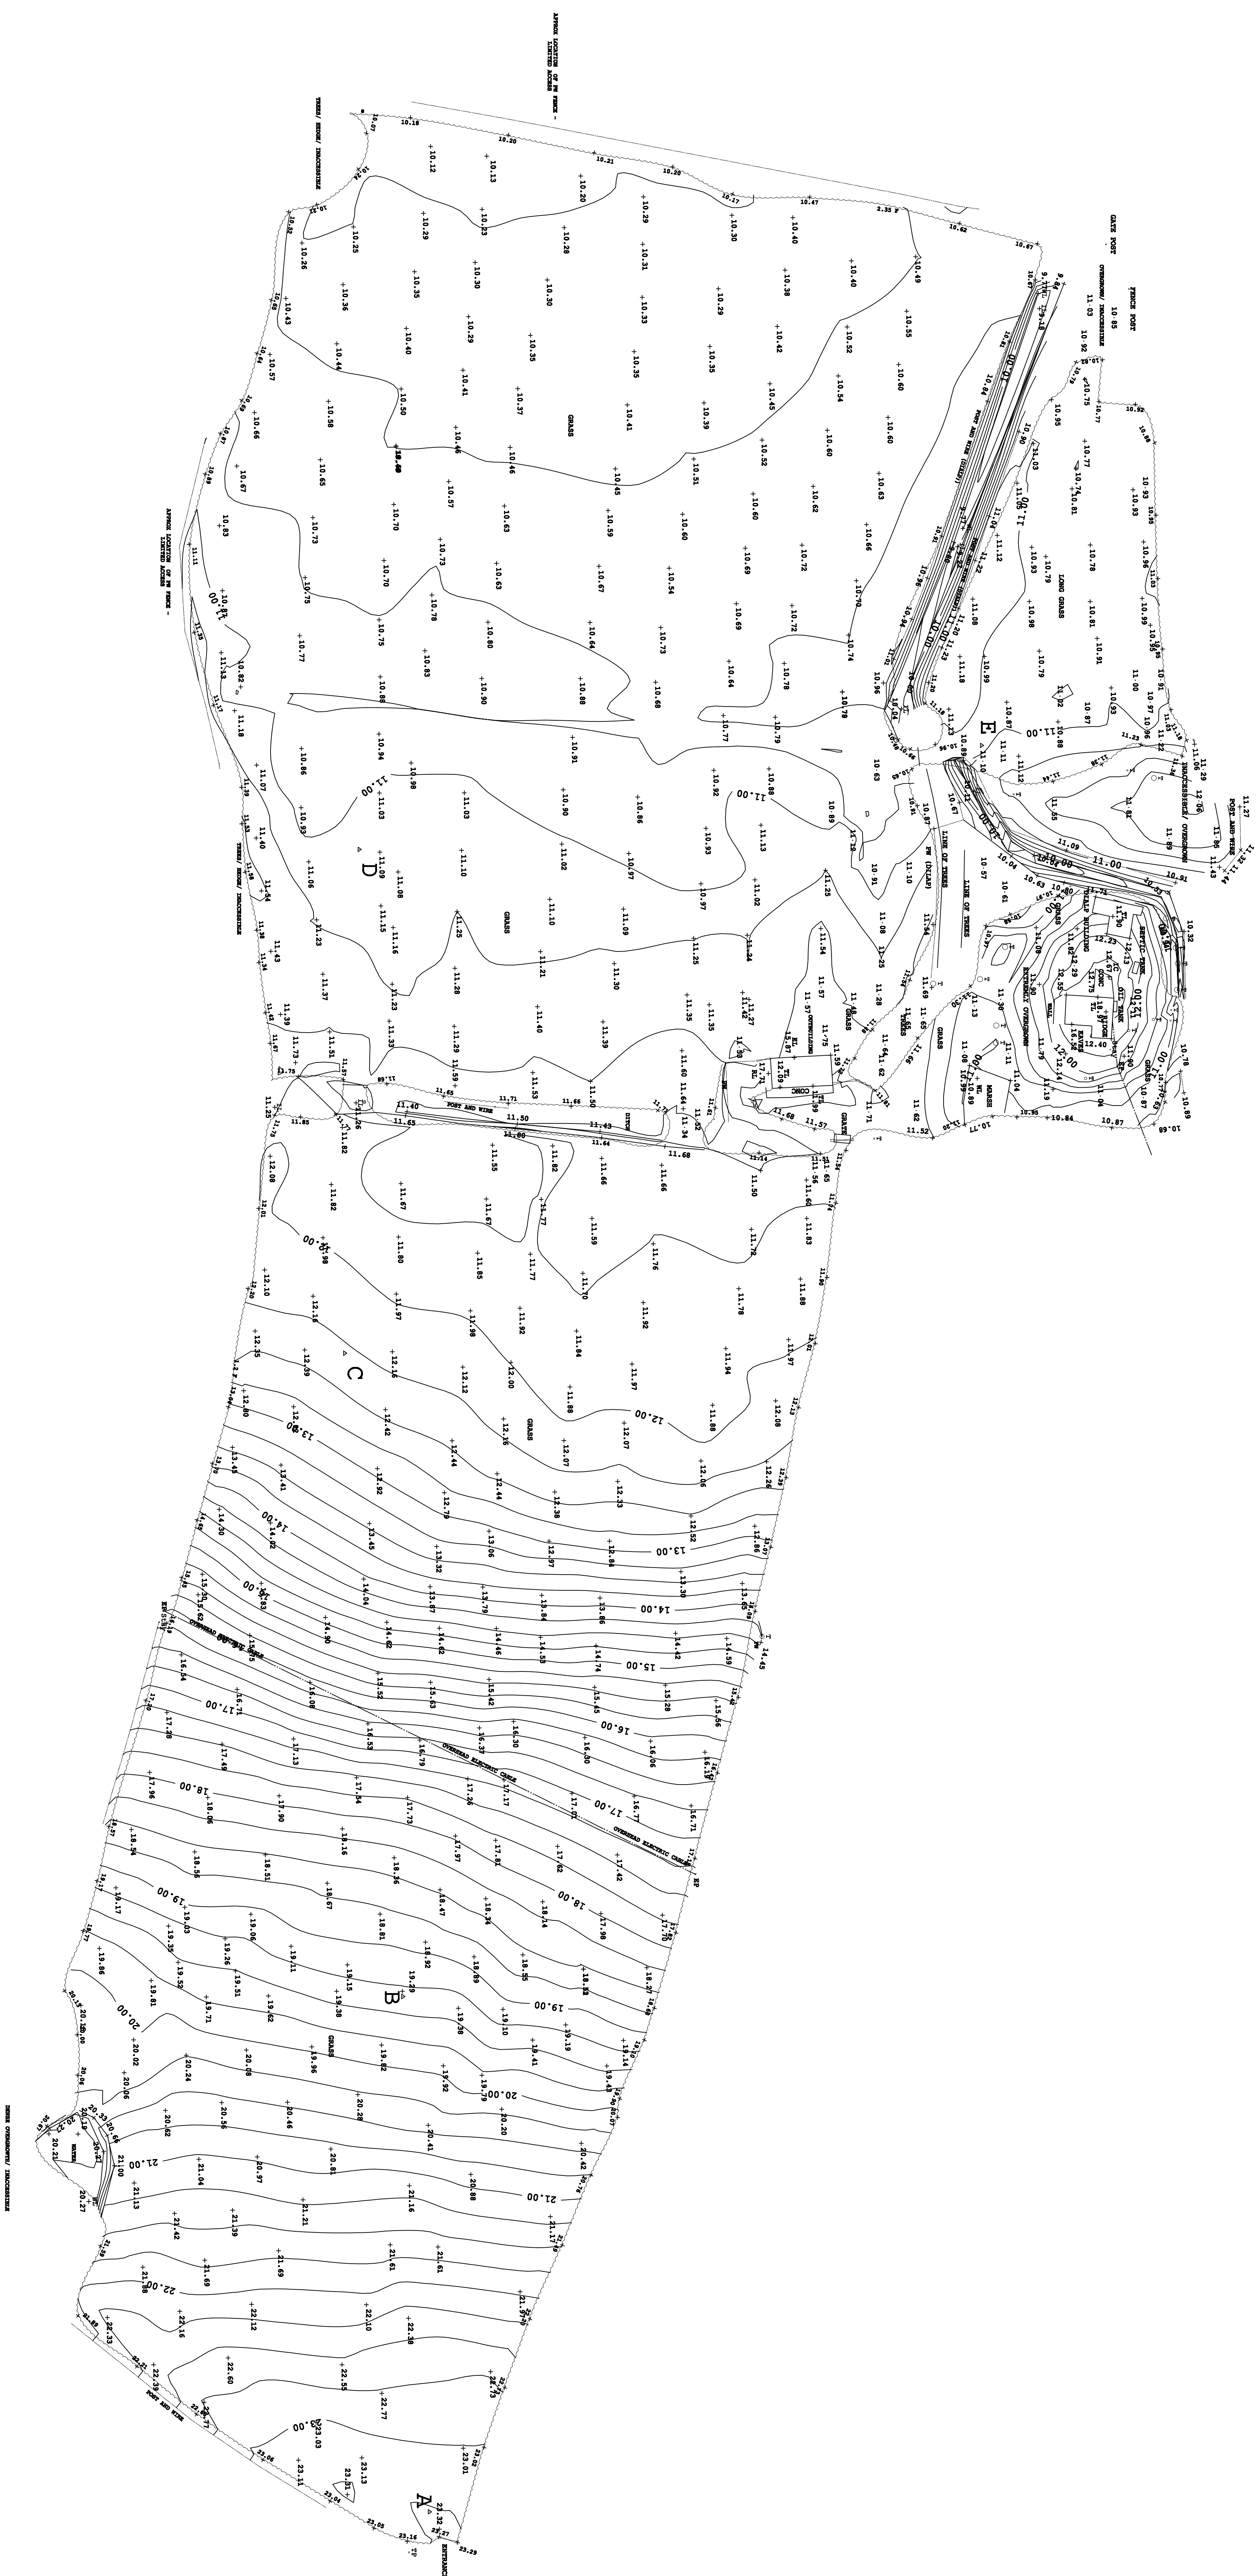

DESCRIPTION	DATE	REV

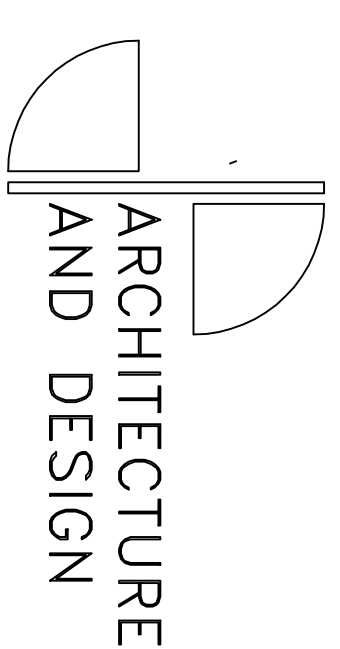

Appleby, Bretton Lane, Bretton, Chester, CH4 0DX.
TELEPHONE : 07786 328972 OR 07707 523921
E MAIL : info@jporchitectureanddesign.co.uk

CLIENT
DARREN PRITCHARD

JOB TITLE
GWERN Y TO FARM, SHOCKLACH
ROAD.

DRAWING TITLE
TOPO

DATE:	FEB 21	DRAWN BY:	JP
SCALE:	1:500		

JOB NO.	DRAWING NUM.
F1693	03