


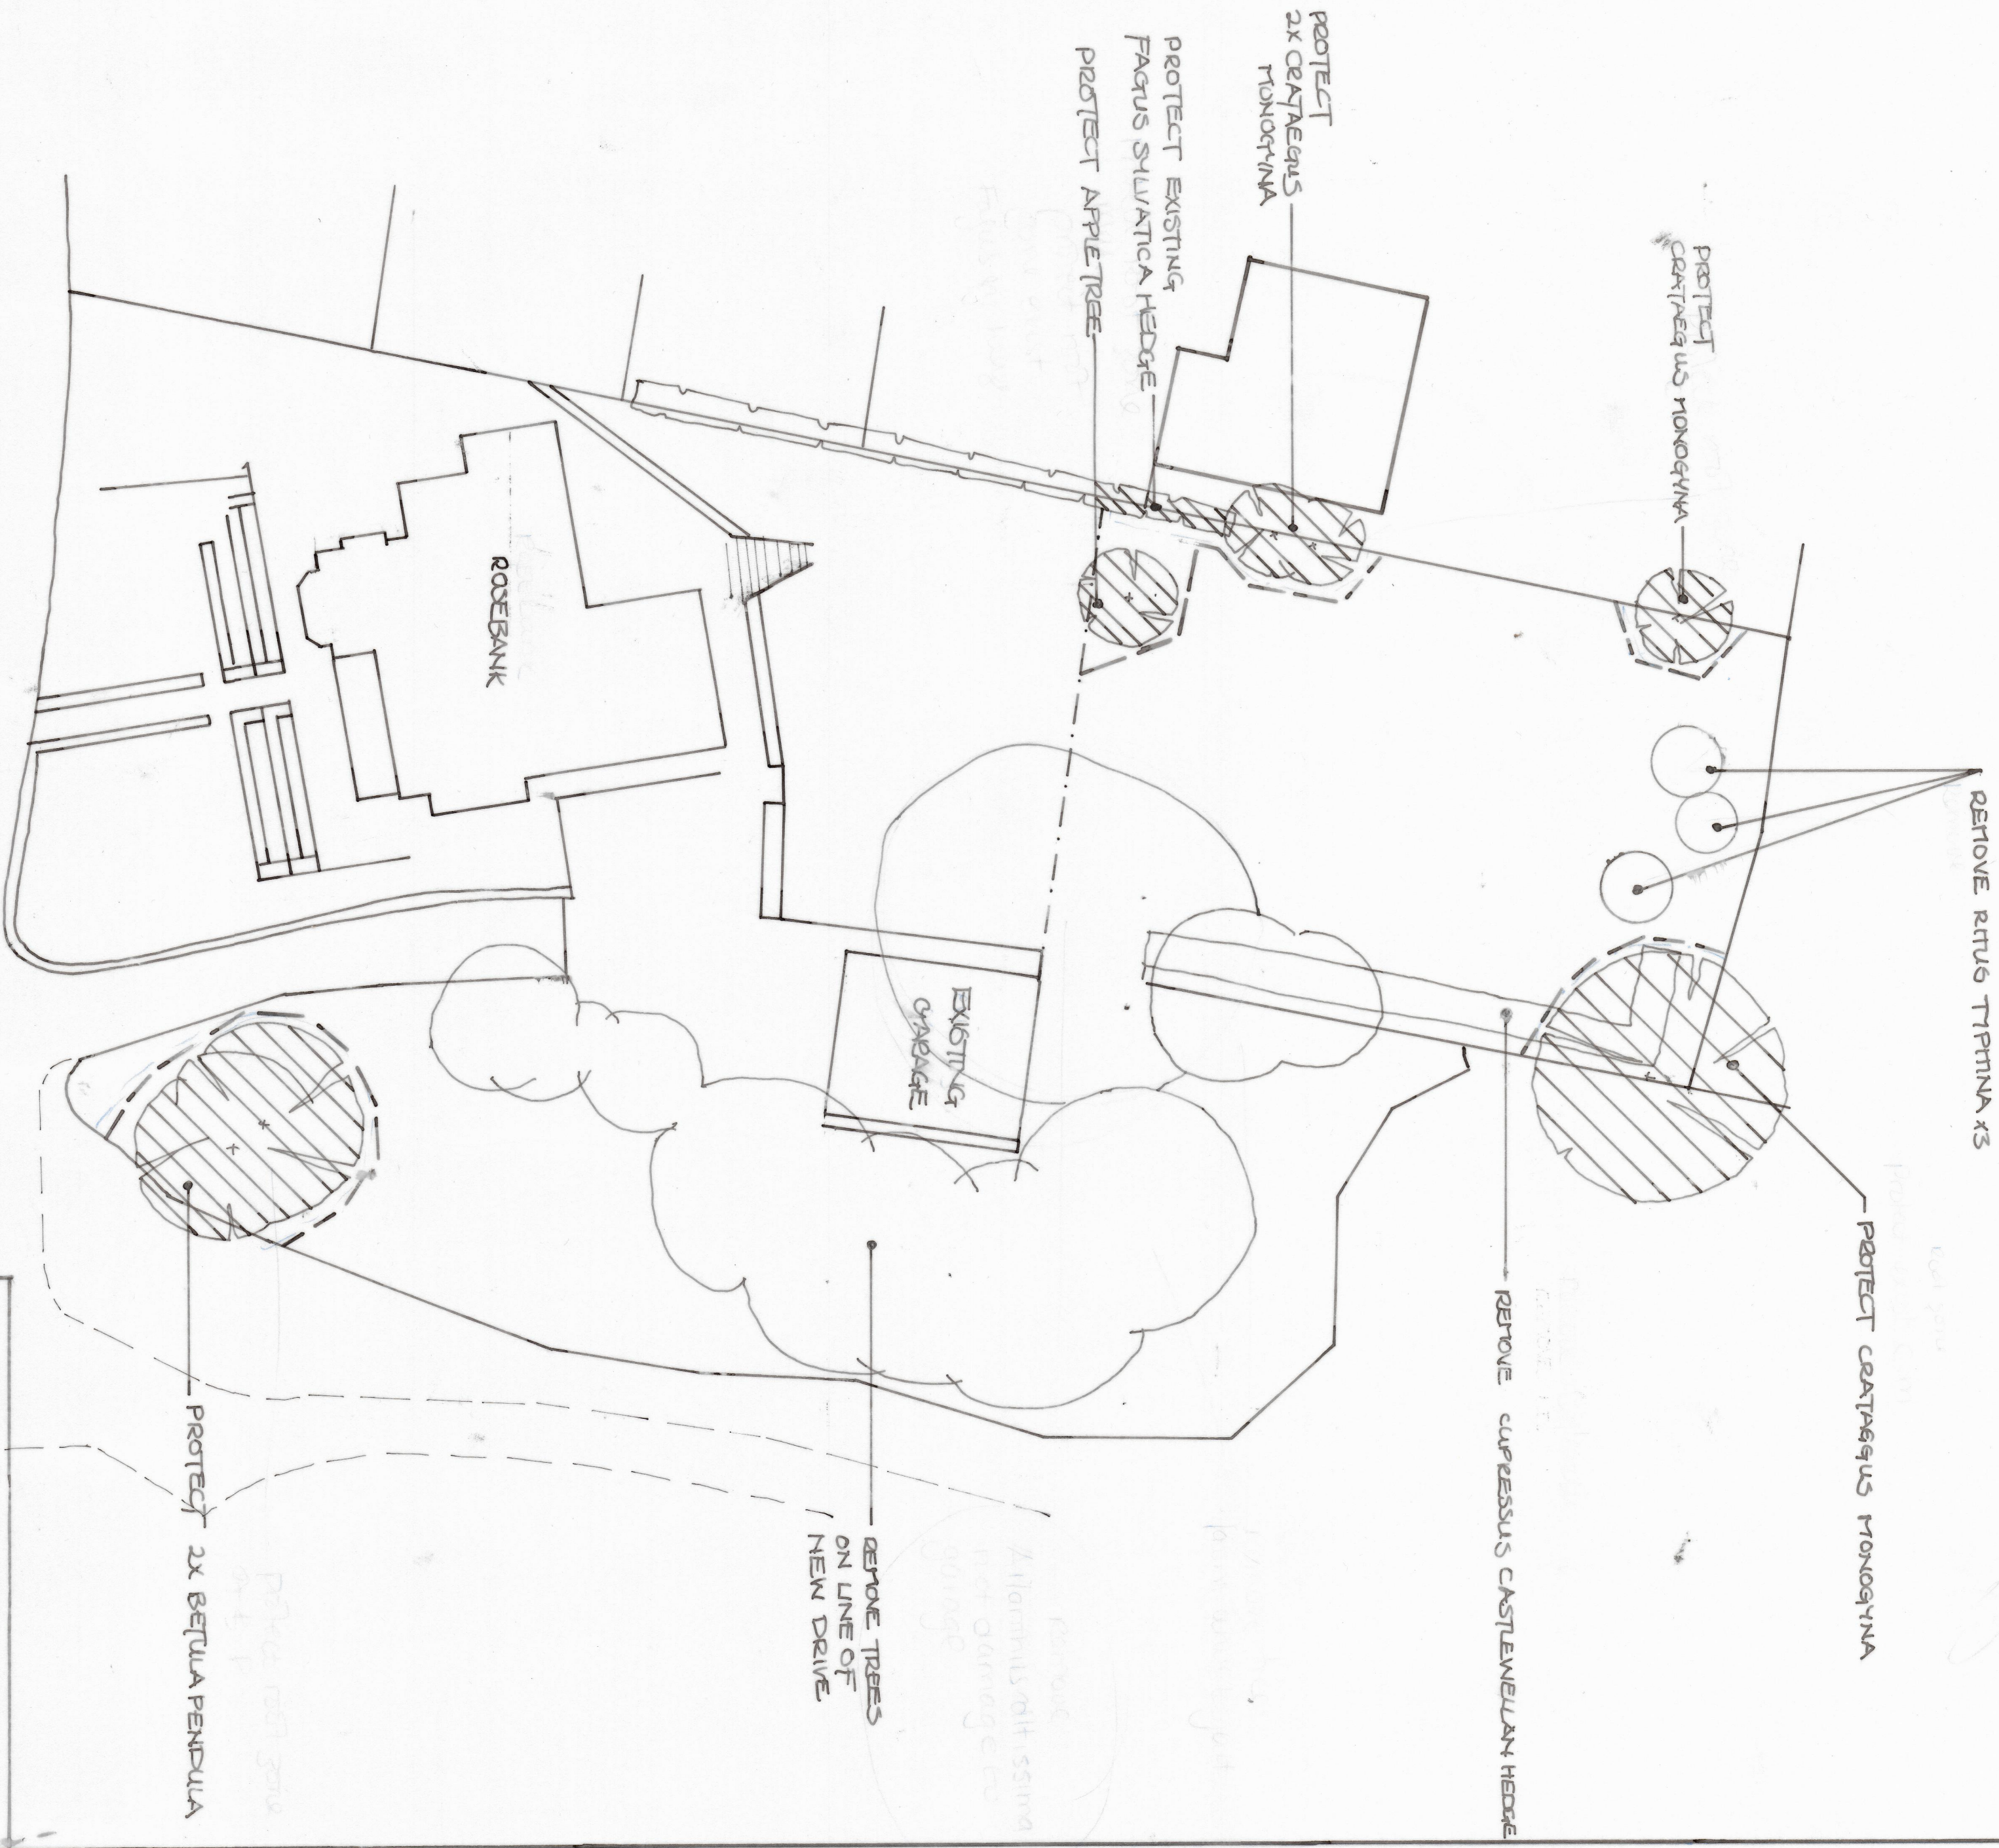

REBECCA DAKIN LTD
LANDSCAPE DESIGN
TEL: 01829 782486 MOB: 07746422416
JB:

ROSEBANK
173 KINGSHILL RD
WREXHAM

DRAWING
PREPARATORY WORKS

DATE:	SCALE:	DWG NO:	REV:
JULY 2022	1:200	188/1	