


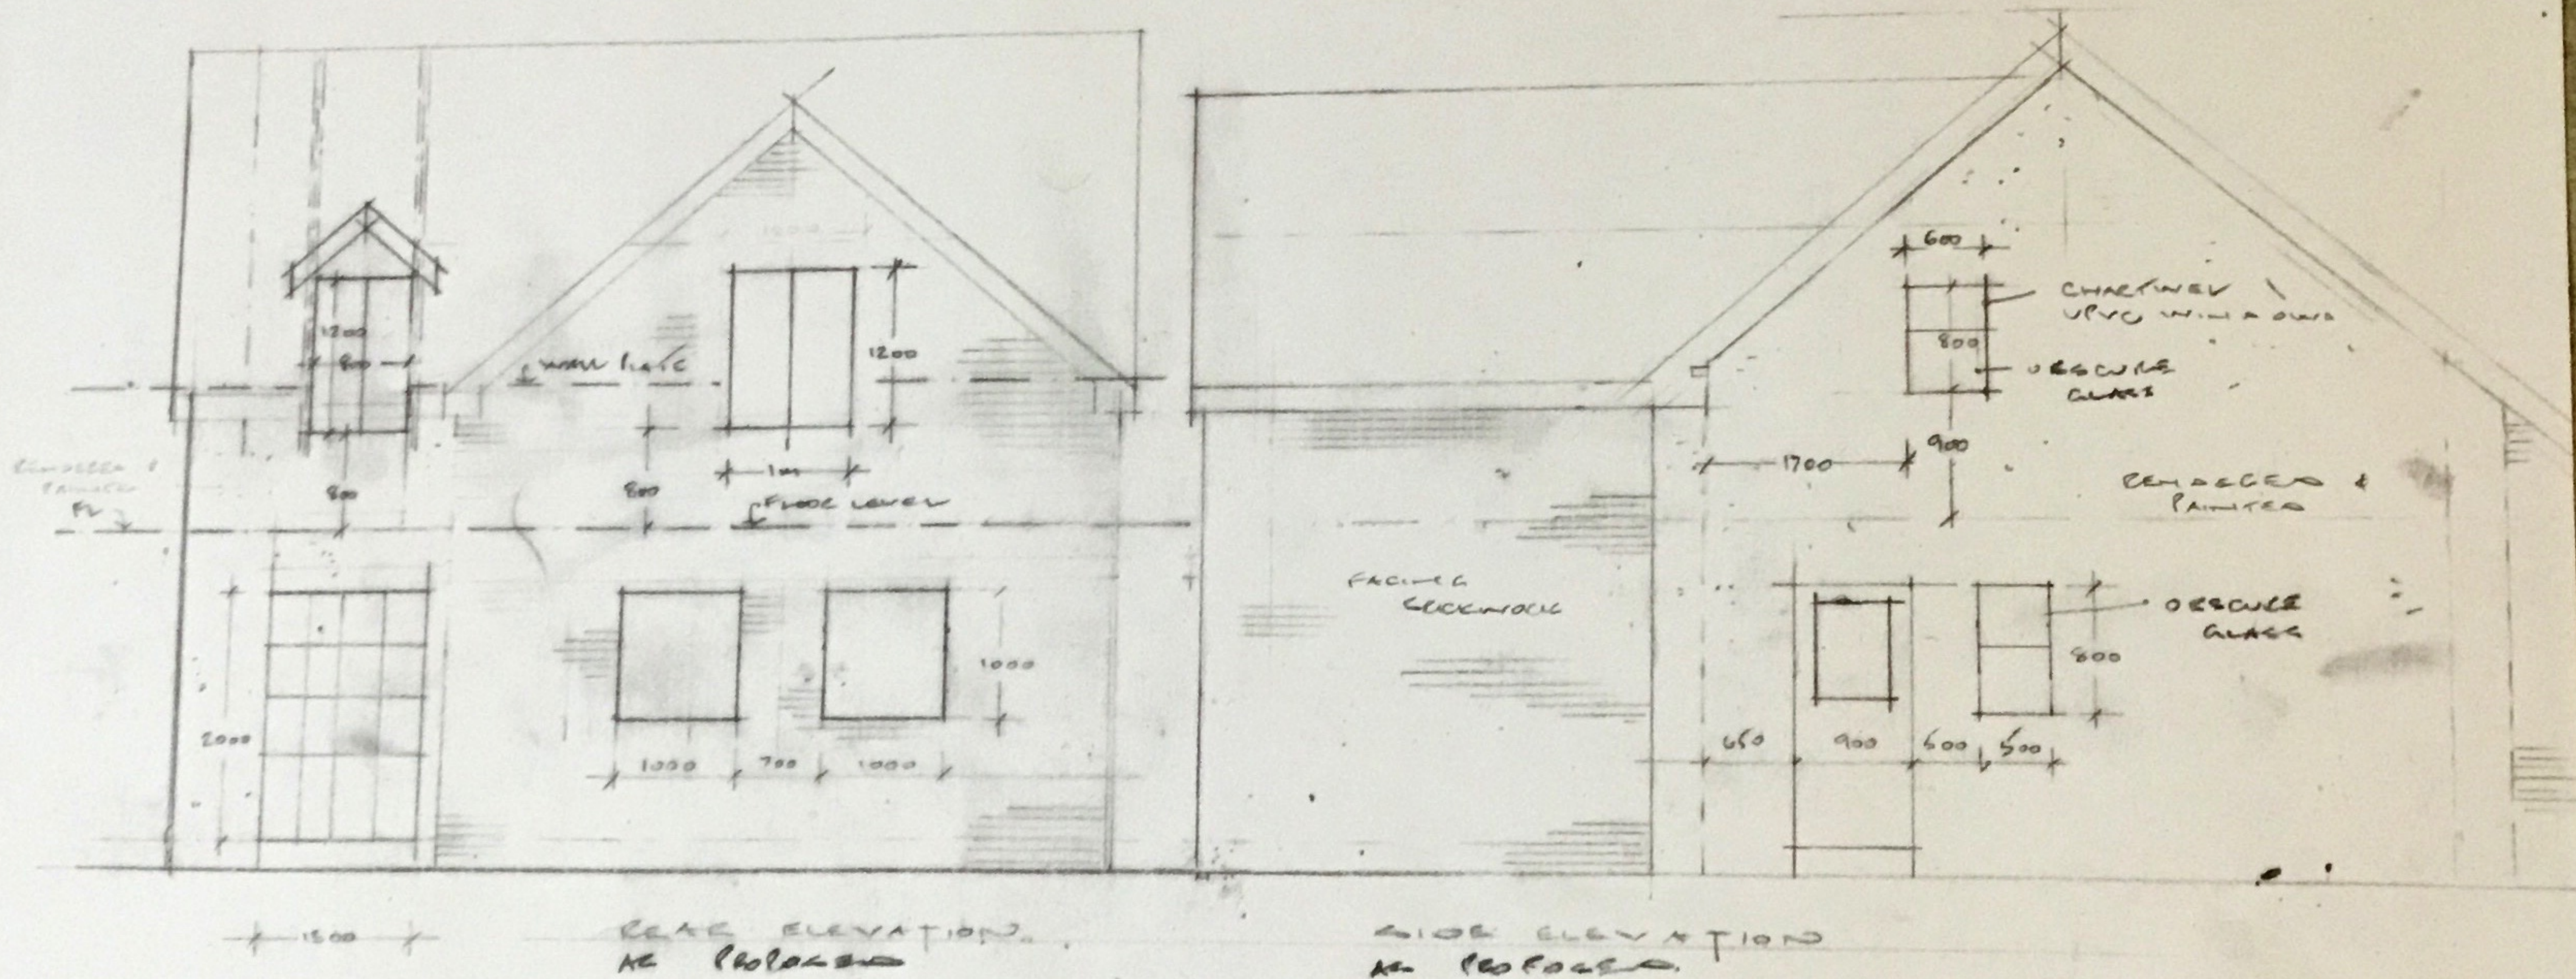

PROPOSED ROOF CONVERSION, REAR KITCHEN / BEDROOM EXTENSION
 AND ADAPTATION TO 'WESFIELD' GARDEN LANE. ROCKET LLD OWN
 NON MATERIAL AMENDMENT 2

REF: WEST/NMA/05B

REF: WEST/NMA/05B