


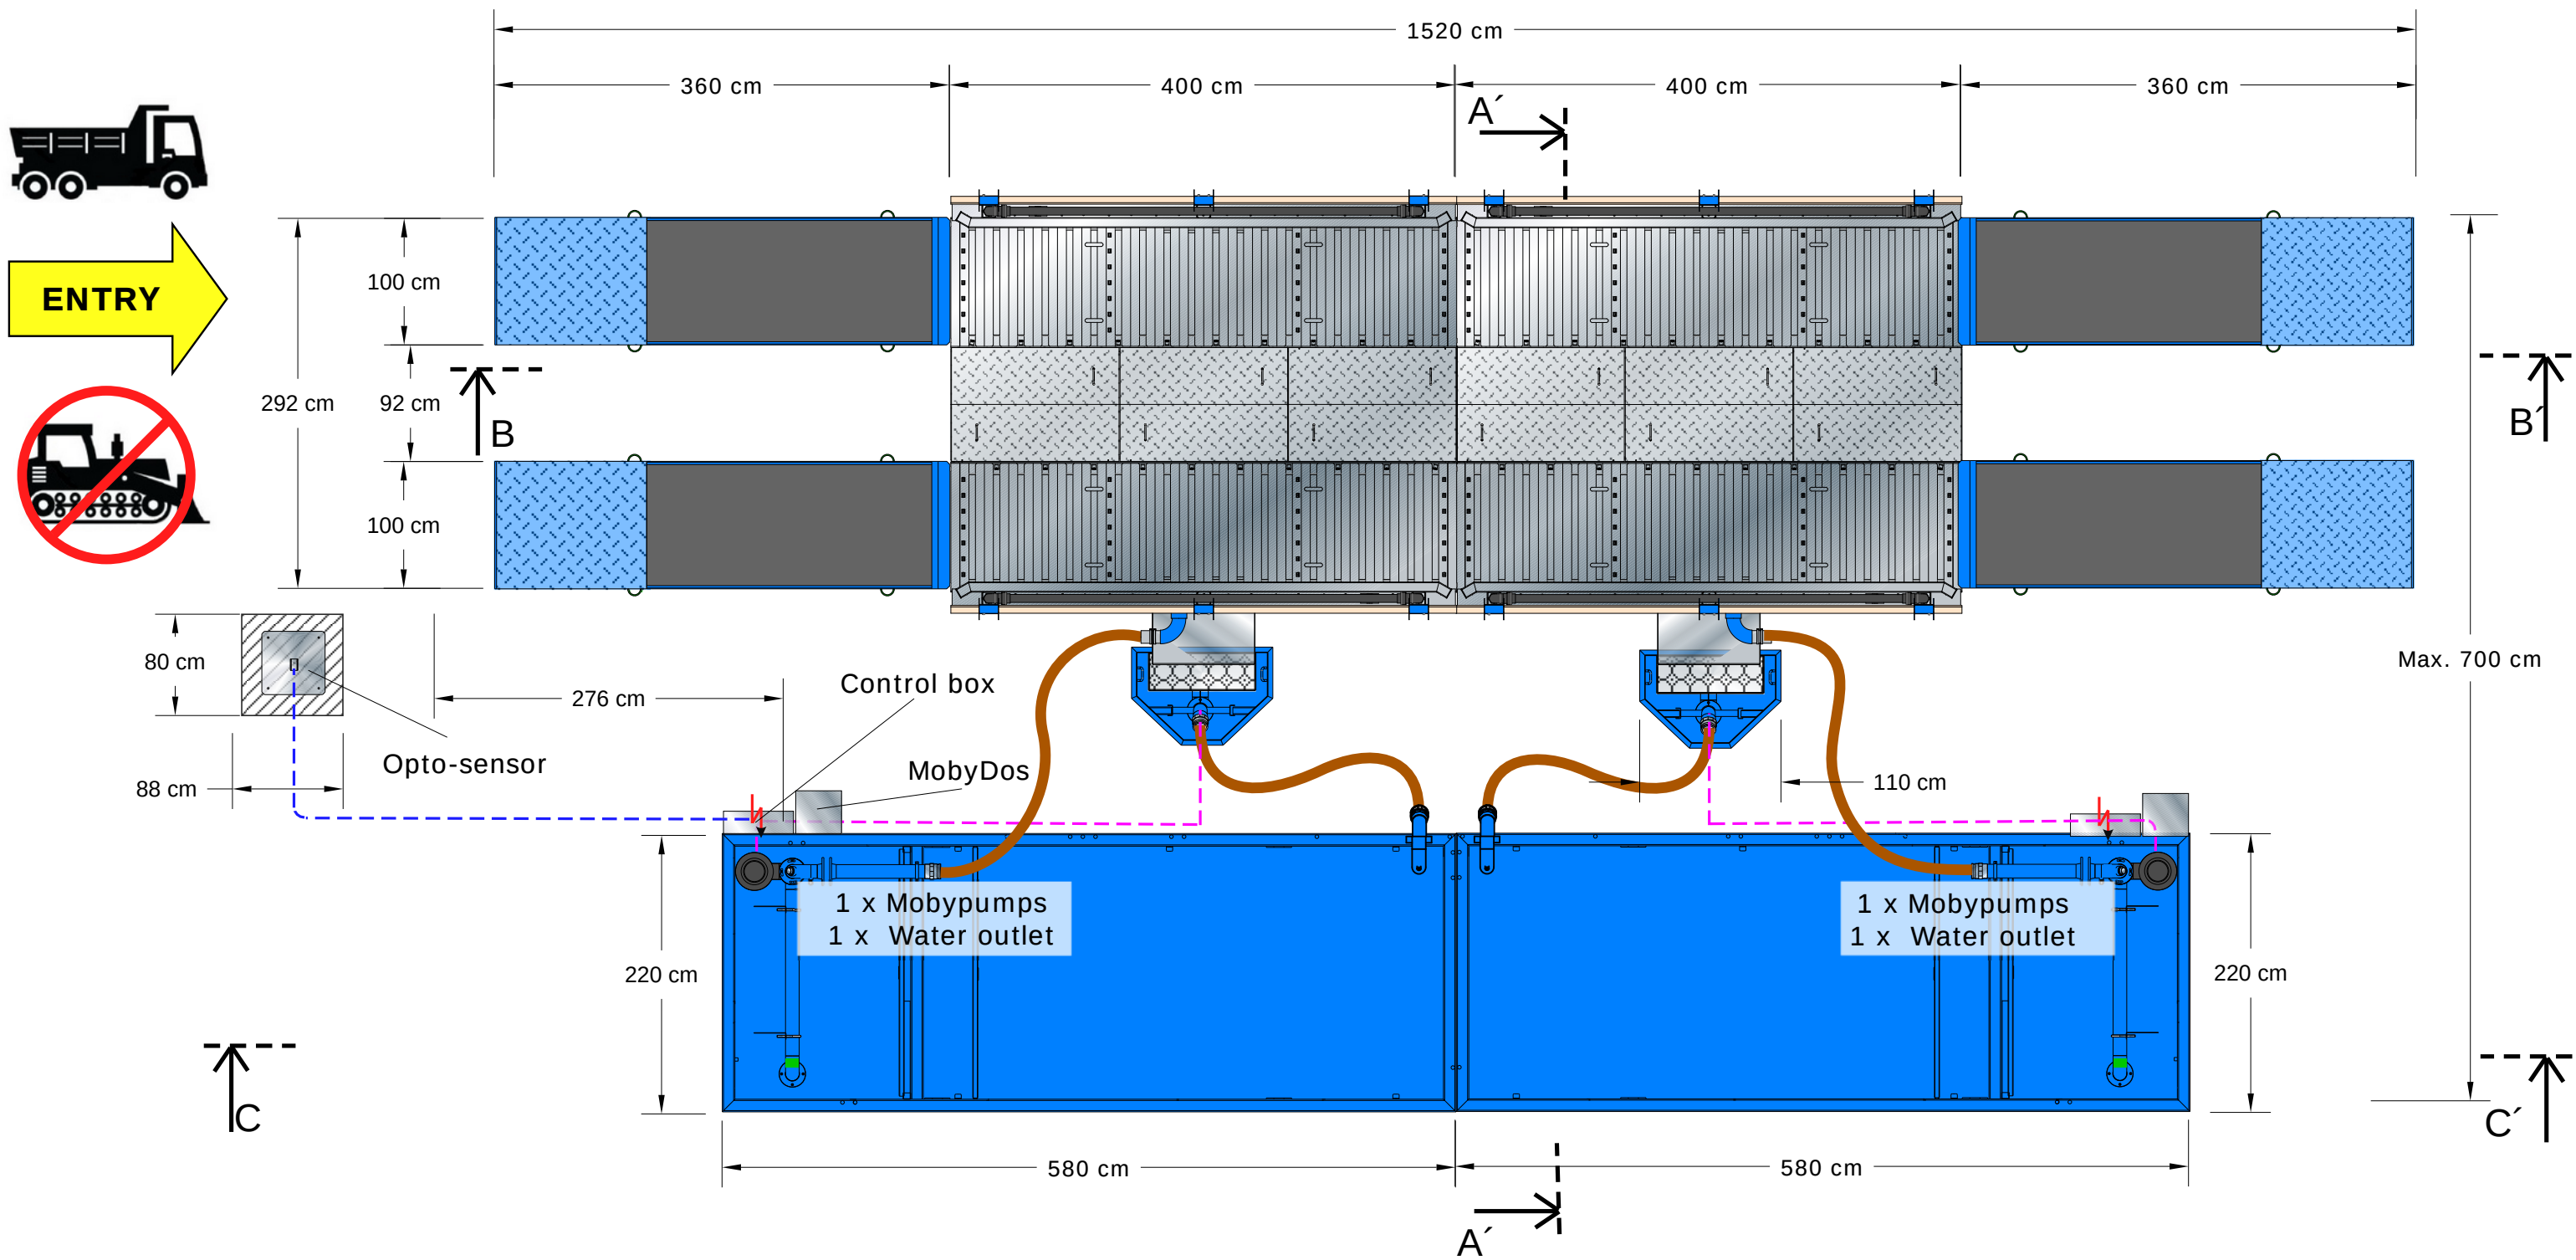

FRUTIGER:


- PVC piping
- Heduflex hose
- Electrical cable

CUSTOMER:

- Incoming power supply: P=55kW (rated input power), Connected load: 125A, 3NPE. ~60Hz, 480V, TN-S / loose cable-end, 2m above ground
- Incoming water supply: 3/4" internal thread (Floating valve inside the tank)
- Concrete base (thickness 10 cm)

06.09.2019	V 2.0.	CCU	1 / 3
CL KIT Flex 800MB		Standard	
			

SECTION A-A'

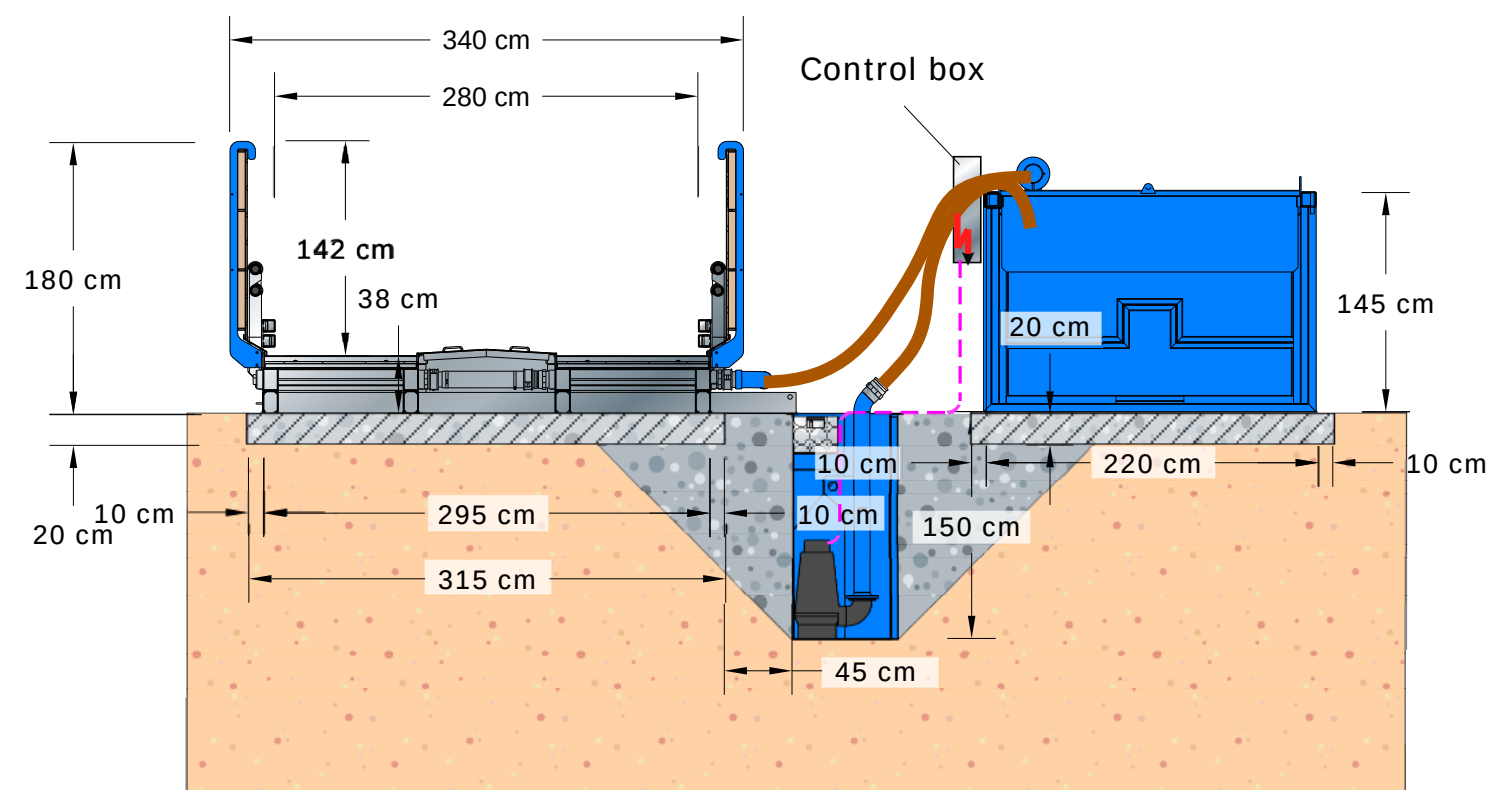

FRUTIGER:


— Heduflex hose

CUSTOMER:


-  Natural soil
-  Back fill (e.g. gravel)
-  Back fill (e.g. gravel) / Concrete foundation min. C25/30

06.09.2019	V 2.0.	CCU	2 / 3
CL KIT Flex 800MB		Standard	
			




SECTION B-B'

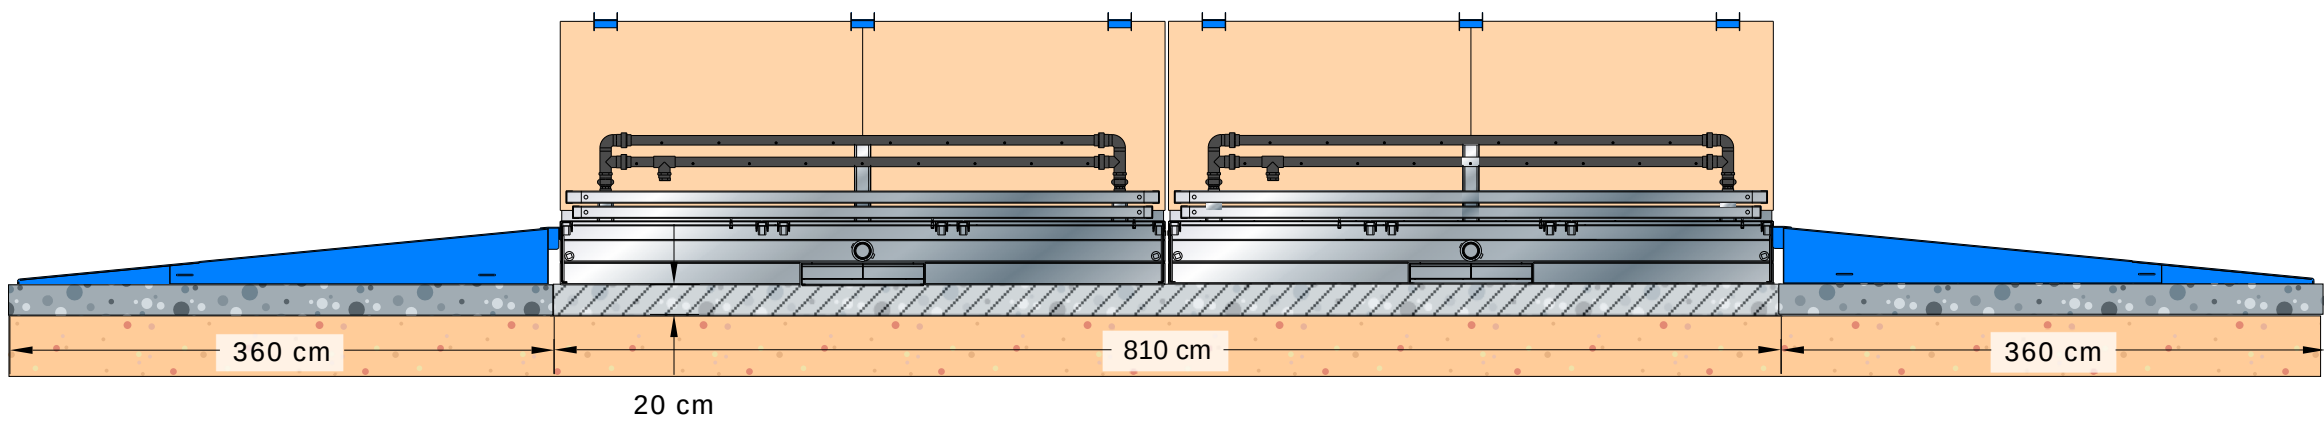

SECTION C-C'

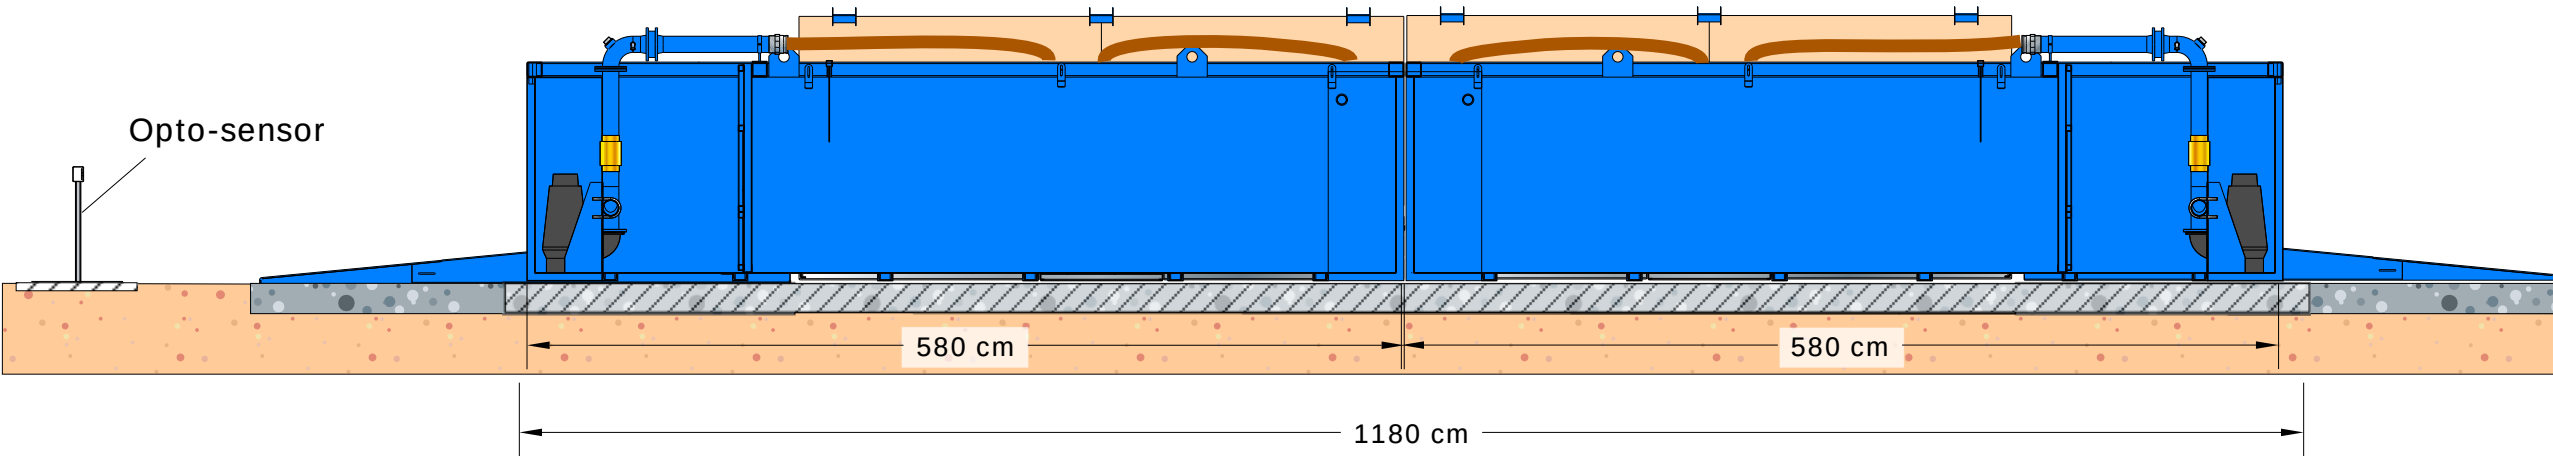

CUSTOMER:

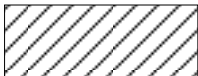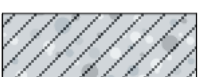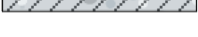-  Natural soil
-  Back fill (e.g. gravel)
-  Concrete foundation min. C25/30
-  Back fill (e.g. gravel)
-  Concrete foundation min. C25/30

06.09.2019	V 2.0.	CCU	3 / 3
CL KIT Flex 800MB		Standard	
			