


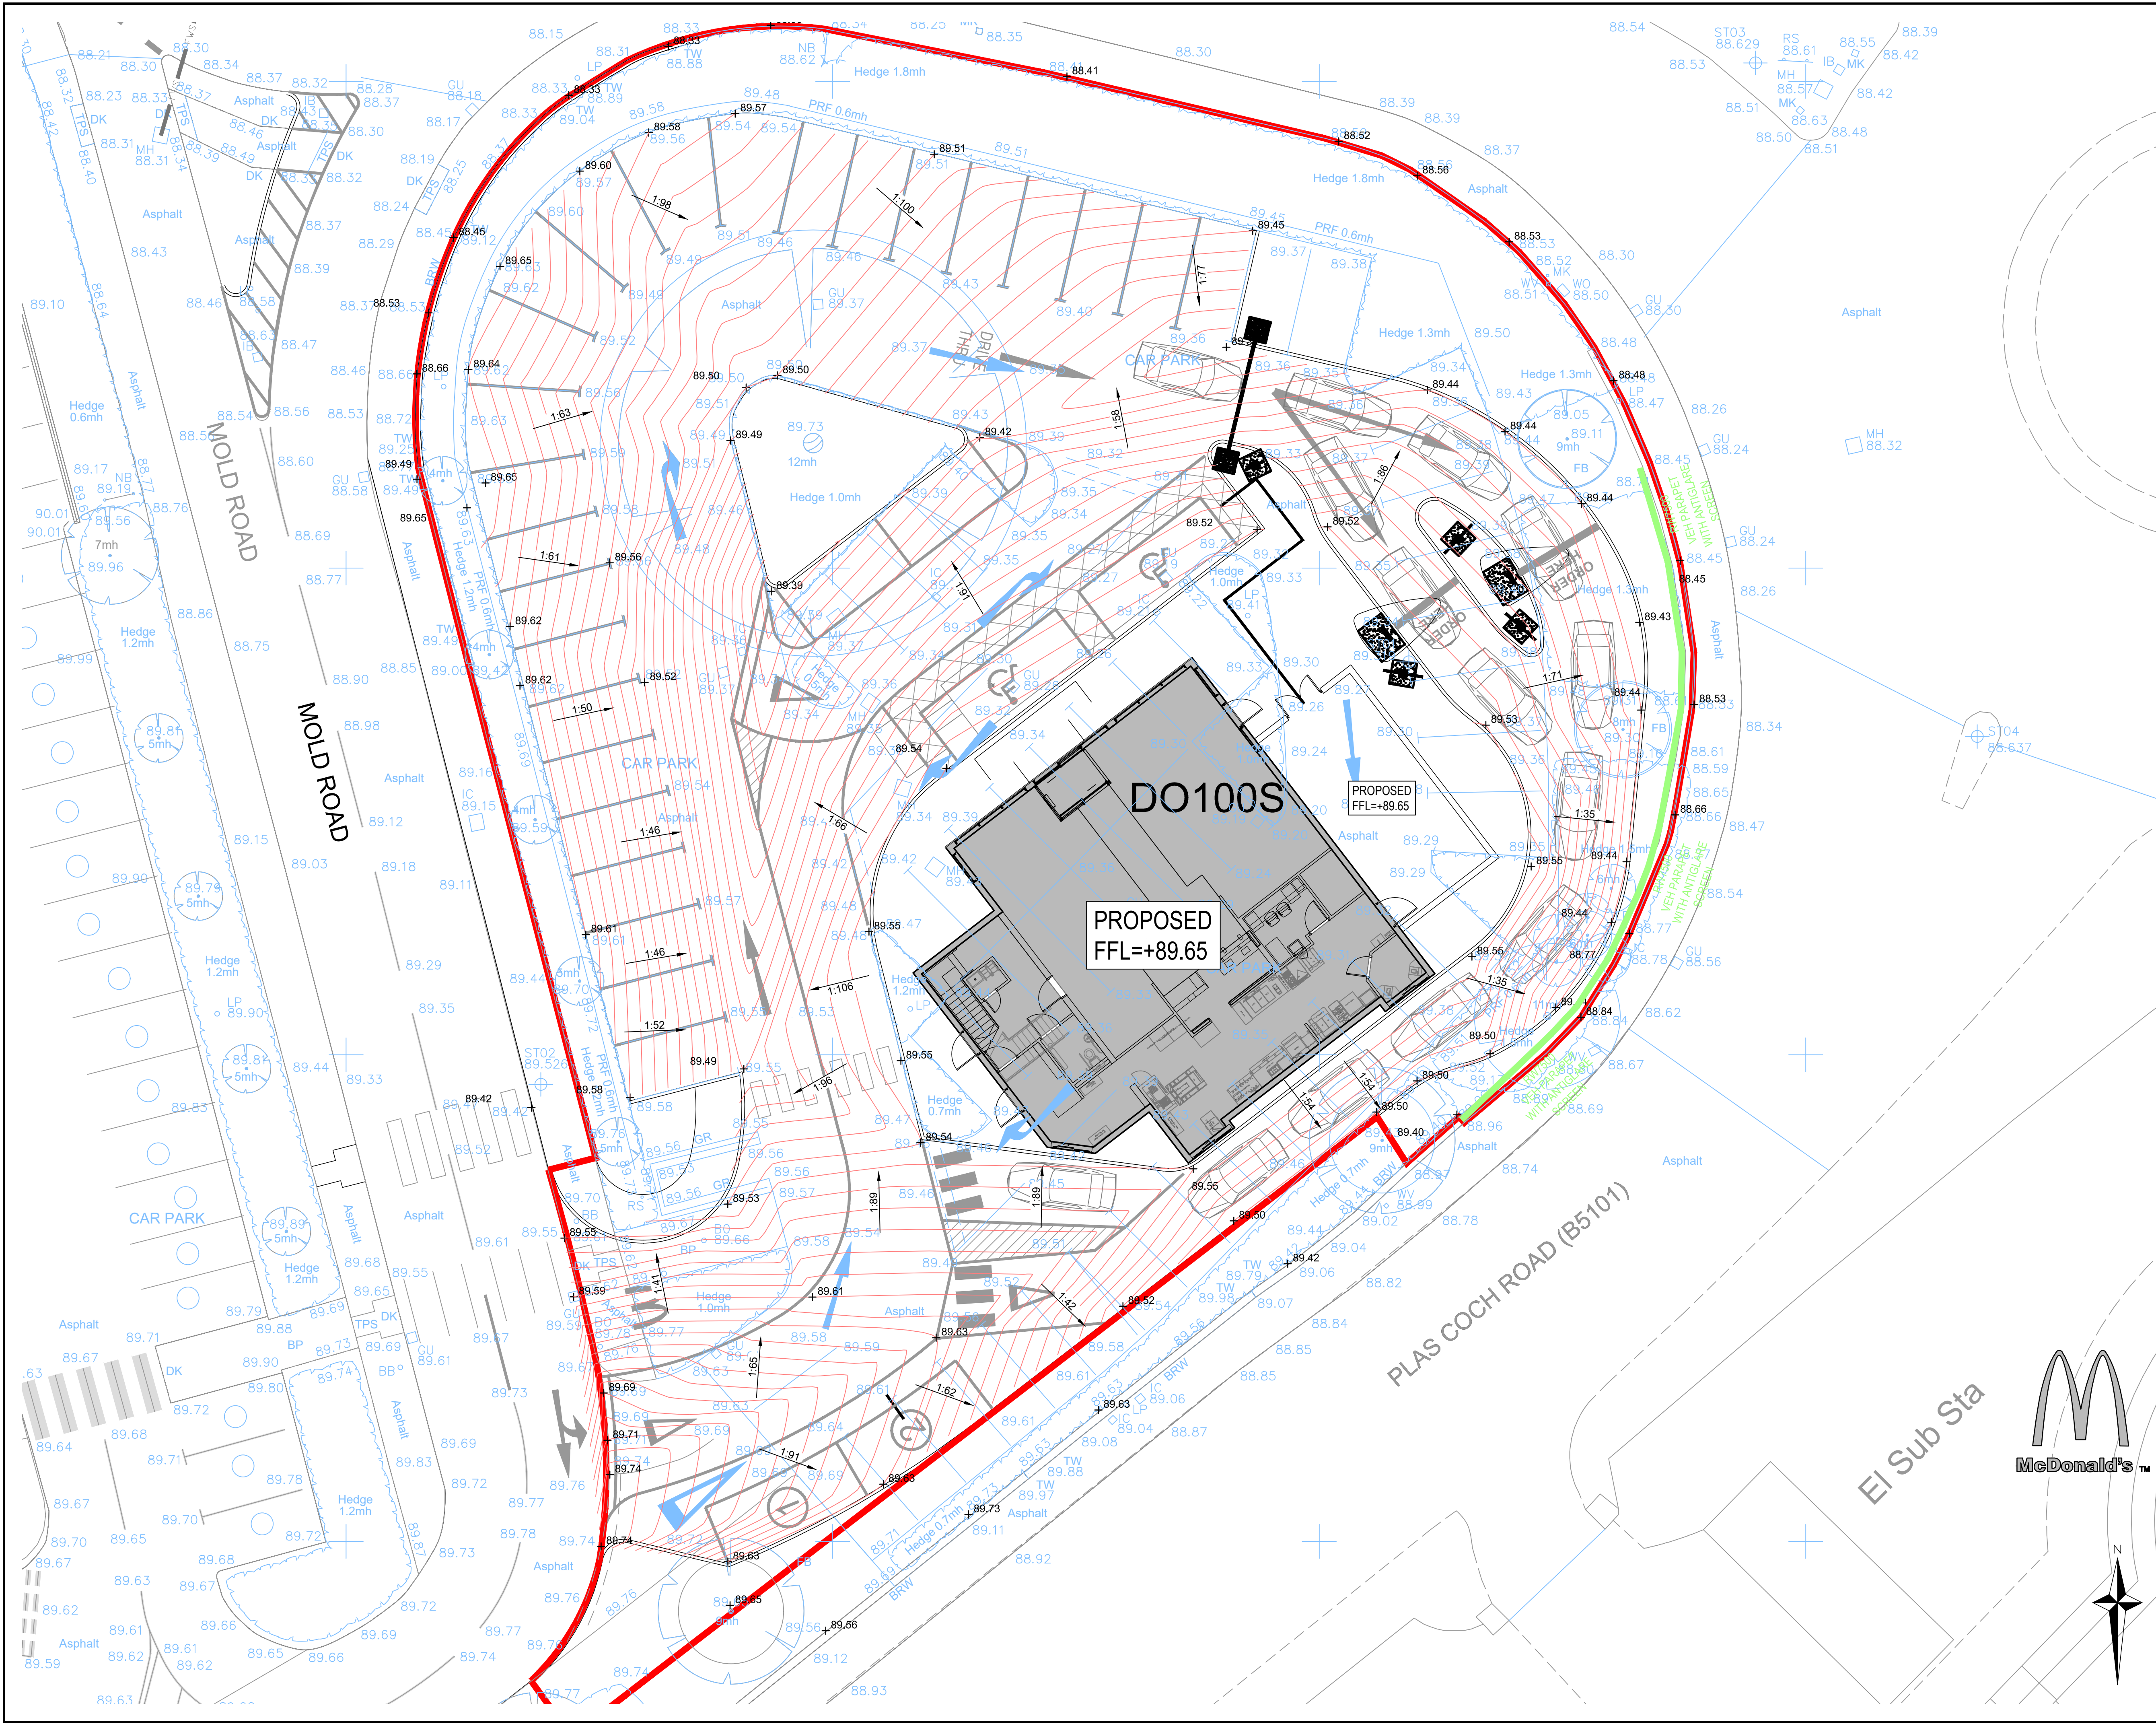

- NOTES
1. THIS DRAWING IS TO BE READ IN CONJUNCTION WITH ALL RELEVANT DRAWINGS, DOCUMENTS AND SPECIFICATIONS. ANY DISCREPANCIES BETWEEN INFORMATION SHOWN ON THIS AND ANY OTHER DRAWING SHALL BE REPORTED TO THE ENGINEER IMMEDIATELY.
 2. DO NOT SCALE FROM THIS DRAWING. WORK TO FIGURED DIMENSIONS ONLY.
 3. THIS DRAWING SHALL NOT BE USED FOR CONSTRUCTION PURPOSES UNLESS SPECIFICALLY STATED AS 'FOR CONSTRUCTION' IN THE DRAWING STATUS.
 4. ALL DRAWING INFORMATION MUST BE READ FROM HARD COPY / PDF FILES ONLY. MARKED CHECKED. BEFORE PROCEEDING PLEASE ENSURE THE ISSUE STATUS IS APPROPRIATE FOR THE INTENDED USE. ALL INFORMATION EXTRACTED DIRECTLY FROM DRAWING FILES (E.G. DWG'S) IS DONE SO ENTIRELY AT THE USERS RISK.
 5. INTERNAL DRAINAGE POINTS ASSUMED

- KEY
- SITE BOUNDARY
 - EXISTING SURVEY
 - PROPOSED SITE LAYOUT
 - PROPOSED VEHICULAR BARRIER WITH ANTI-GLARE SCREEN
 - 50.00 — PROPOSED 0.010m CONTOUR
 - × LEVEL PROPOSED LEVELS
 - PROPOSED FALL DIRECTION

11	FIRST ISSUE	03/06/19	FG
Rev.	Description	Date	Chkd

**Glanville**
3 Grovelands Business Centre
Boundary Way
Hemel Hempstead, Herts. HP2 7TE
Tel: (01442) 835999 Fax: (01442) 258924
postbox@glanvillegroup.com
www.glanvillegroup.com

Client : 

Project : **McDONALD'S RESTAURANT
WREXHAM, PLAS COCH ROAD
STORE 8104**

Title : **PROPOSED LEVELS PLAN**

Project Engineer :	FG	Scale :	1:125 @ A1
Project Director :	HBG	Date :	MAY 2019
Status :	INFORMATION		

Drawing No.	4190200-1100	Rev	11
-------------	--------------	-----	----