


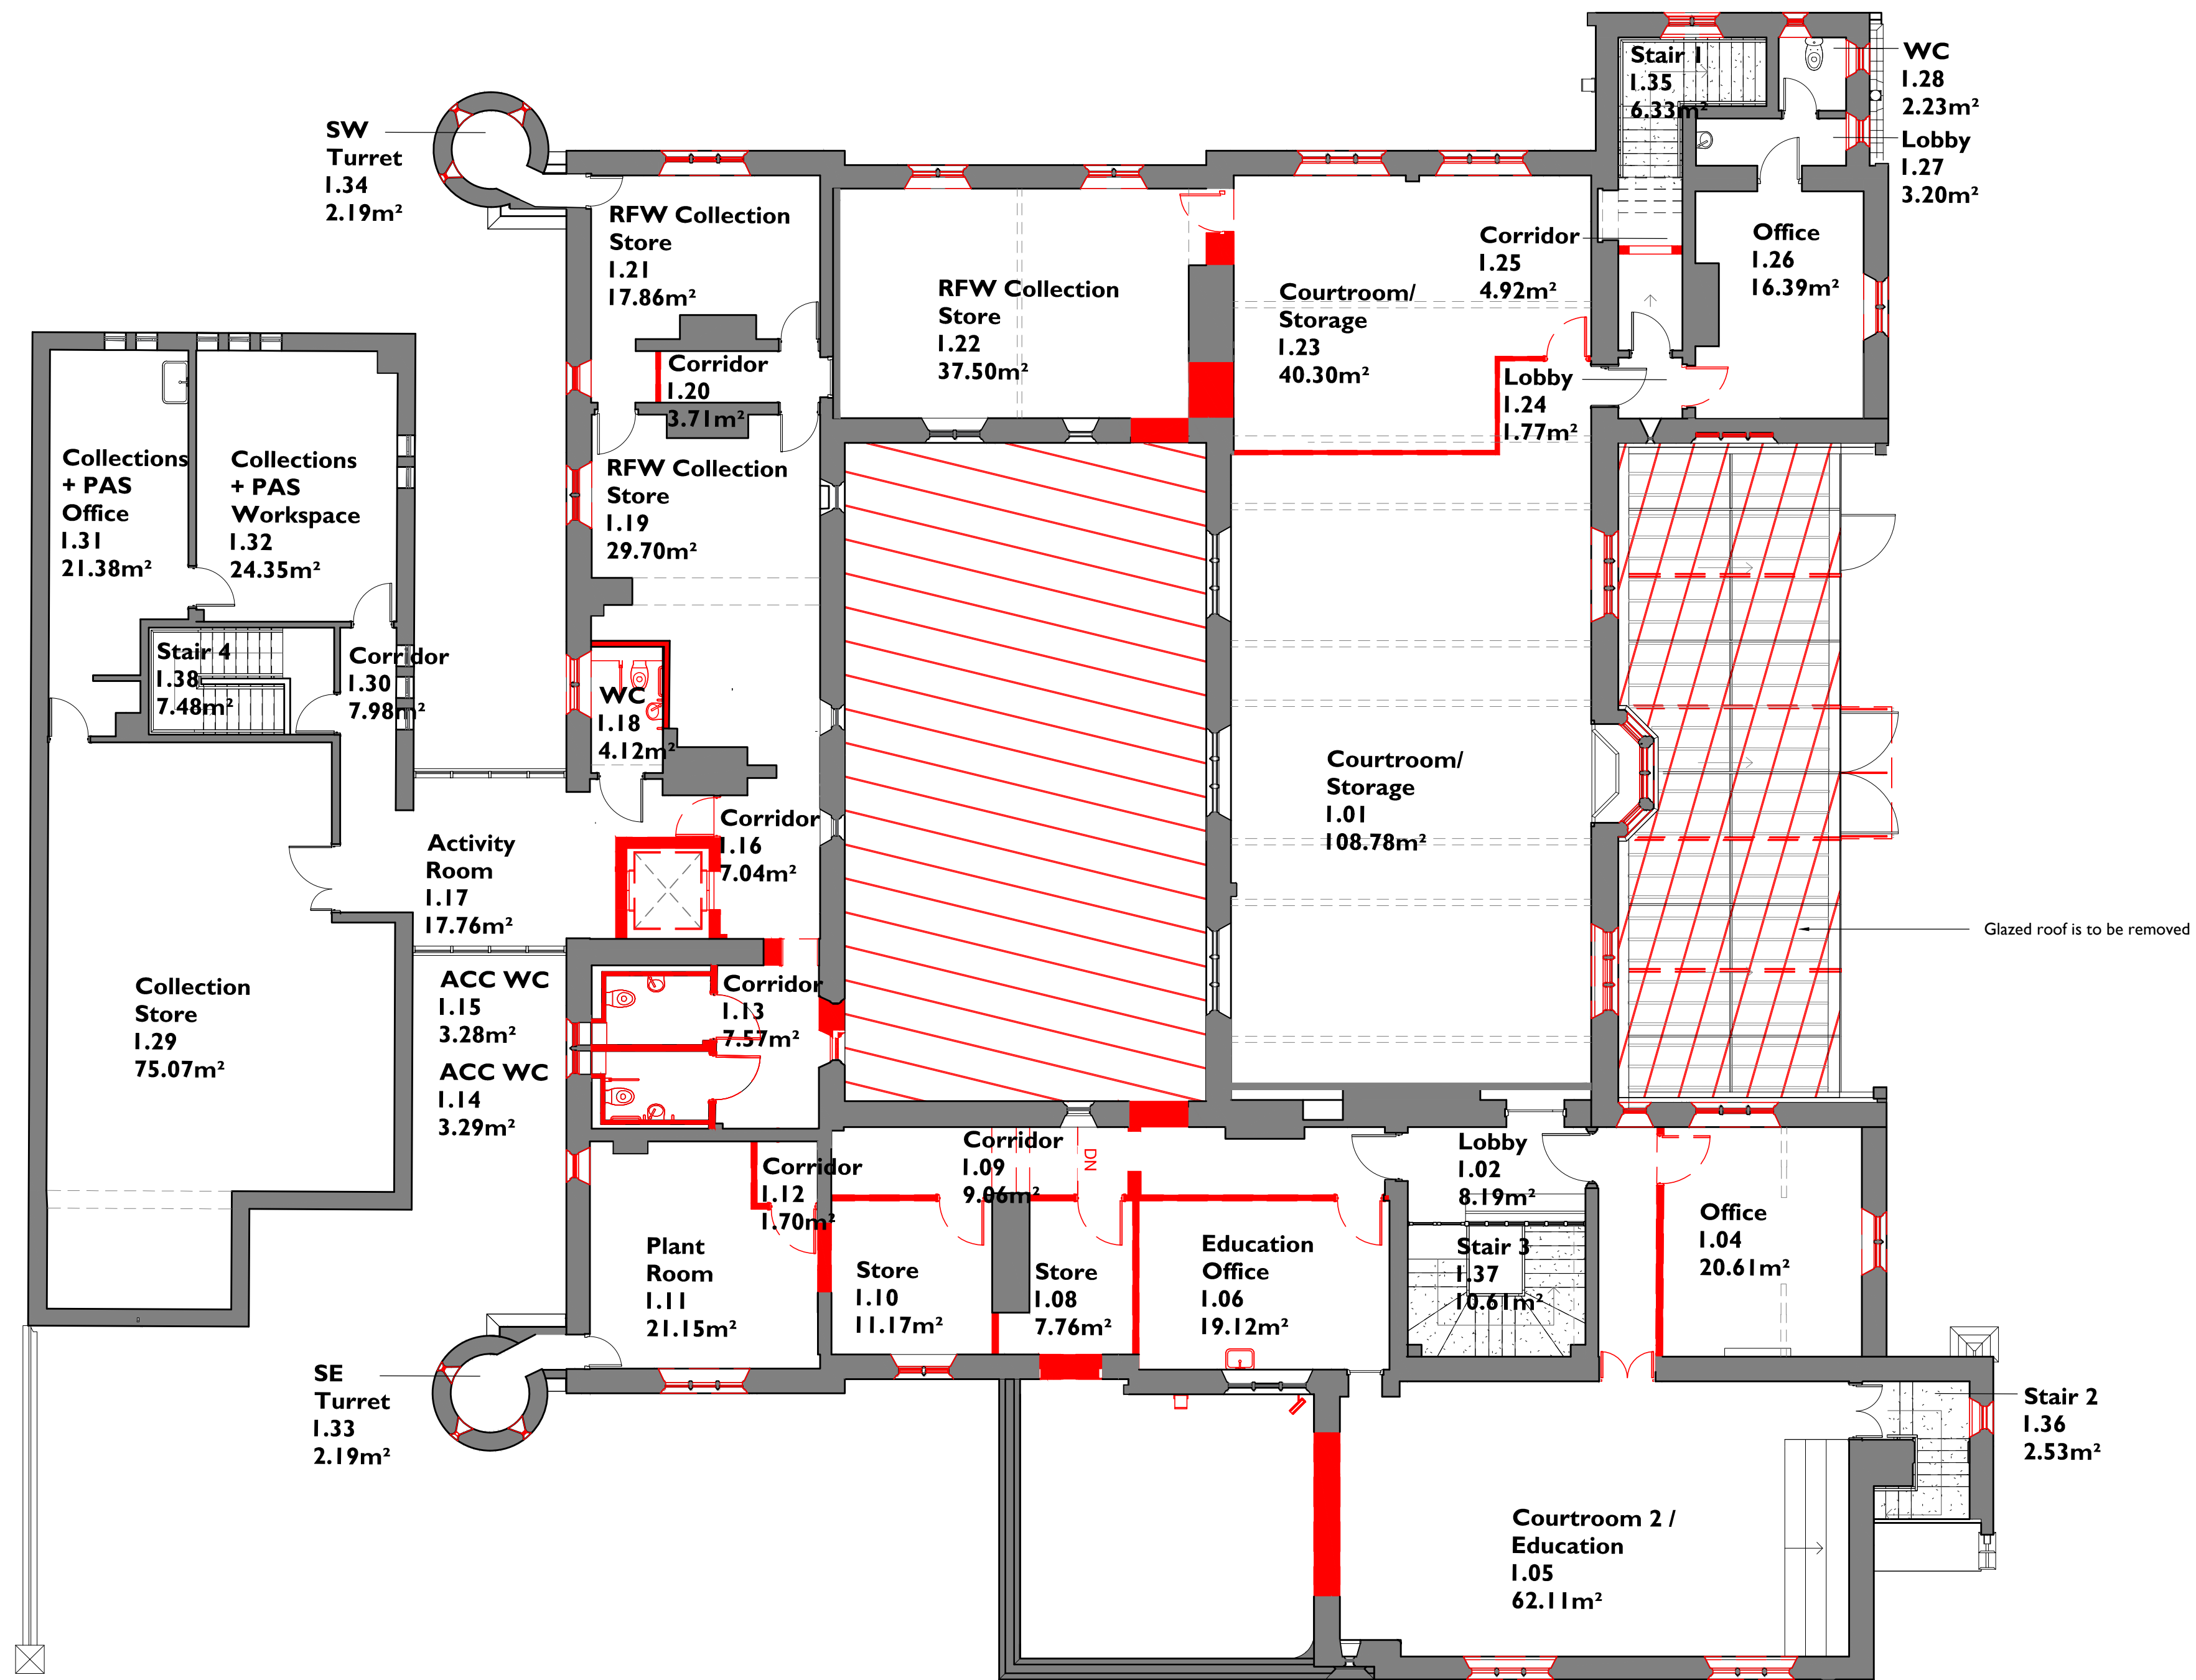

Notes: 22/12/2022 14:23:46

Drawings are based on survey data and may not accurately represent what is physically present.

Do not scale from this drawing. All dimensions are to be verified on site before proceeding with the work.

All dimensions are in millimeters unless noted otherwise.

Purcell shall be notified in writing of any discrepancies.

Key Plan
not to scale

REV	DATE	BY	CHK	DESCRIPTION
P01	31/10/2022	MP	JR	As indicated
P02	25/11/2022	MP	PS	As indicated
P03	25/11/2022	MP	PS	As indicated
P04	22/12/2022	MP	PS	As indicated

CLIENT
Haley Sharpe Design Ltd

PROJECT
Wrexham Museum Redevelopment (Football Museum)

JOB NUMBER
241084

PURCELL

TITLE
Wrexham Museum
First Floor Demolition Plan

SIZE	SCALE	LAST REVISED	DRAWN	CHECKED
AIL	1:100	22/12/2022	MP	PS

REV
P04

SUITABILITY/REASON FOR ISSUE
S4 - Listed Building Consent

DRAWING NAME
241084-PUR-00-01-DR-A-2901

St James', 79 Oxford Street, Manchester, M1 6FQ
© PURCELL 2019. PURCELL ® IS THE TRADING NAME OF PURCELL ARCHITECTURE LTD.

I
2901

First Floor Demolition Plan
1:100

