


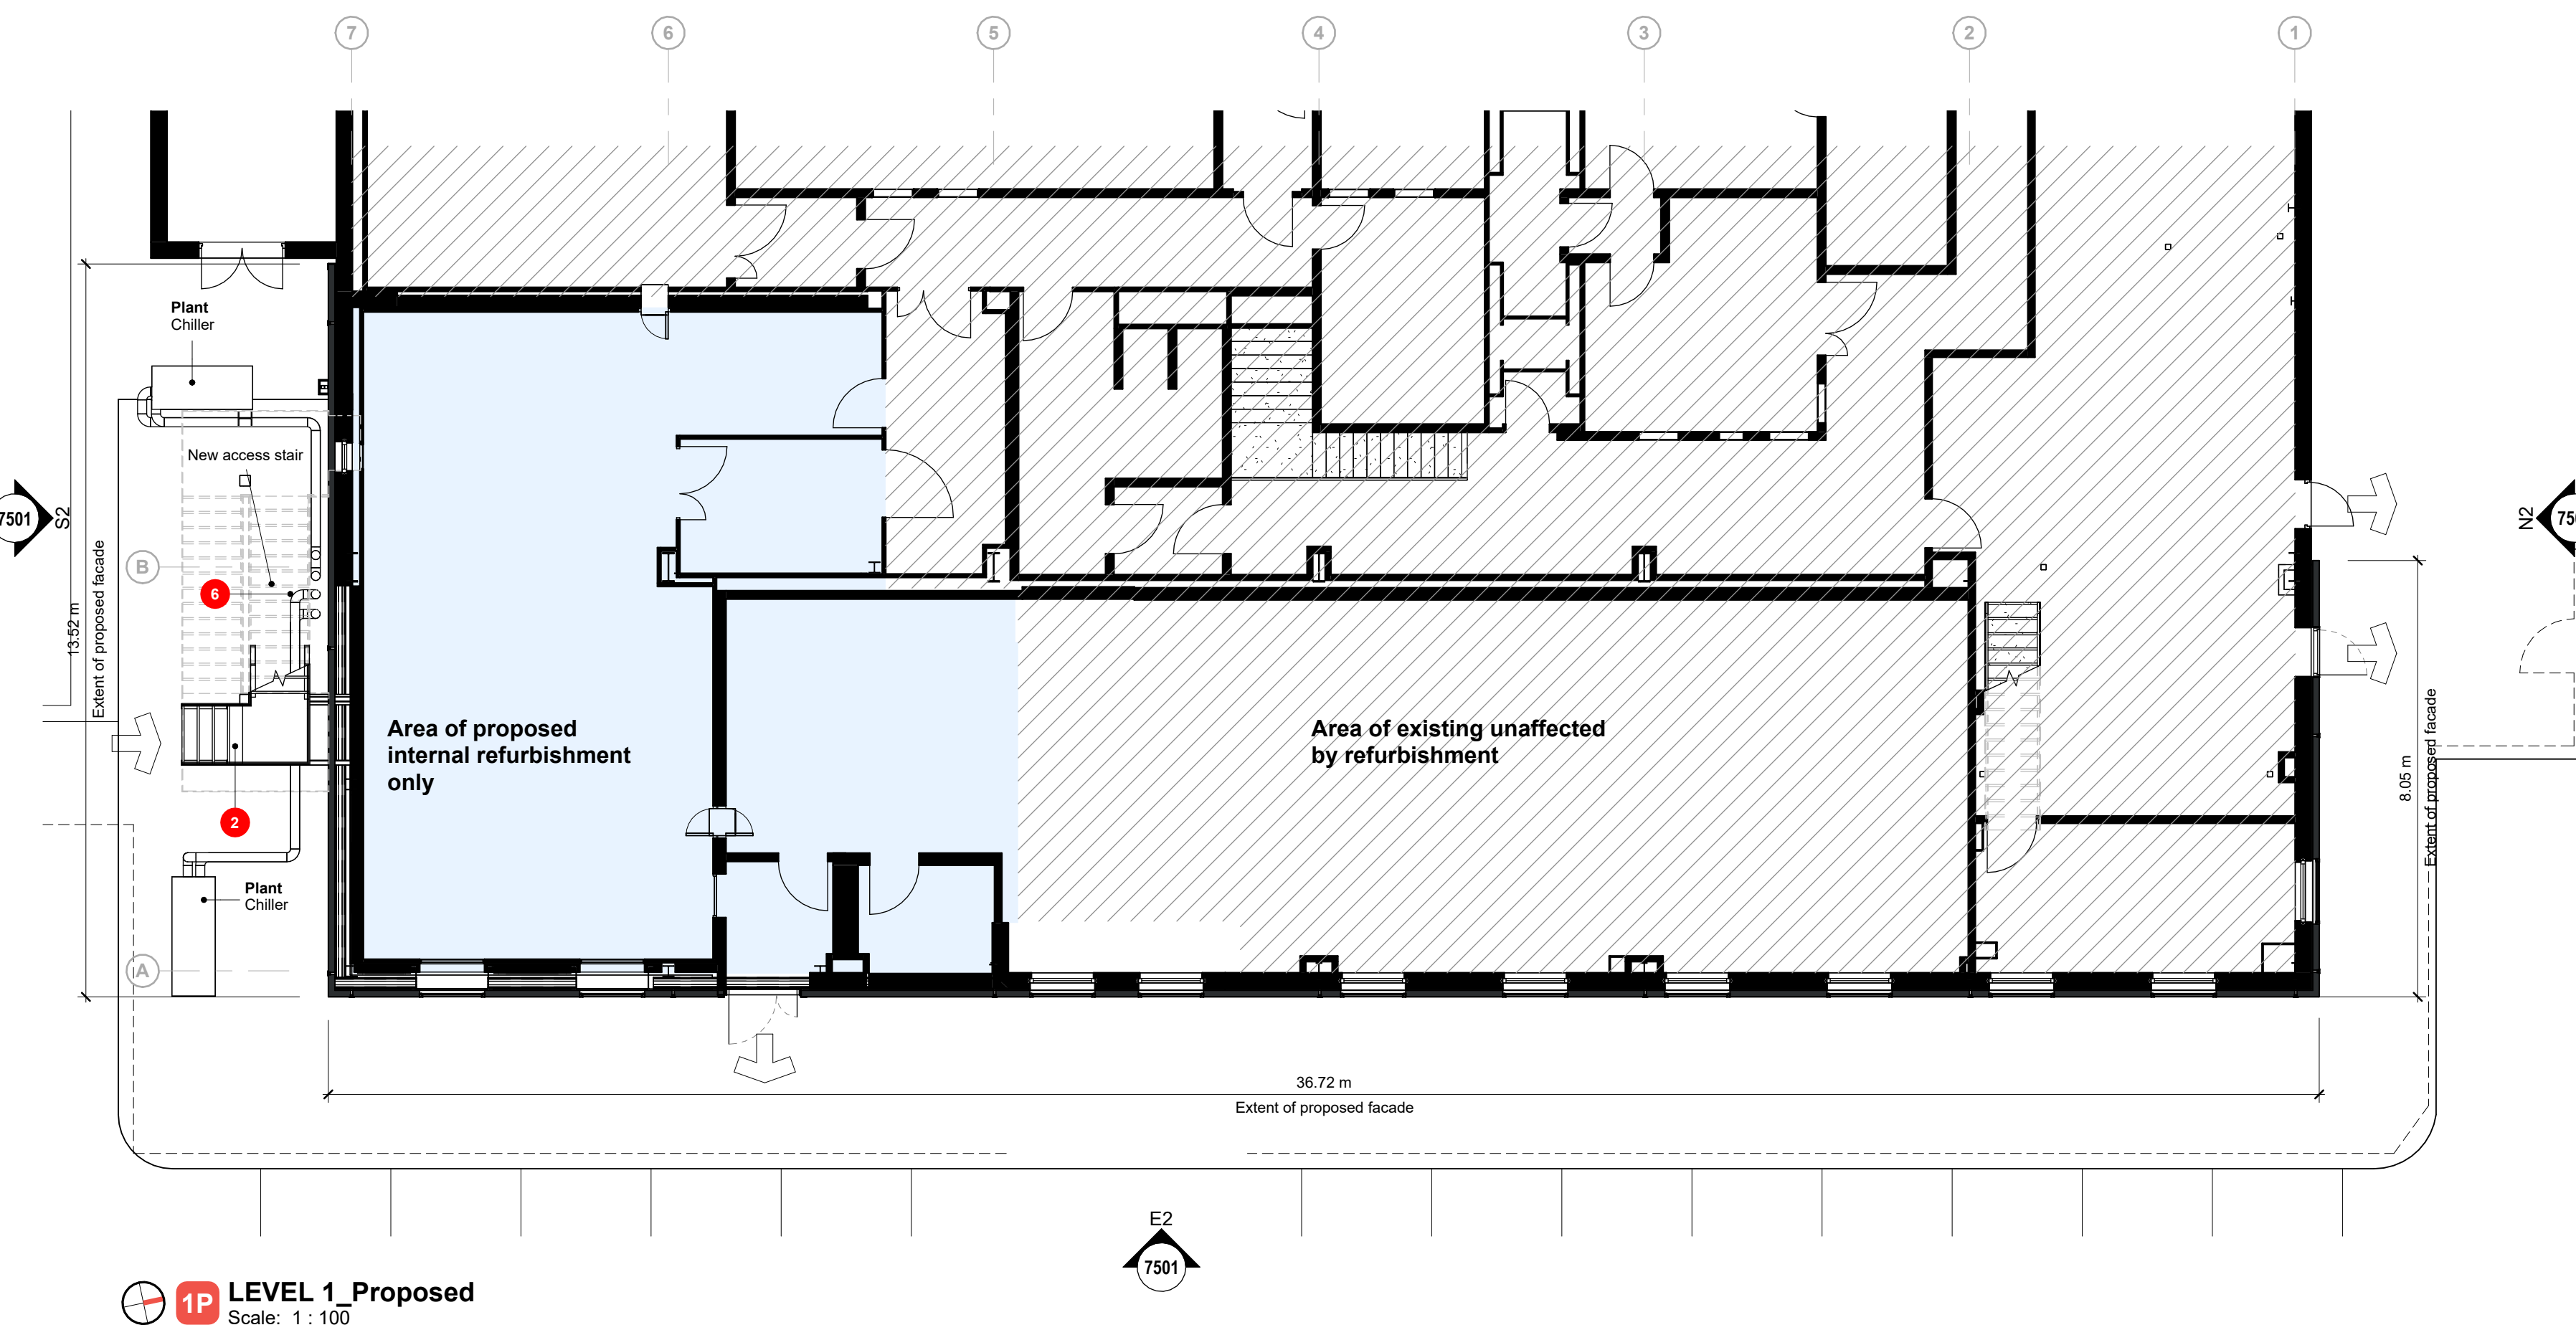

LMA Project	Drawing number							Rev.
	Project	Originator	Zone	Level	Type	Rate	DrawingNumber	
1850	IPU	LMA	XX	01	DR	A	7502	P3