


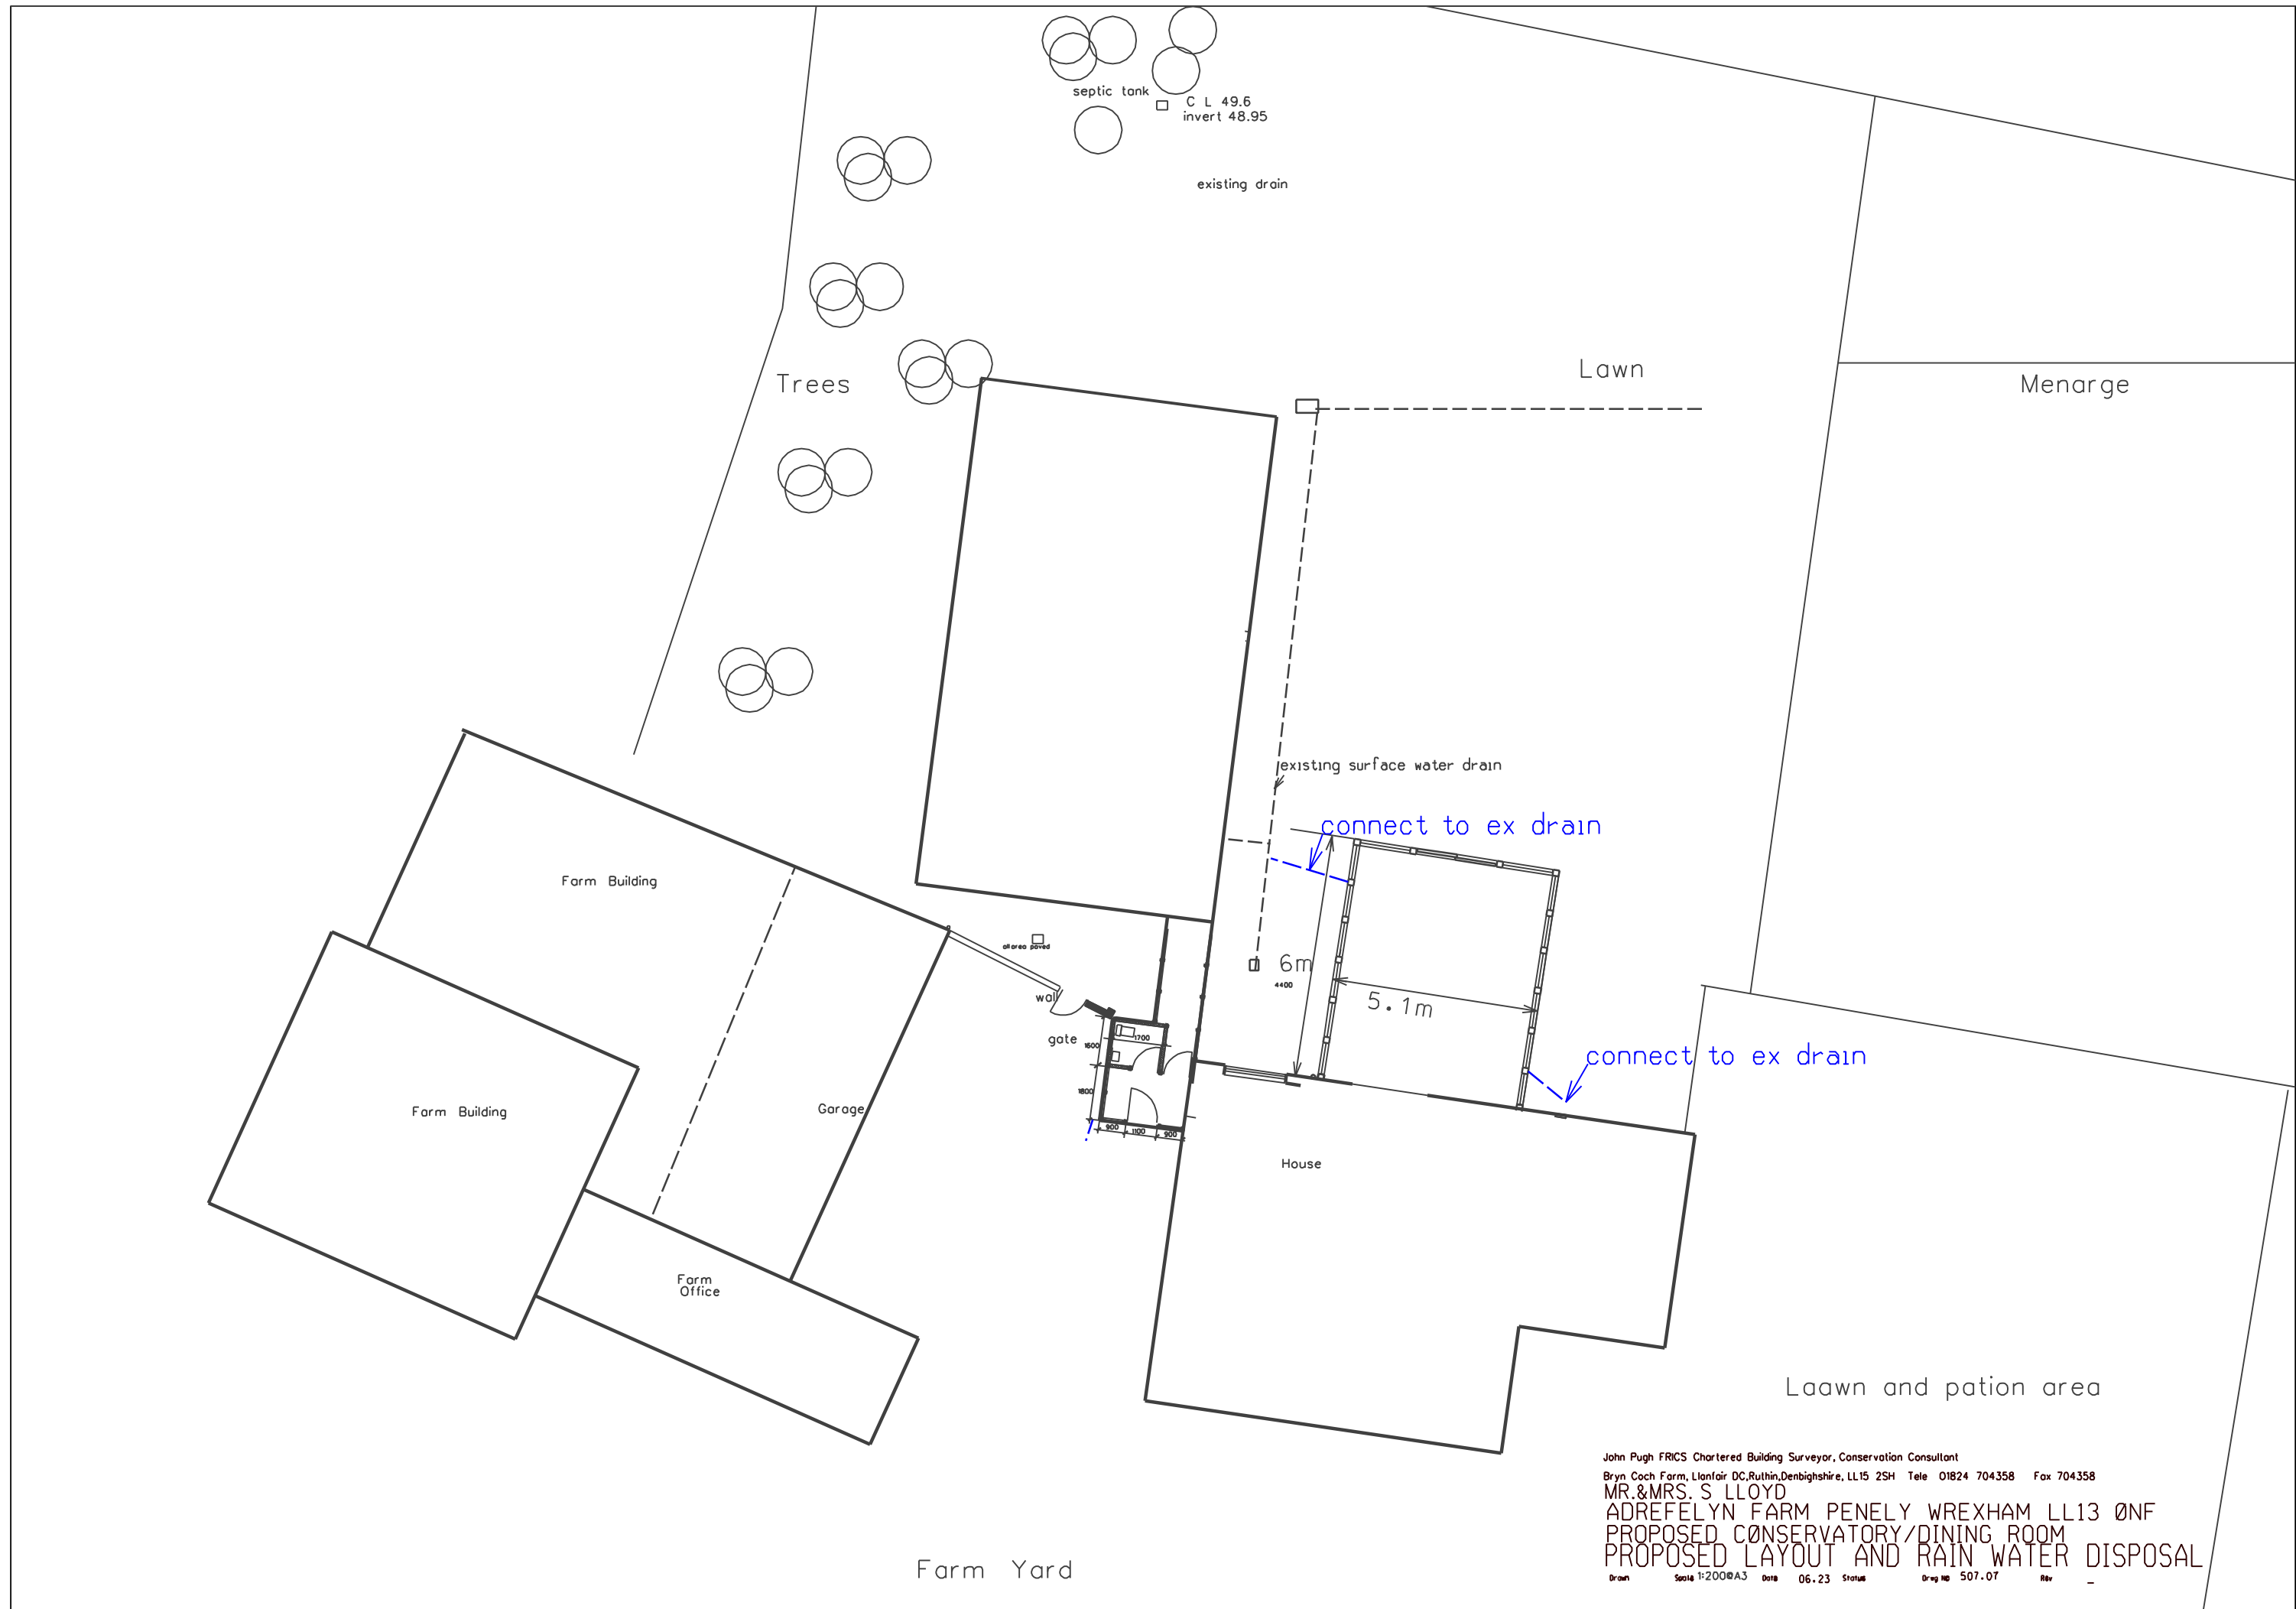

John Pugh FRICS Chartered Building Surveyor, Conservation Consultant
Bryn Coch Farm, Llanfair DC, Ruthin, Denbighshire, LL15 2SH Tele 01824 704358 Fax 704358
MR. & MRS. S. LLOYD
ADREFELYN FARM PENELY WREXHAM LL13 0NF
PROPOSED CONSERVATORY/DINING ROOM
PROPOSED LAYOUT AND RAIN WATER DISPOSAL