

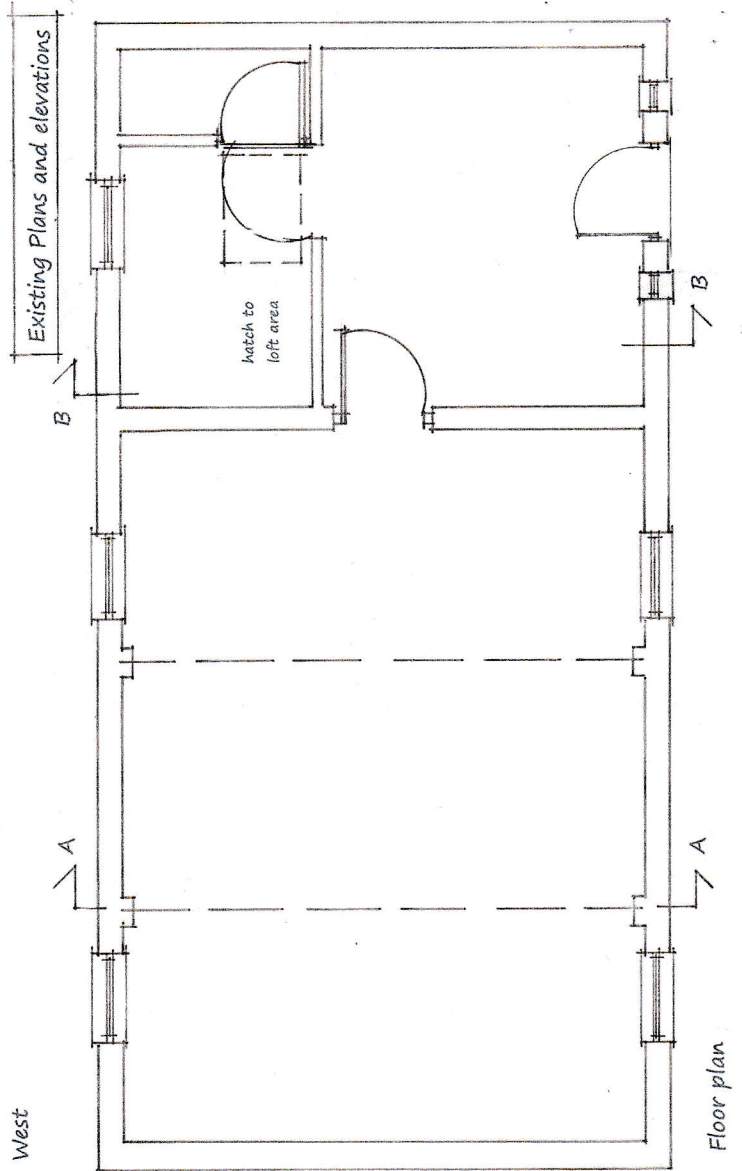
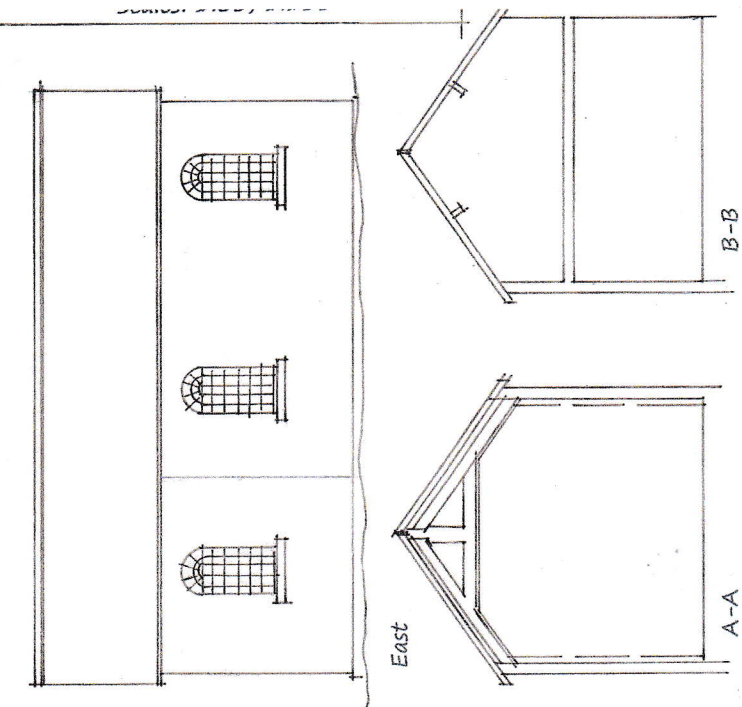


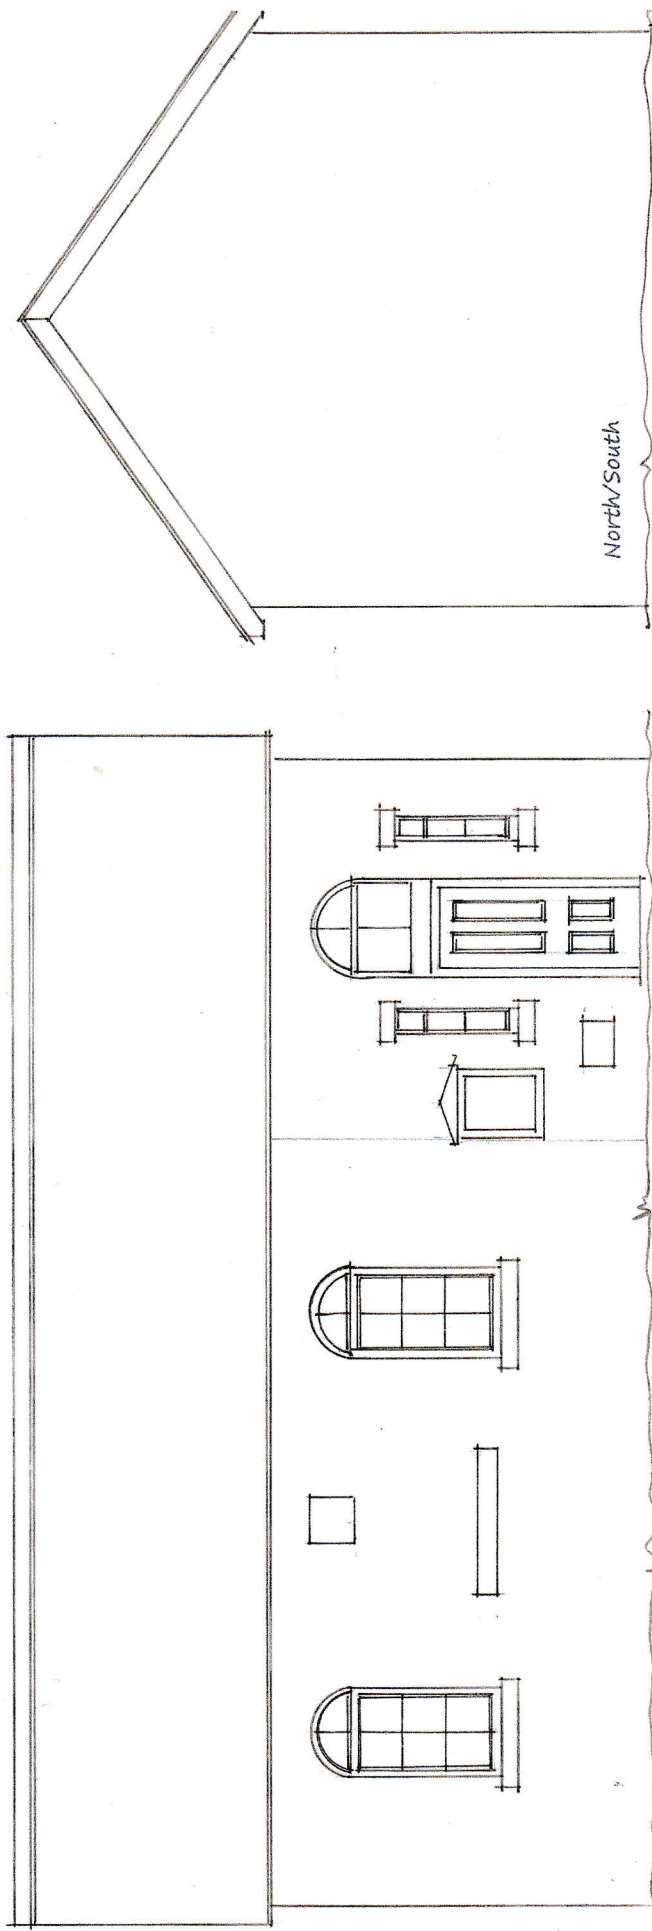


solar PV to support sustainable heating

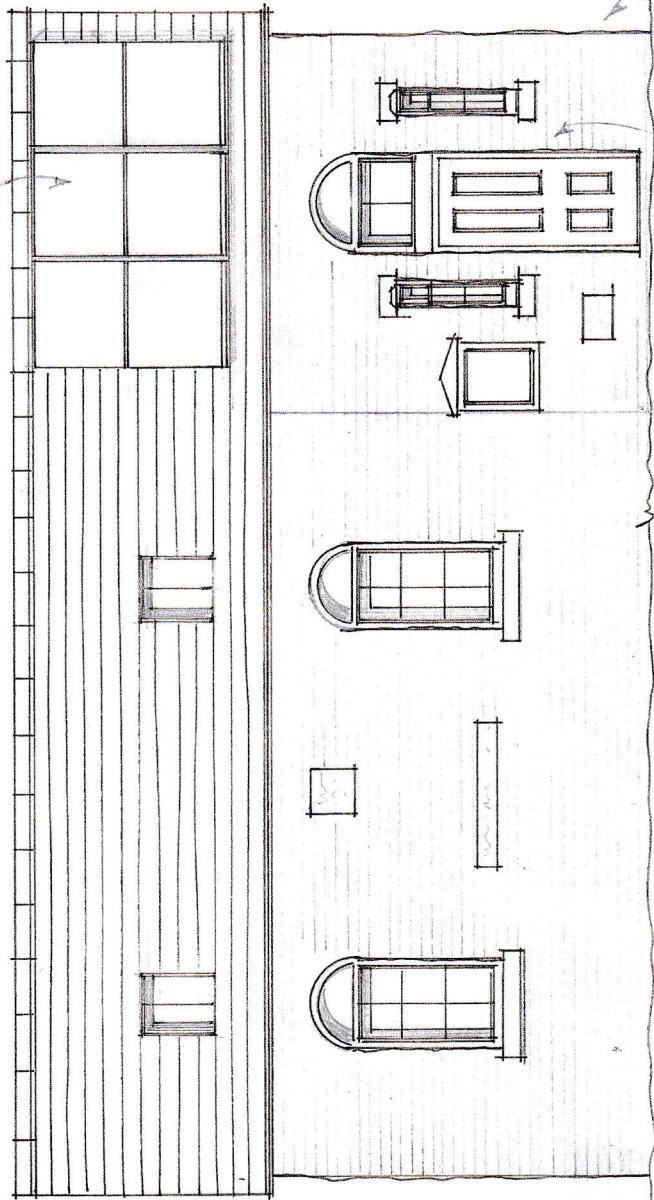

Conservation rooflight


Existing door and windows blocked up behind but retained as part of original facade.

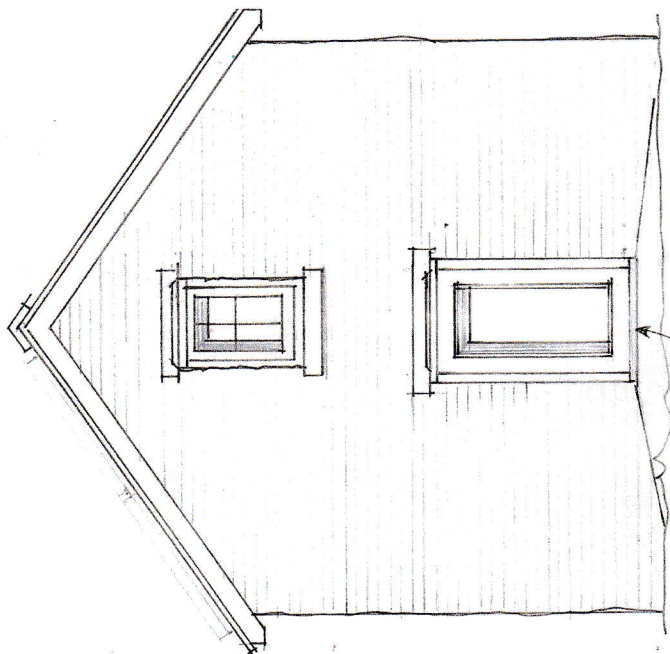

South

New door and window

Note: Public facades (north and west elevations) to remain unchanged

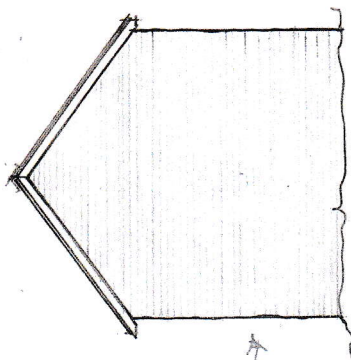


North

All original windows retained and restored, with secondary glazing behind



Proposed elevations

Proposed conversion to residential annexe
Knolton Chapel, Knolton, Overton.

Scales: 1:50; 1:100

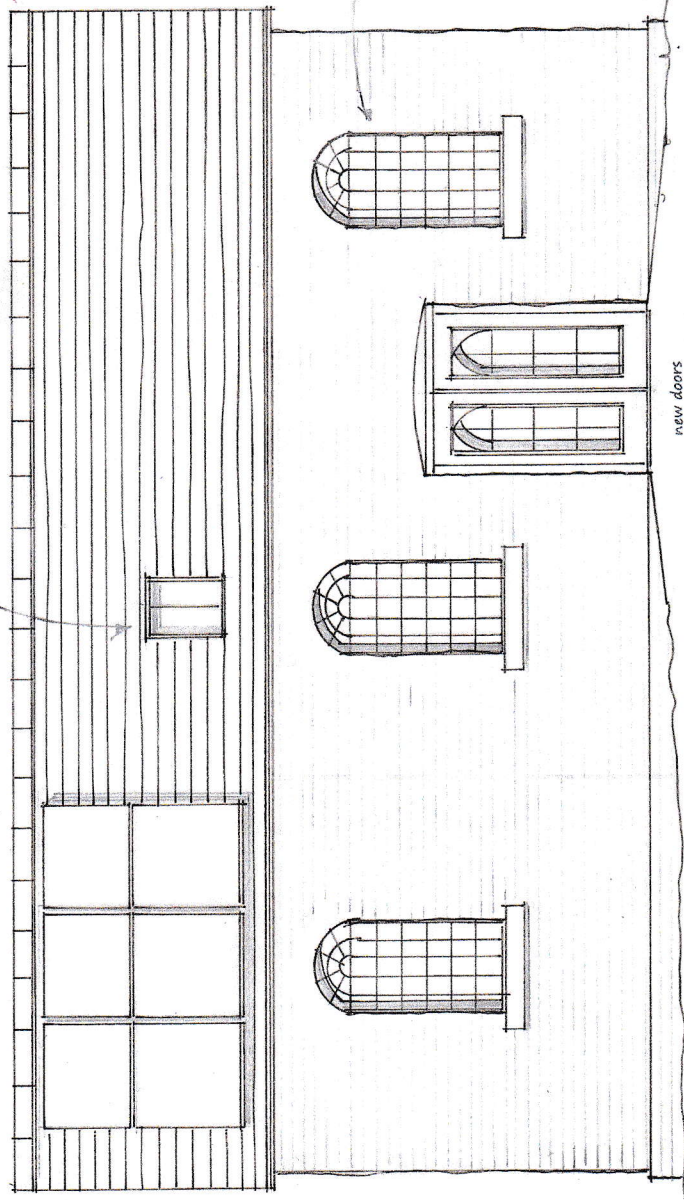


new doors

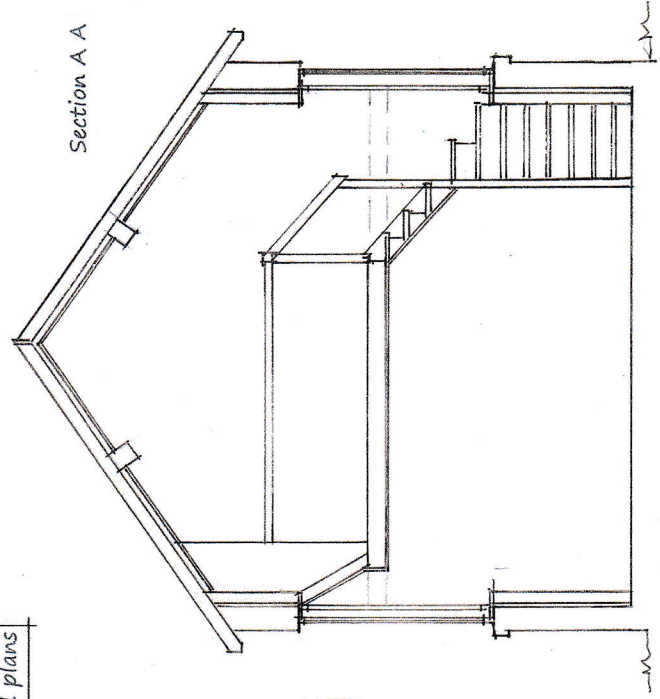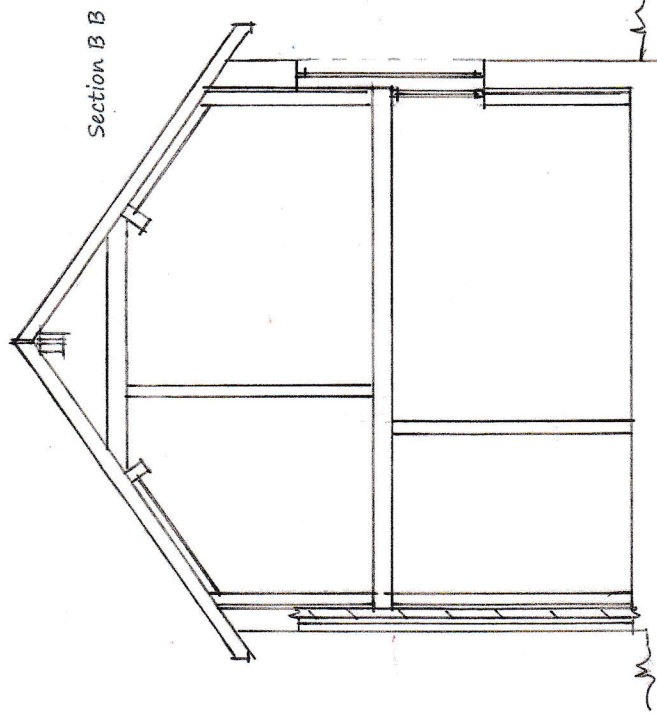


Proposed conversion to residential annexe
Knolton Chapel, Knolton, Overton.
Scale 1:50

Proposed plans

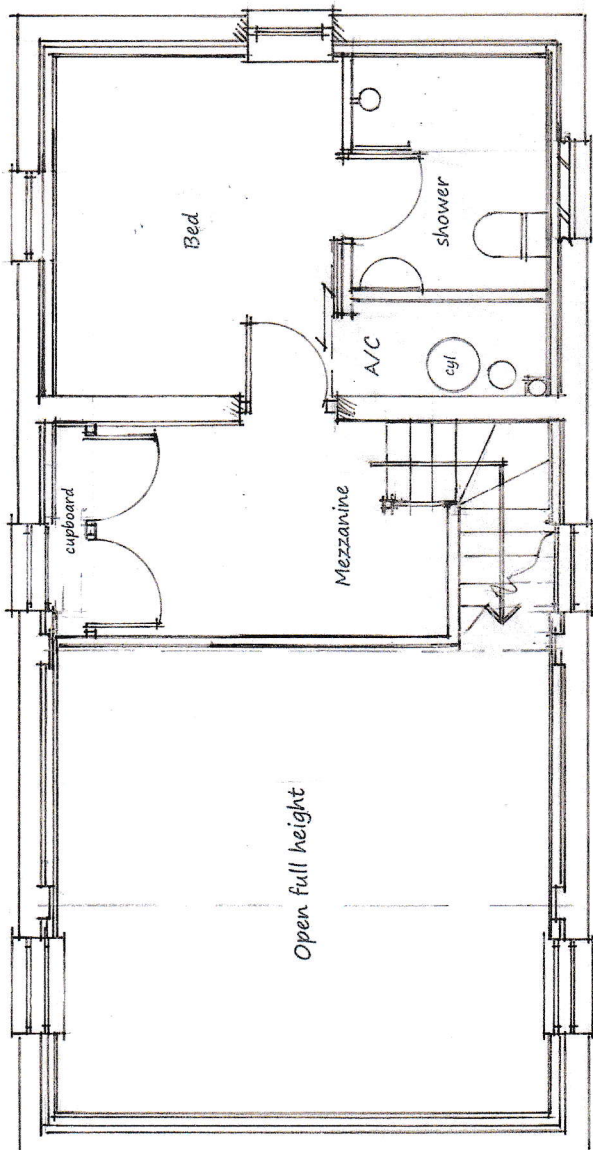

First floor

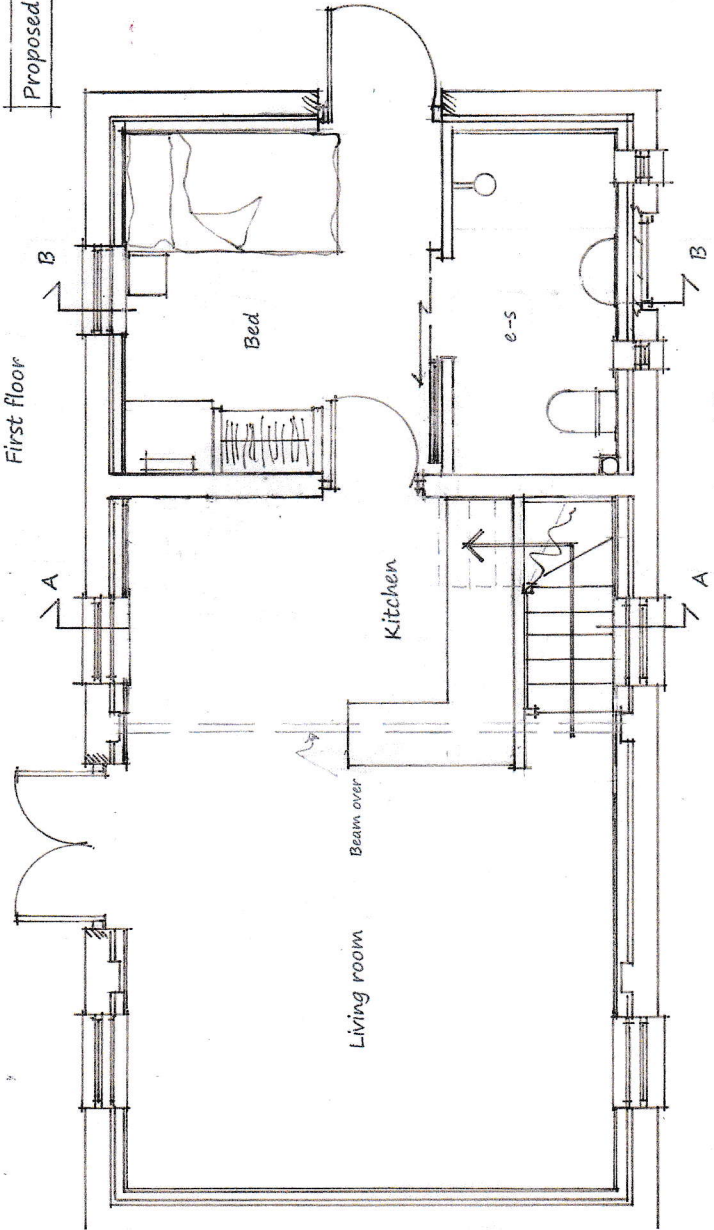

Ground floor