


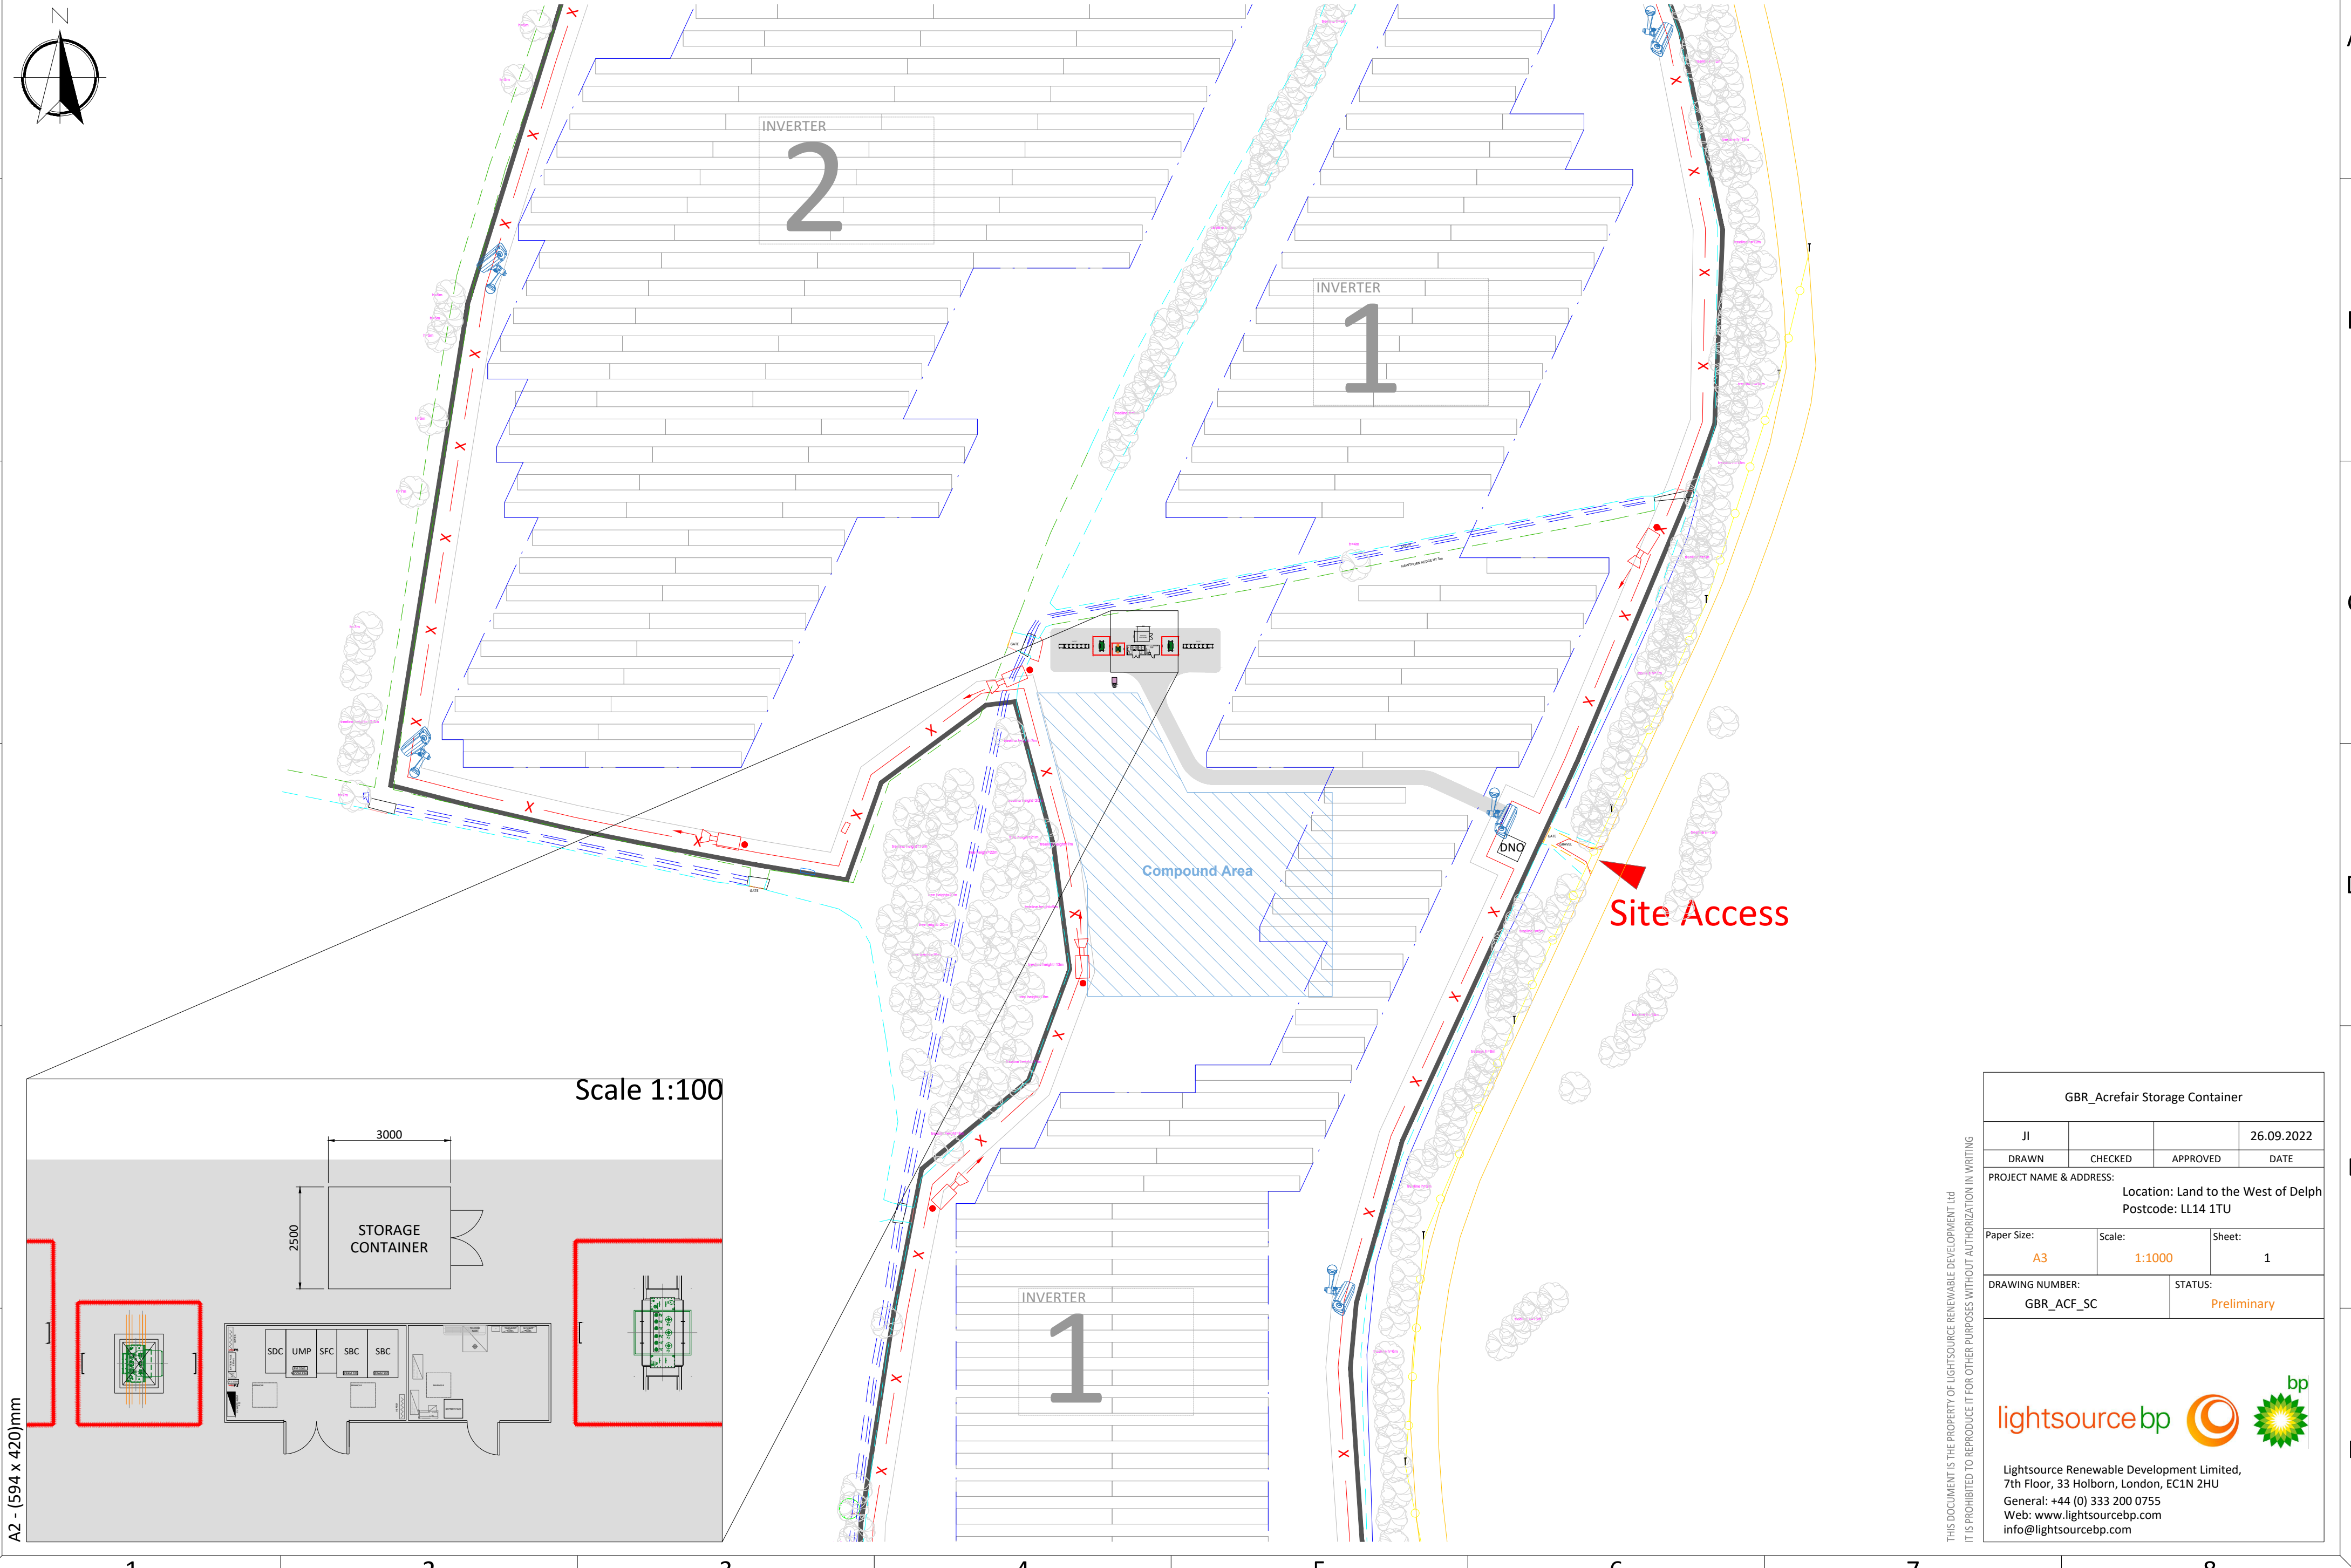

GBR_Acrefair Storage Container

J1			26.09.2022
DRAWN	CHECKED	APPROVED	DATE
PROJECT NAME & ADDRESS: Location: Land to the West of Delph Postcode: LL14 1TU			
Paper Size: A3	Scale: 1:1000	Sheet: 1	
DRAWING NUMBER: GBR_ACF_SC		STATUS: Preliminary	

lightsourcebp



Lightsource Renewable Development Limited,
7th Floor, 33 Holborn, London, EC1N 2HU
General: +44 (0) 333 200 0755
Web: www.lightsourcebp.com
info@lightsourcebp.com