


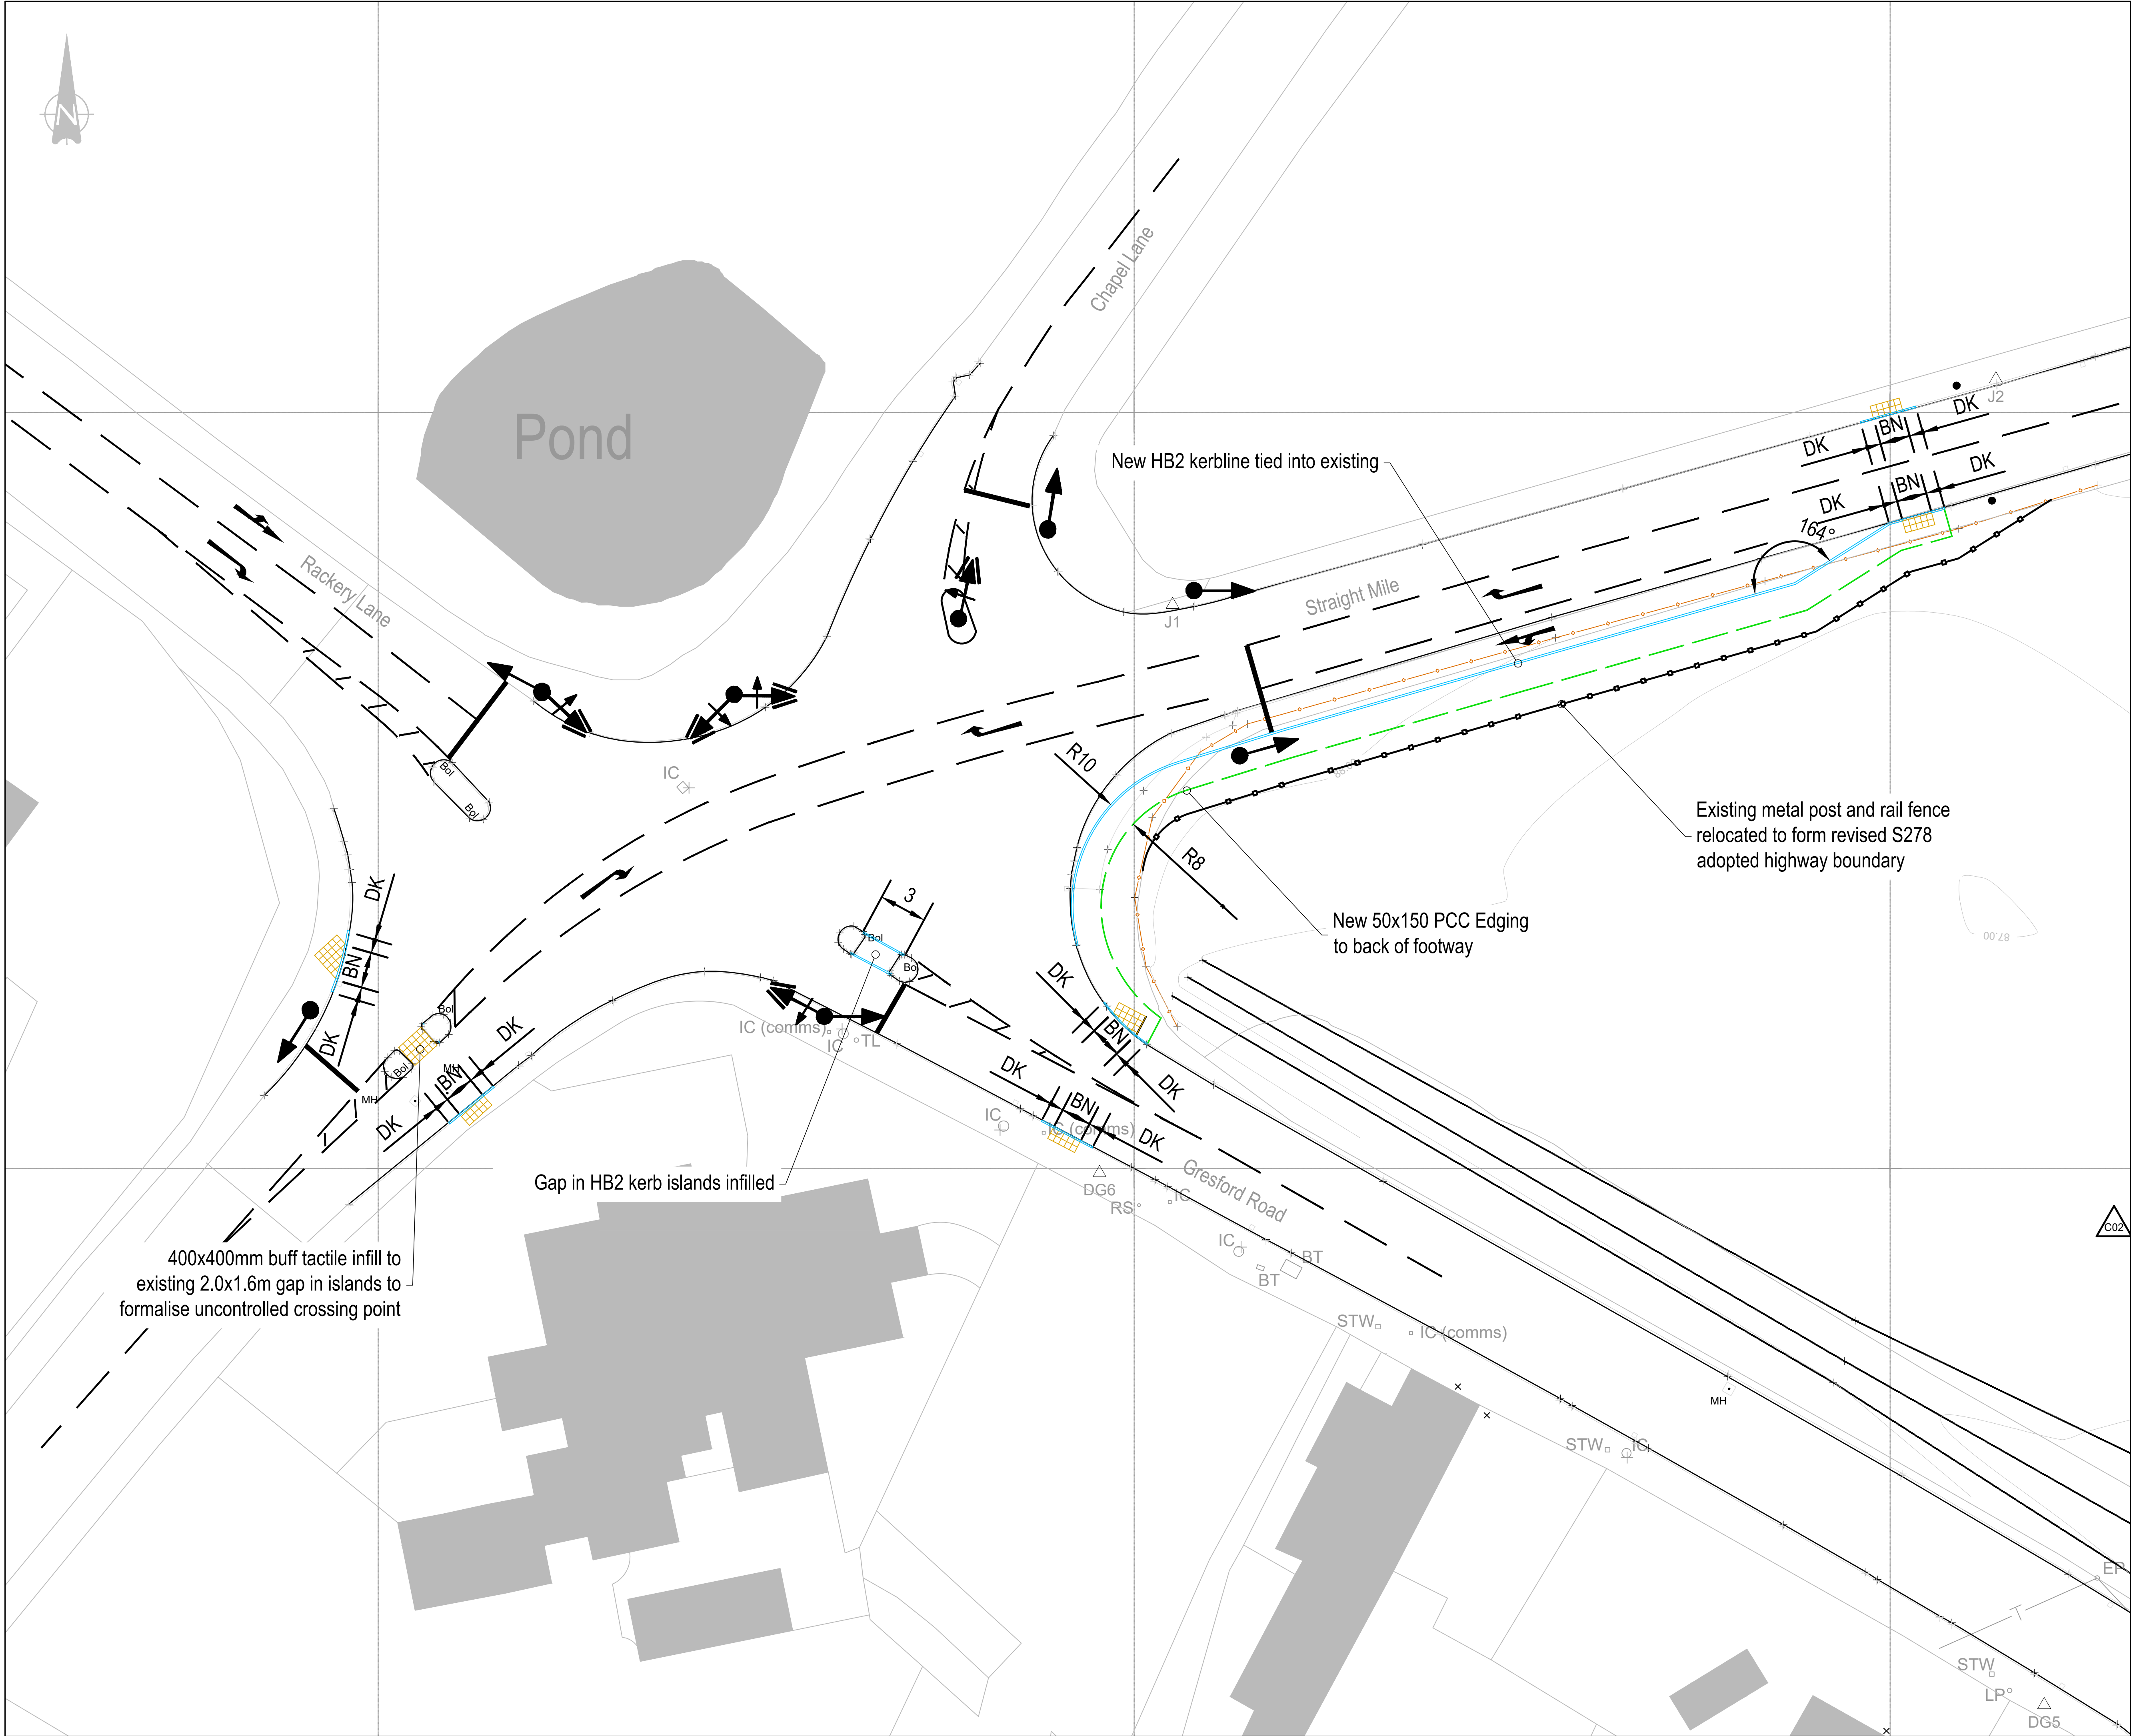

GENERAL NOTES:

- THIS DRAWING IS TO BE READ IN CONJUNCTION WITH ALL RELEVANT ARCHITECTS AND ENGINEERS DRAWINGS AND SPECIFICATIONS.
- DO NOT SCALE THIS DRAWING. ANY AMBIGUITIES, OMISSIONS AND ERRORS ON DRAWINGS SHALL BE BROUGHT TO THE ENGINEERS ATTENTION IMMEDIATELY. ALL DIMENSIONS MUST BE CHECKED / VERIFIED ON SITE.
- ALL DIMENSIONS ARE IN METRES UNLESS NOTED OTHERWISE.
- FOR GENERAL NOTES REFER TO DRAWING.

Rev:	C02	UPDATED TO RSA & WCBC COMMENTS	Date:	26/03/19	By:	RM	Chkd:	RM
------	-----	--------------------------------	-------	----------	-----	----	-------	----

Merchant Exchange, 17-19 Whitworth Street West, Manchester, M1 5WG
0161 236 2394
manchester@curtins.com
www.curtins.com

Civils & Structures • Transport Planning • Environmental • Infrastructure • Geotechnical • Conservation & Heritage • Principal Designer
Birmingham • Bristol • Cambridge • Cardiff • Dublin • Edinburgh • Glasgow • Kentish • Leeds • Liverpool • London • Manchester • Nottingham

Size:	A1	Date:	17/01/2019	Drawn By:	RM	Designed By:	LK	Checked By:	RM
Scale:	1:200								
Project No:	065665	Originator:	CUR	Zone:	ZZ	Level:	XX	Type:	DR
				Discipline:	D	Category:	D	Number:	9565
				Rev:	-C02				

ISSUED FOR CONSTRUCTION APPROVAL

GRESFORD ROAD LLAY

CROWN CROSSROADS KERBS & FENCING

065665 - CUR - ZZ - XX - DR - D - 9565 -C02