
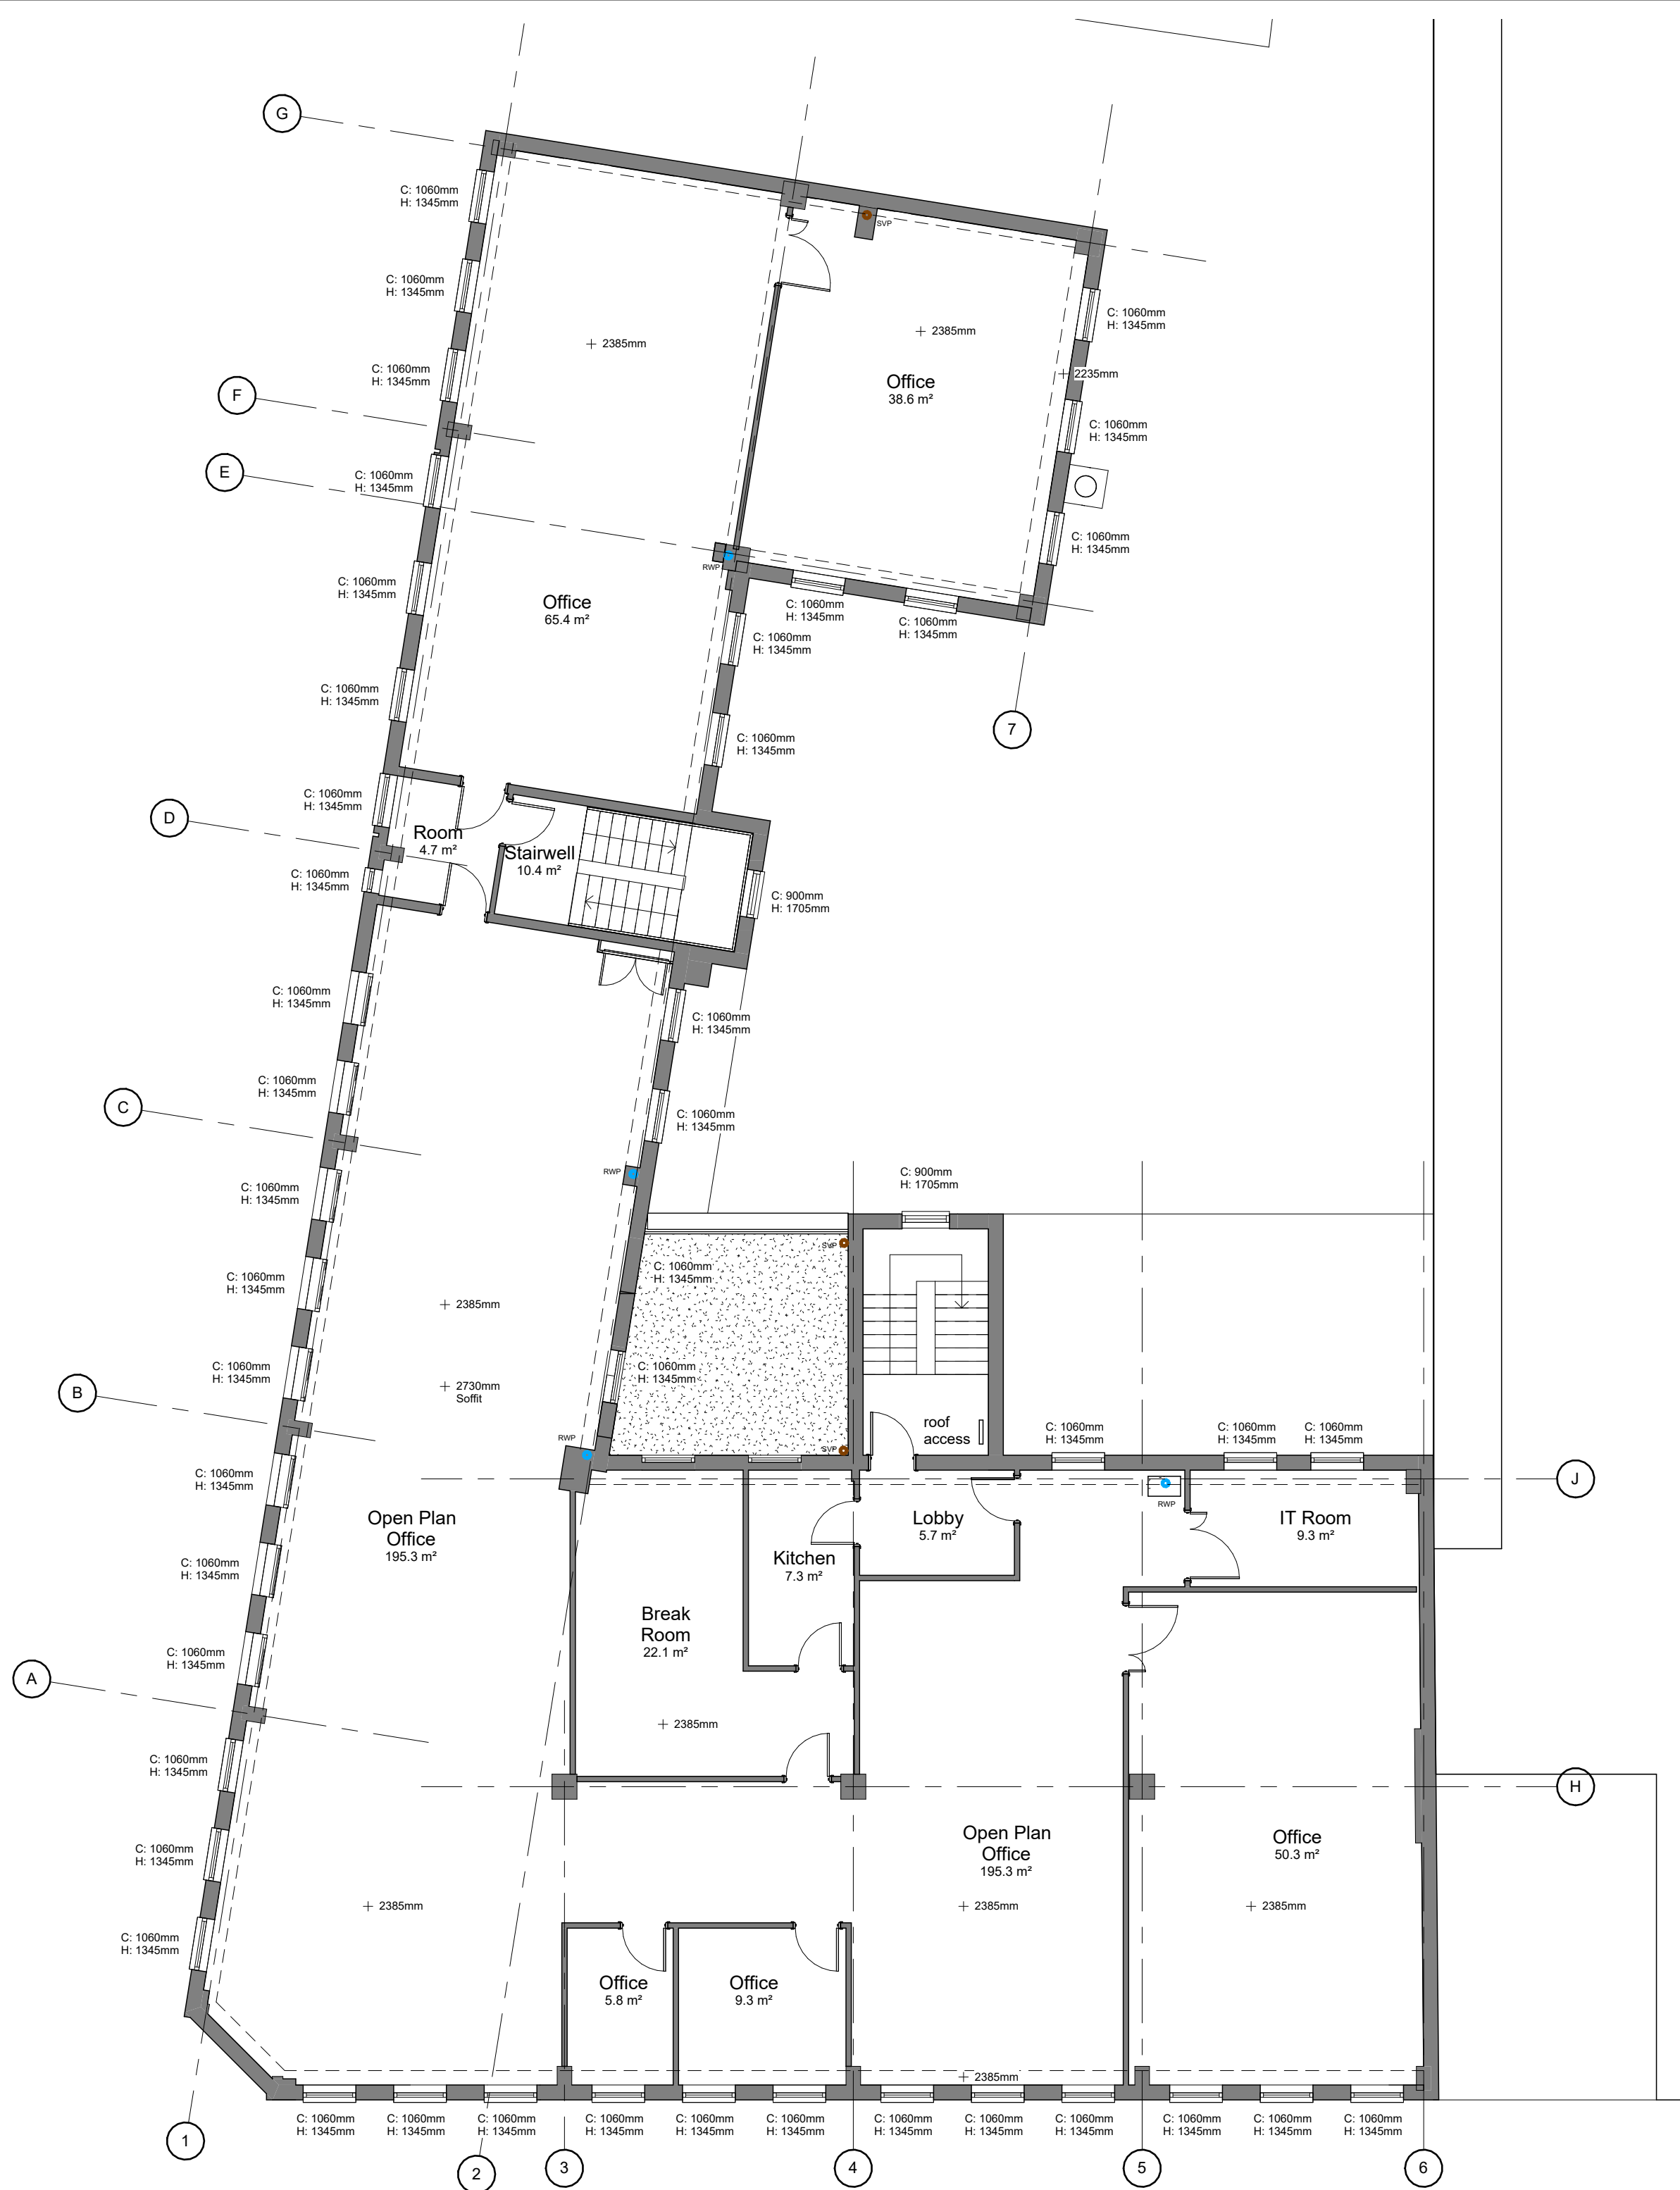


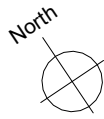

Rev	Date	Drawn	Description
			Clerk Bank House Clerk Bank LEEK Staffordshire ST13 5HE t : 01538 373477 f : 01538 386503 e : info@ctdarchitects.co.uk w : www.ctdarchitects.co.uk
			ctd architects © 2022 • This drawing is copyright. • All dimensions to be checked on site before proceeding. • Contractor must notify the architect of any discrepancies before proceeding. • Contractor to check/adjust dimensions of new work to suit existing conditions. Do not assume existing structure or details are plumb, square or level. • All drawings to be read in conjunction with all other consultants drawings and specs.
Client	Project Imperial Buildings Kings Street, Wrexham, LL11 1HF		
	Scale	1 : 100	Size A2
	Status	PLANNING ISSUE	Drawn AC
	Job No.	2217	Chk'd KL
		AL06	Date 31/03/22
			Rev.