


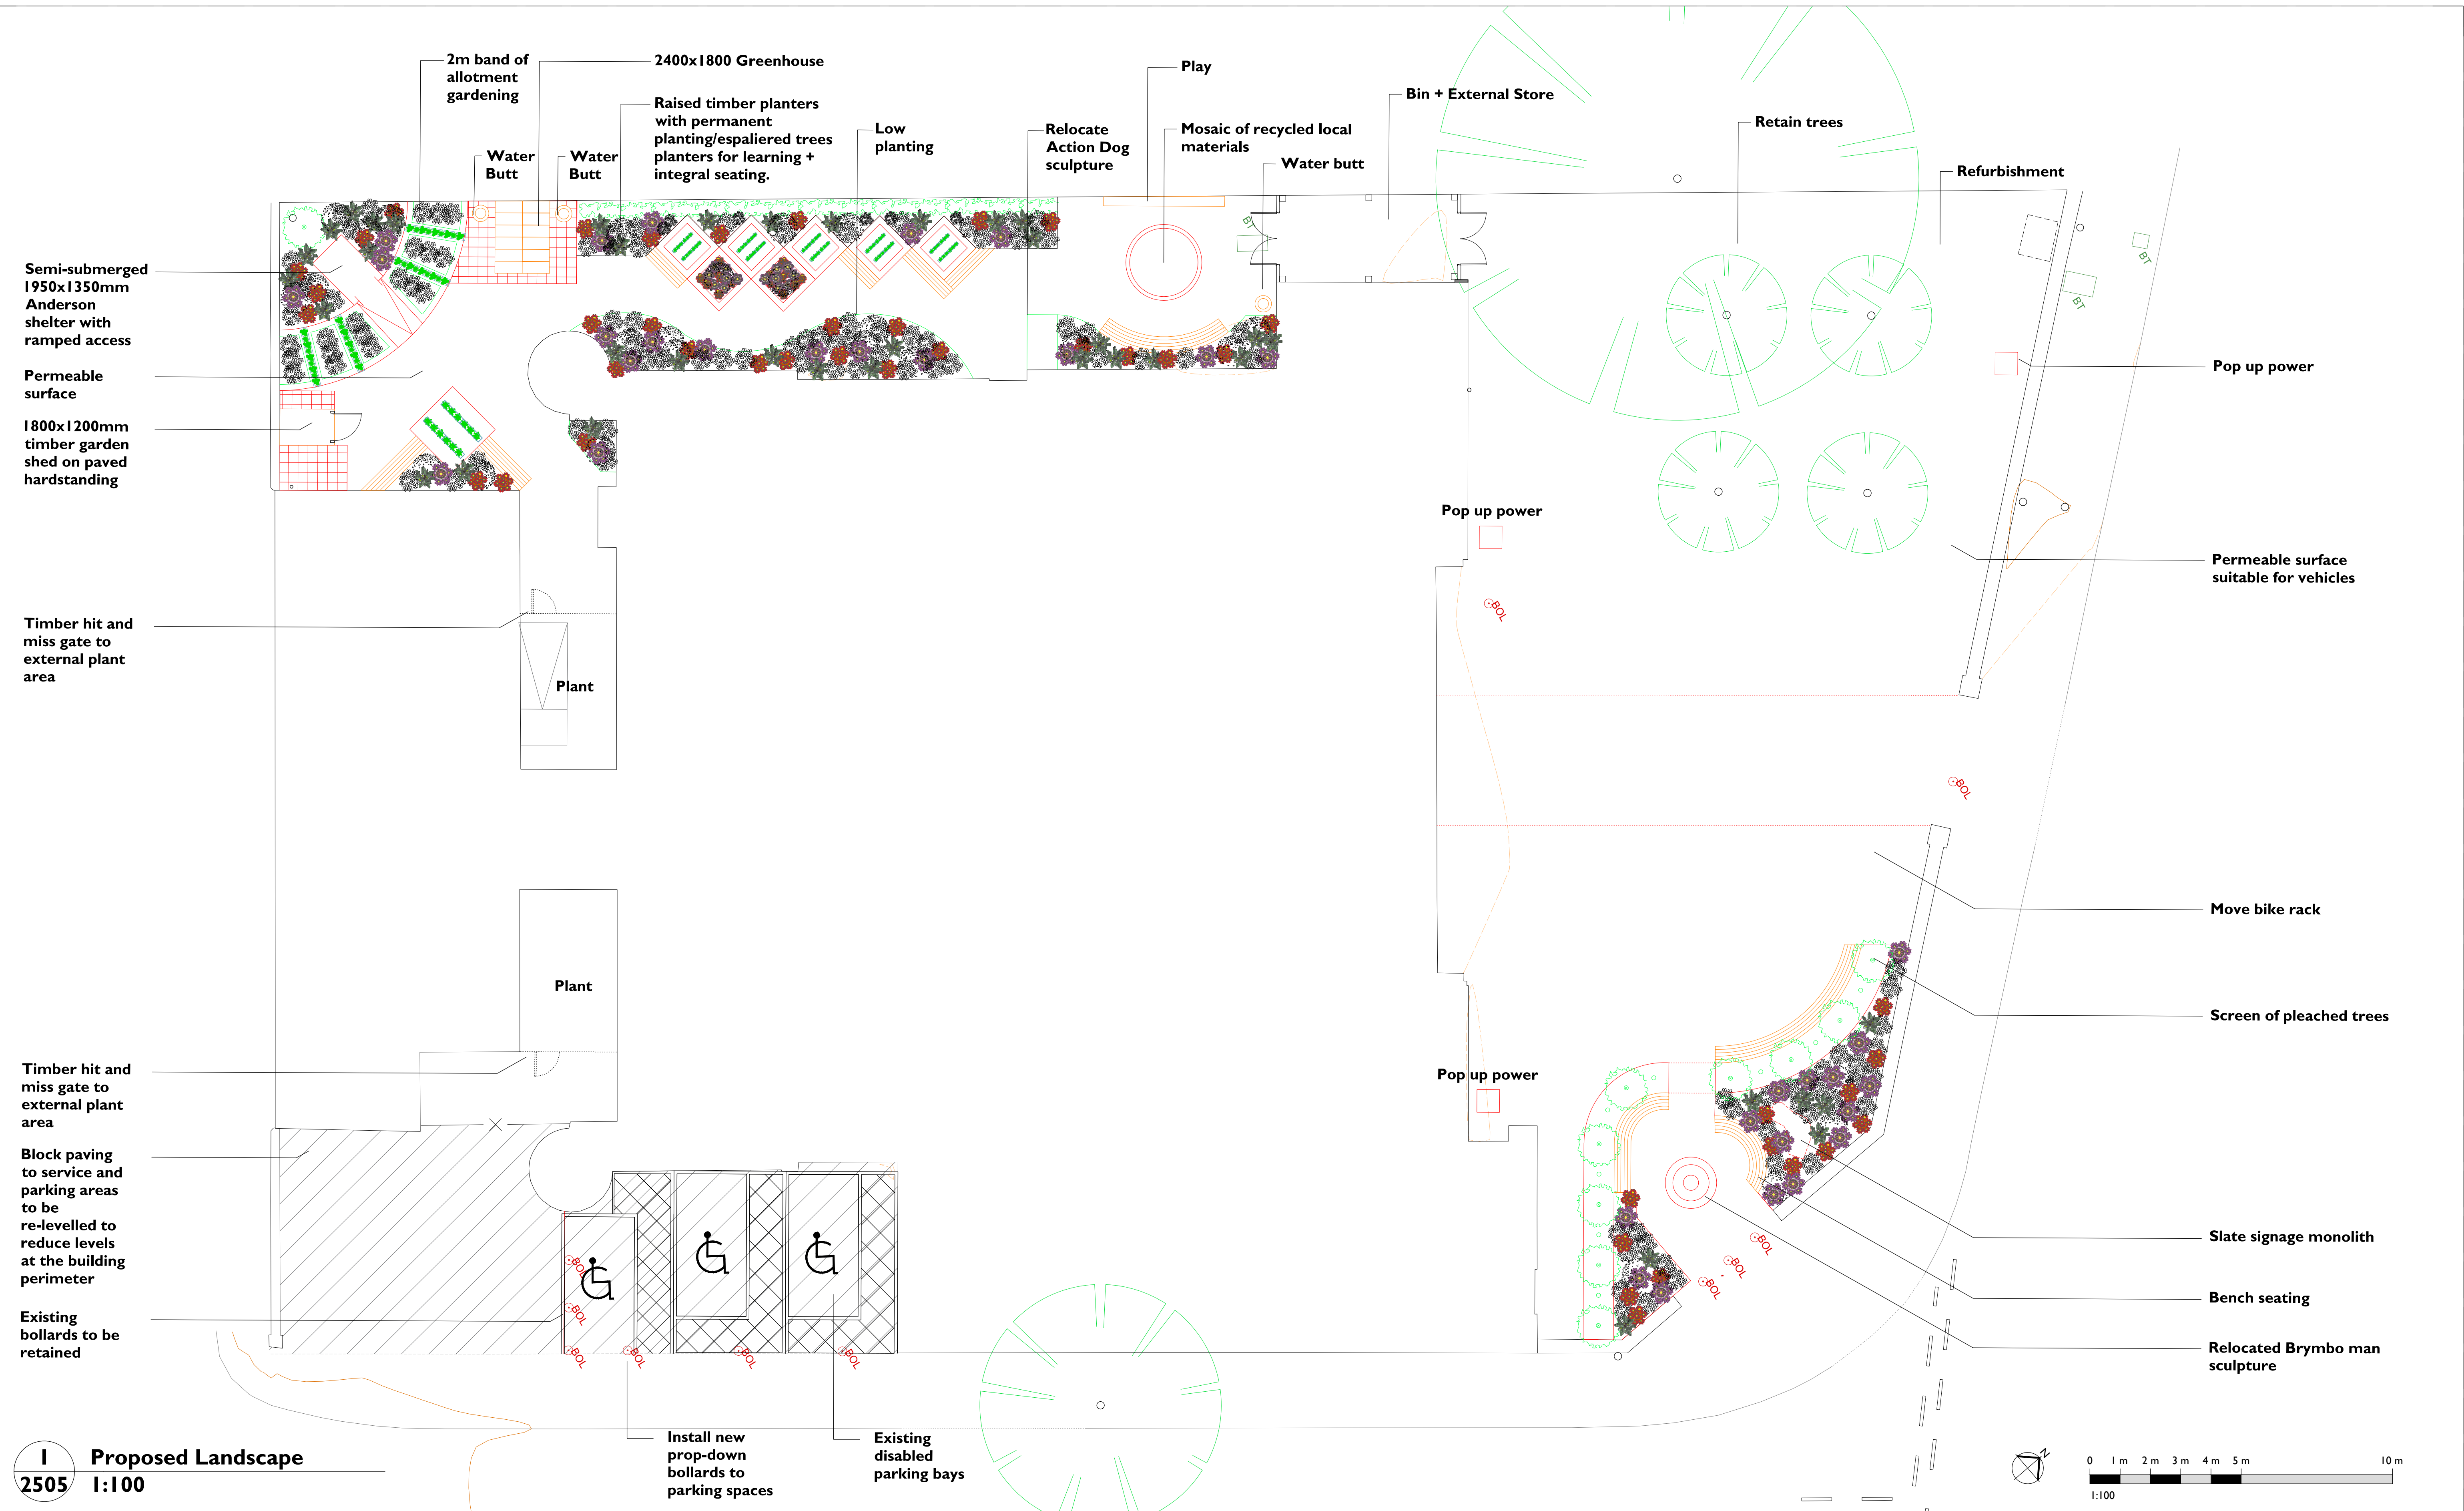

Notes:

22/12/2022 14:25:22

Drawings are based on survey data and may not accurately represent what is physically present.

Do not scale from this drawing. All dimensions are to be verified on site before proceeding with the work.


All dimensions are in millimeters unless noted otherwise.

Purcell shall be notified in writing of any discrepancies.

P01	25/11/2022	MP	PS	As Indicated
P01	22/12/2022	MP	PS	As Indicated
REV	DATE	BY	CHK	DESCRIPTION

CLIENT
Haley Sharpe Design Ltd
JOB NUMBER
241084
TITLE
Wrexham Museum
Proposed Landscape

PROJECT
Wrexham Museum Redevelopment (Footpath)
SIZE
22/12/2022
SCALE
MP
LAST REVISED
PS
DRAWN
REV
SUITABILITY/REASON FOR ISSUE
P01
DRAWING NUMBER
241084-PUR-00-SL-DR-A-2505

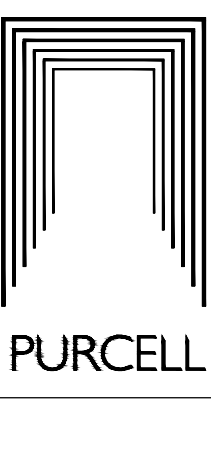

PURCELL

Sc James', 79 Oxford Street, Manchester, M1 6FQ

© PURCELL 2019. PURCELL ® IS THE TRADING NAME OF PURCELL ARCHITECTURE LTD.