


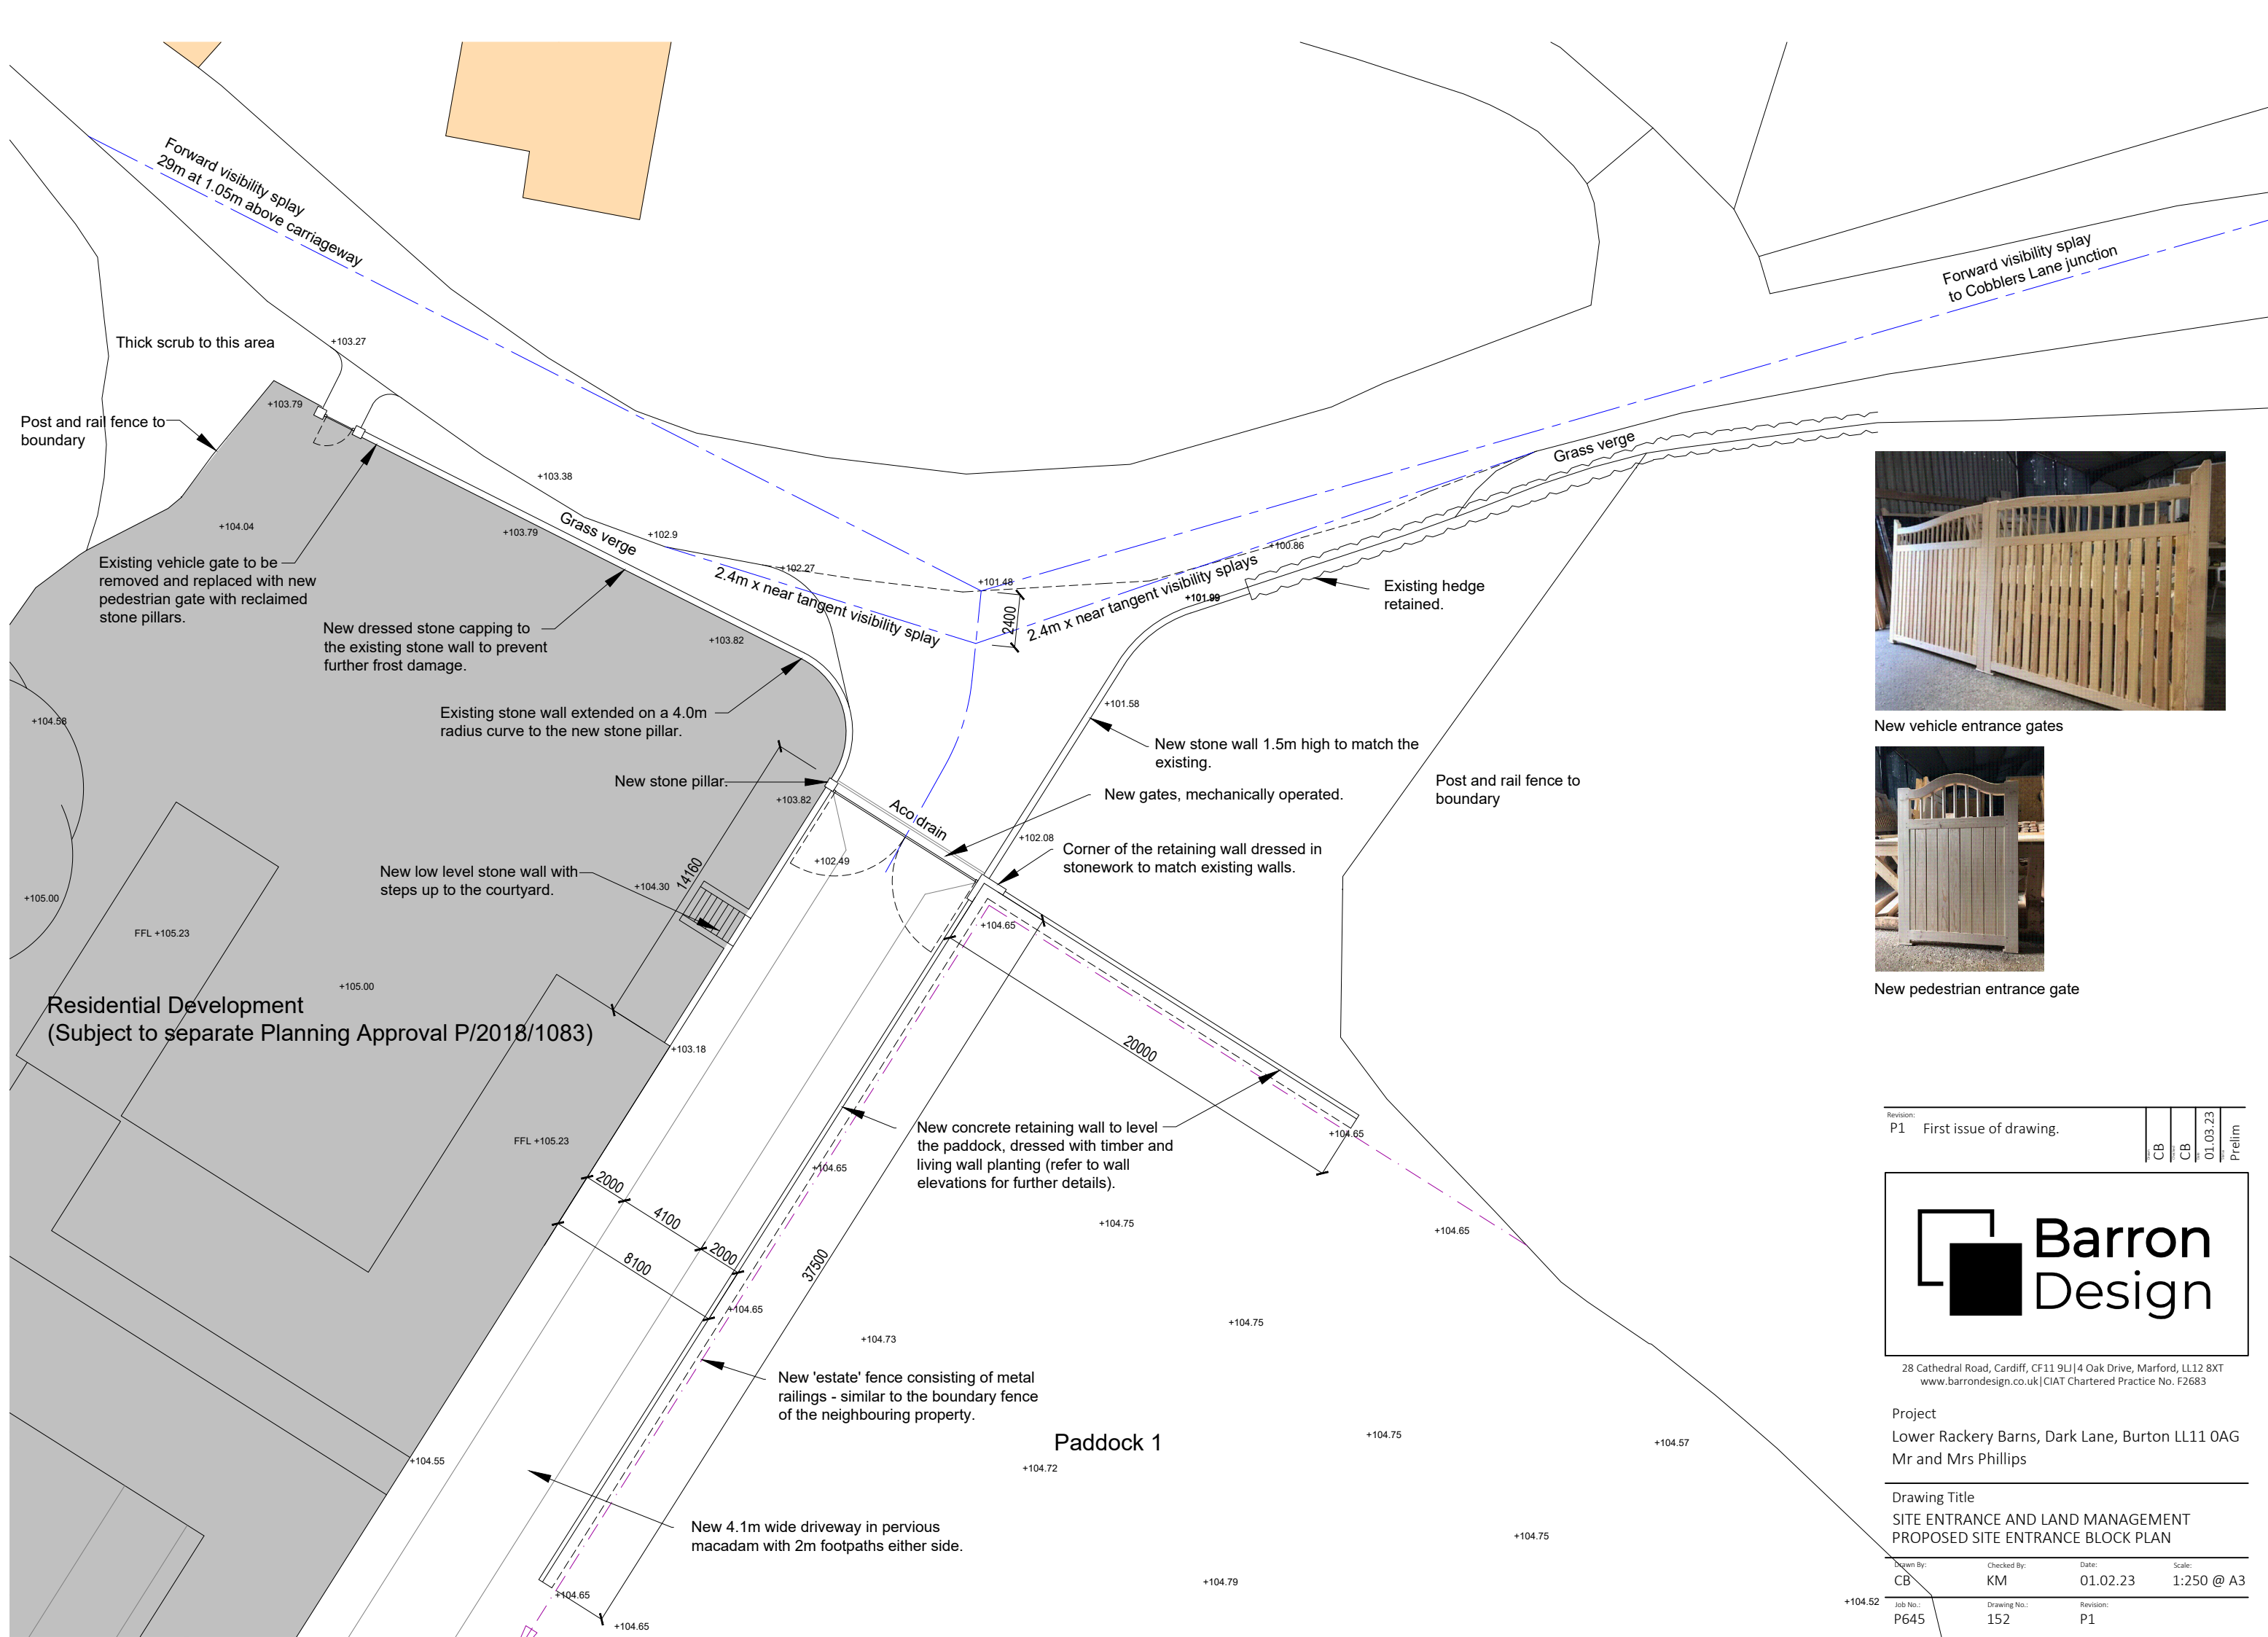


New vehicle entrance gates



New pedestrian entrance gate

Revision:		CB	CB	01.03.23	Prelim
P1		First issue of drawing.			

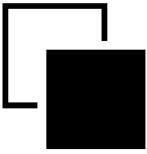

**Barron
Design**

28 Cathedral Road, Cardiff, CF11 9UJ | 4 Oak Drive, Marford, LL12 8XT
www.barrondesign.co.uk | CIAT Chartered Practice No. F2683

Project
Lower Rackery Barns, Dark Lane, Burton LL11 0AG
Mr and Mrs Phillips

Drawing Title
SITE ENTRANCE AND LAND MANAGEMENT
PROPOSED SITE ENTRANCE BLOCK PLAN

Drawn By: CB	Checked By: KM	Date: 01.02.23	Scale: 1:250 @ A3
Job No.: P645	Drawing No.: 152	Revision: P1	