


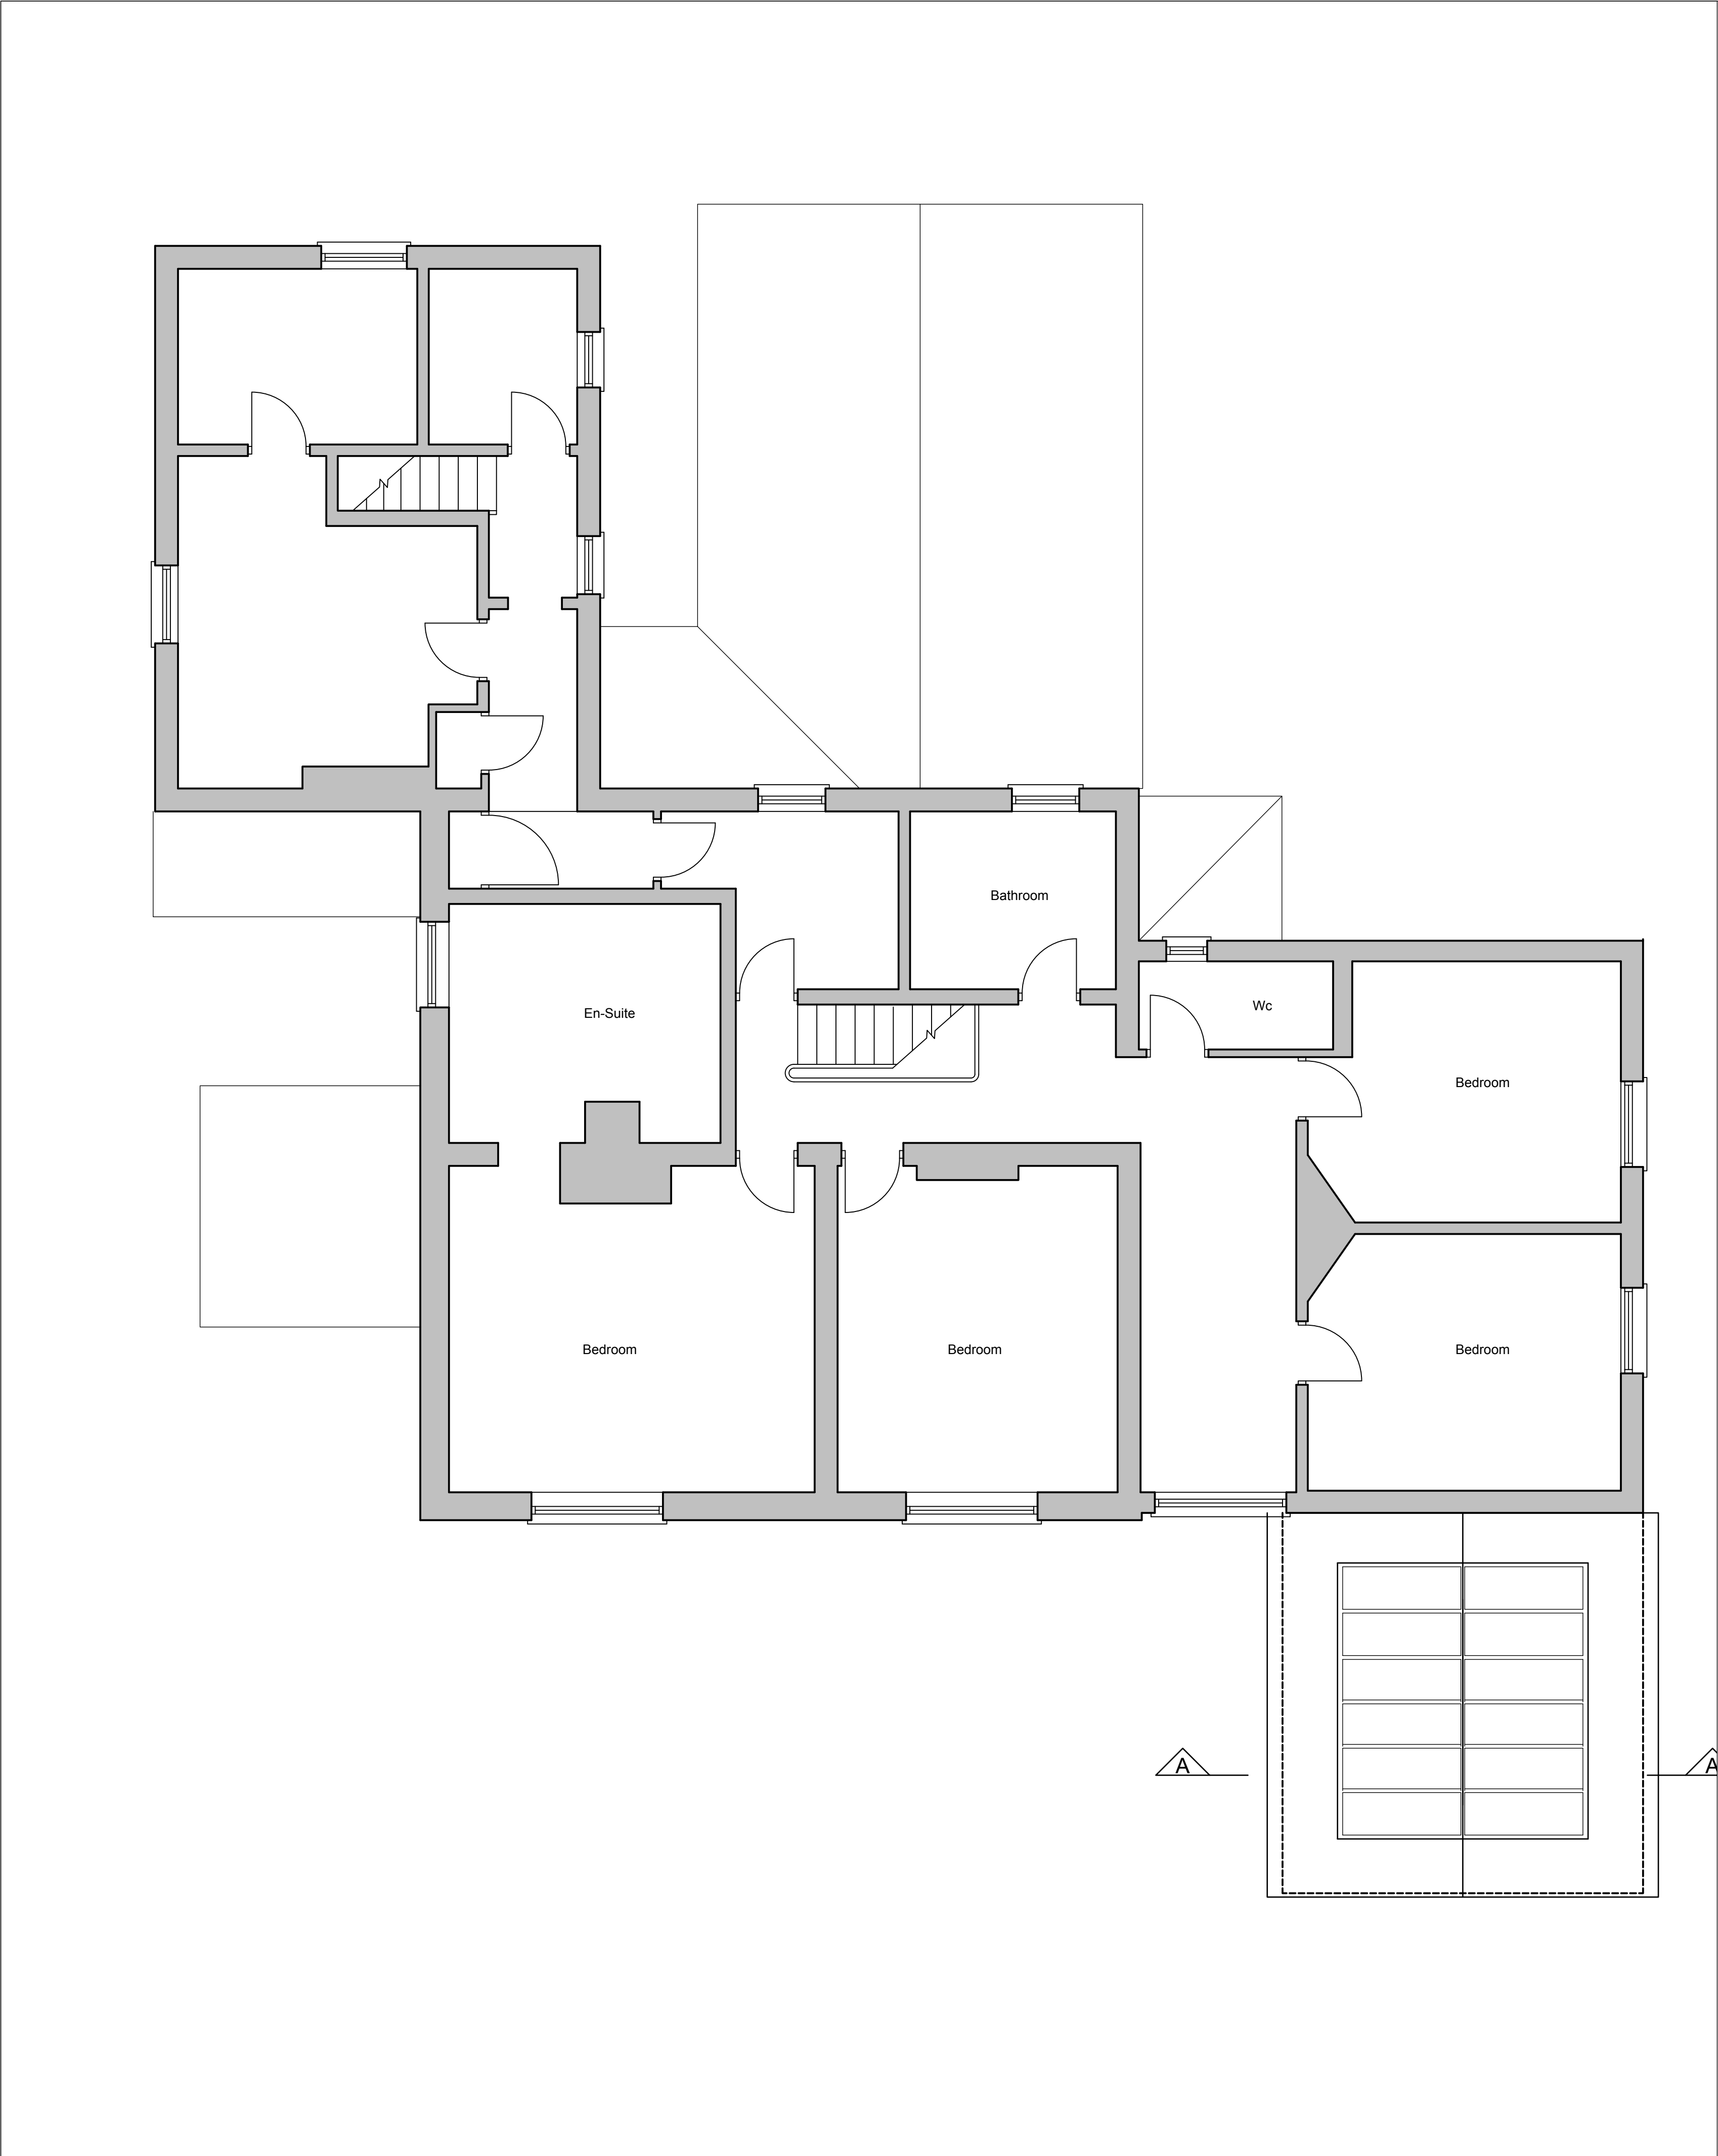

P2	Updated in line with conservation officers comments	13.03.23	ACM
P1	Planning application Drawing		
A	Updated based on survey provided by client	08.07.21	ACM
Rev	description	date	dr by
original by	A C Munro	Date	ACM

Proposed



This drawing is to be read in conjunction with all related drawings. Do not scale from this drawing. All dimensions must be checked and verified on site before commencing any work or producing shop drawings. The originator should be notified immediately of any discrepancy.
This drawing is copyright and remains the property of Three 6 T Architecture and should not be given to a third party without written permission.
T : 07583 303 464 E : enquiries@three6t.co.uk

Alyn Cottage Rossett			
for Mr & Mrs Webb			
project no	21-1008		
drawing title	Plans - First Floor & Section Proposed		
As shown @ A1	prefix PL	drawing No 111	rev P2