





Sectional Elevation to South Boundary

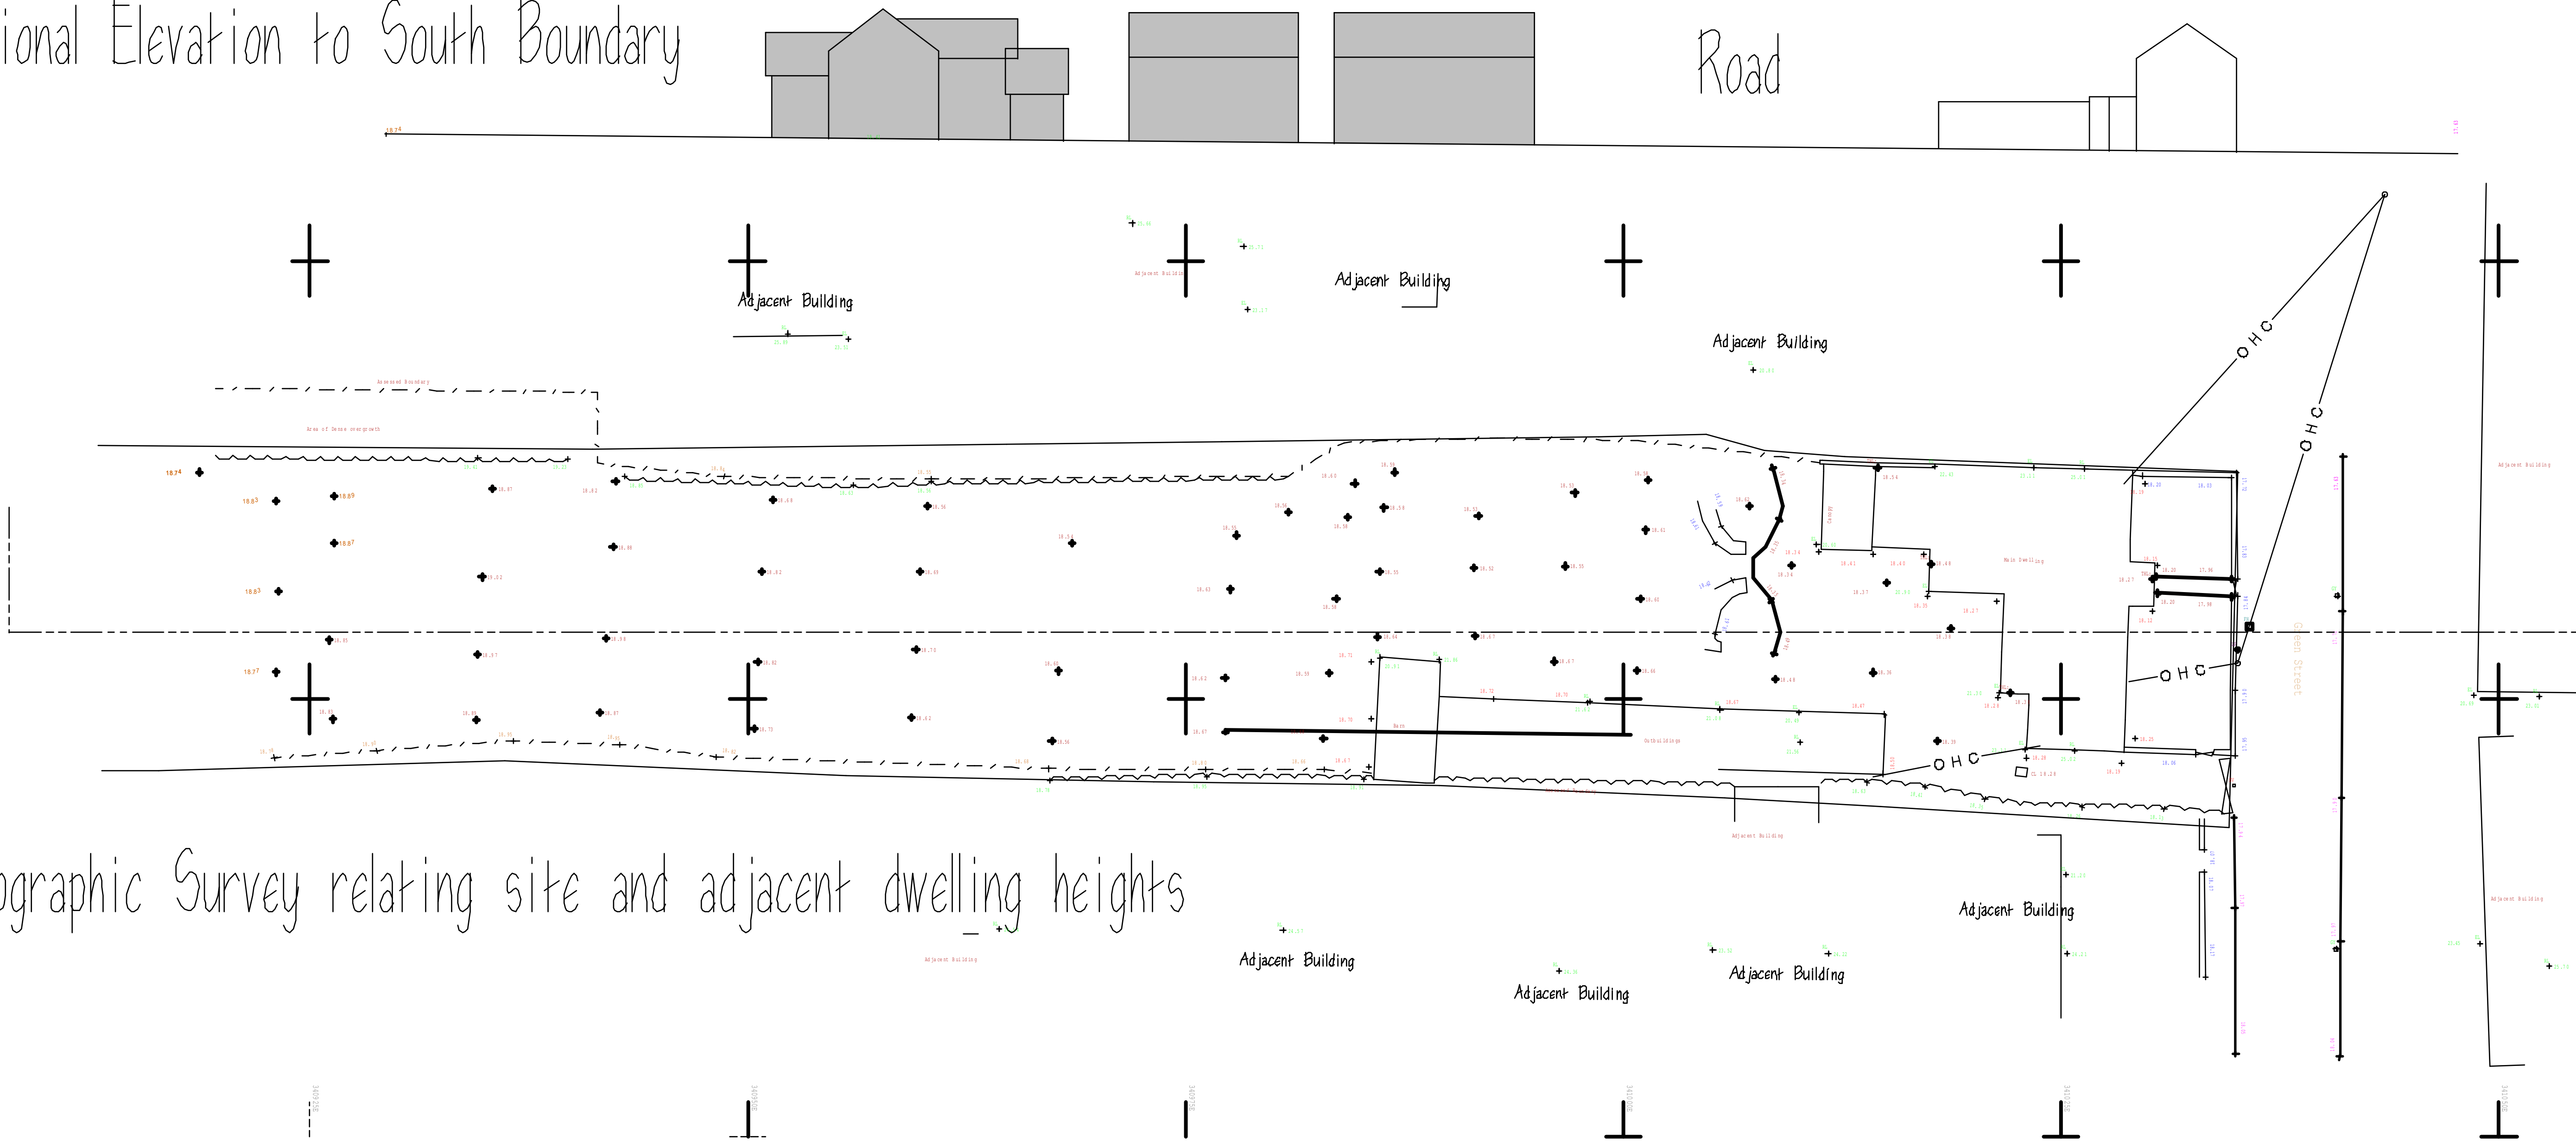

Topographic Survey relating site and adjacent dwelling heights



Oposite properties
shown dotted to
clarify relationships

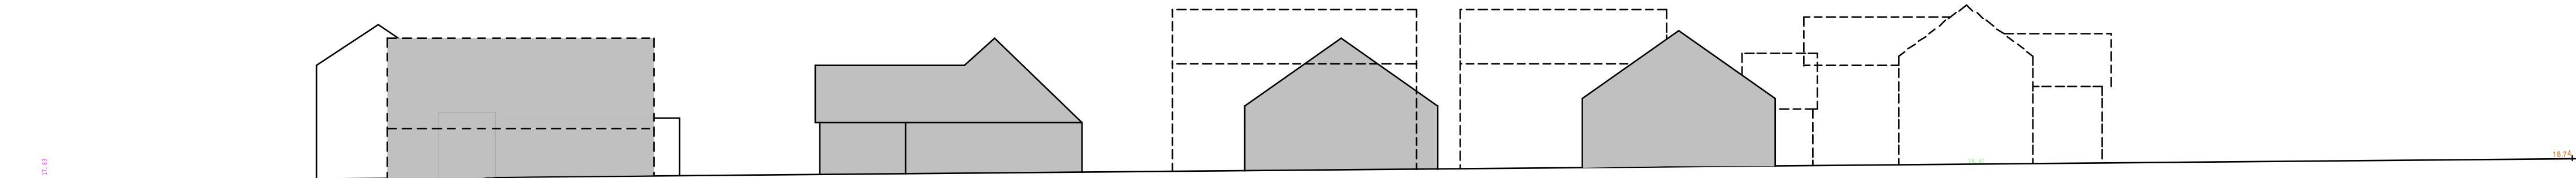

Sectional Elevation to North Boundary

Project Architecture
Architecture & Planning
P.O. Box 282
Tarpotley
CW6 0WZ
info@projectarchitecture.co.uk
Tel: 01244 566256

Client
Mrs Robson-Catling

Design Title
Proposed demolition of
existing outriggers and
alterations and extension

Project
The Old Croft
Formerly The Long Croft
Green Street
Holt

Drawn By	Scale	Date
PLC	1:200 @ A3	20-07-2022

Drawing Number	Revision
680 P 01	—