


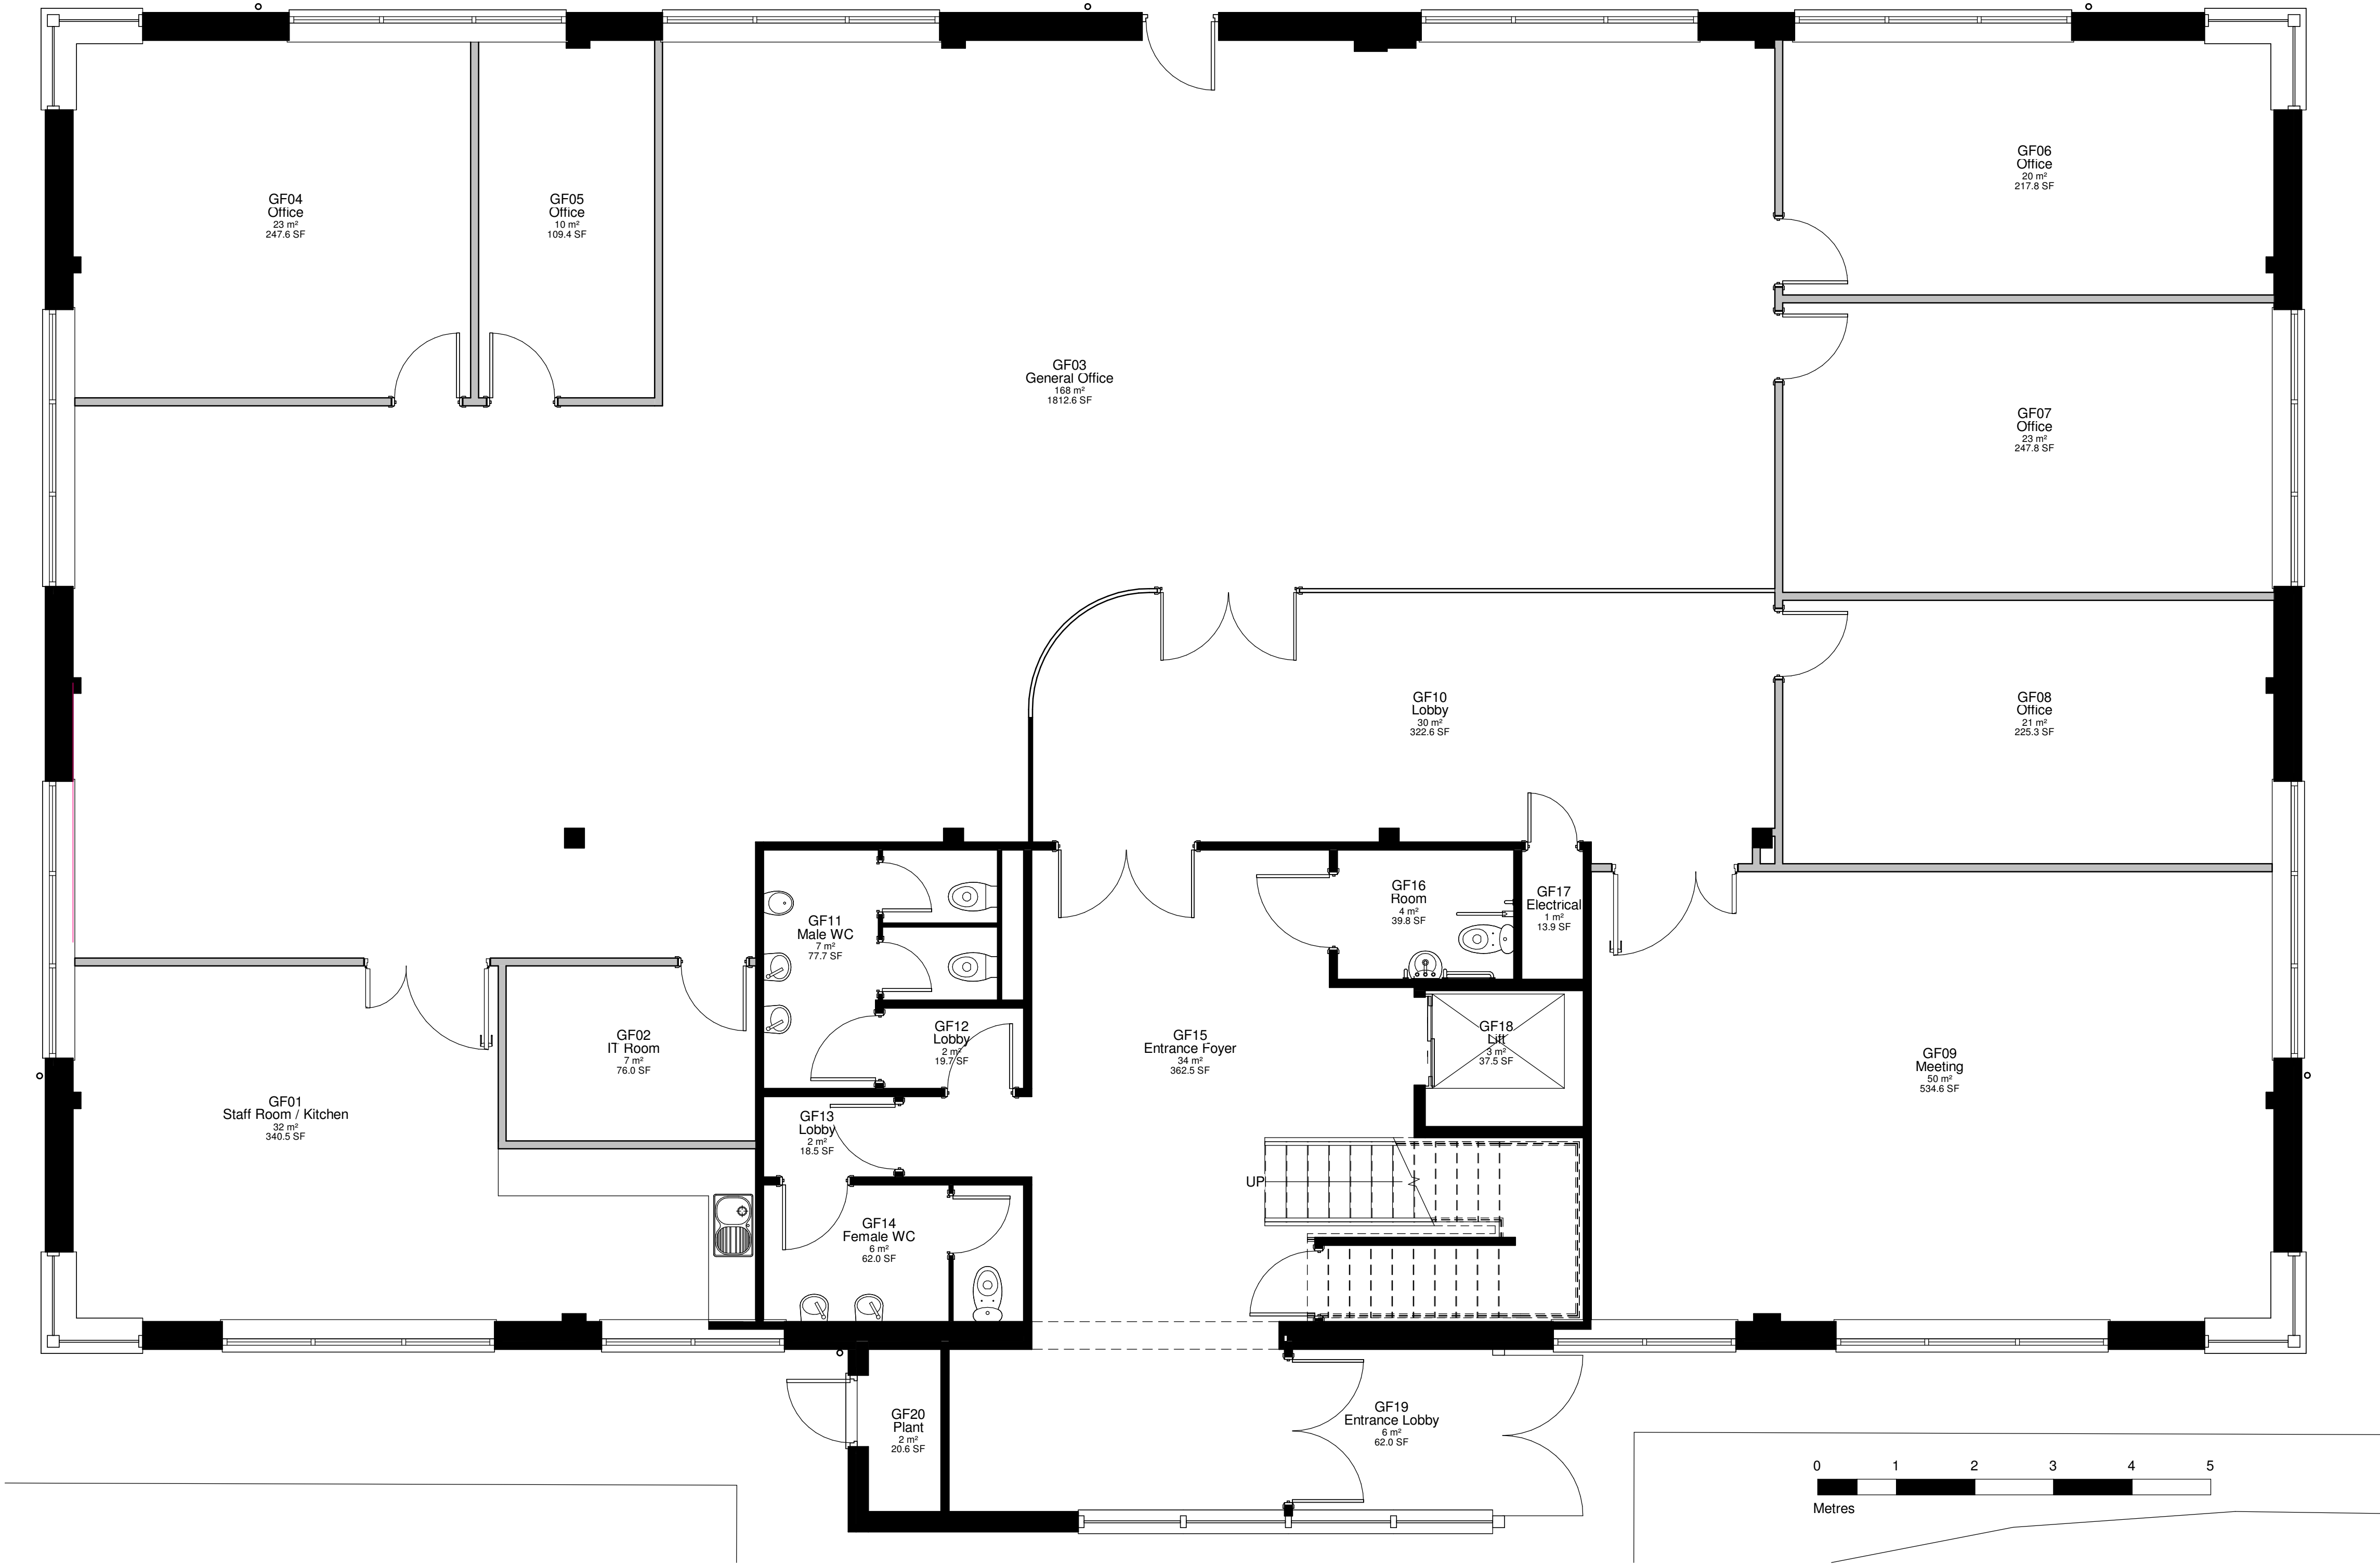

1 Existing Ground Floor
1 : 50

© Mistral Building Solutions Ltd.

APPROVAL

MISTRAL
ARCHITECTS & SURVEYORS

□ Architecture □ Surveying □ Project Management

The Old Telephone Exchange, Brassknocker Street, Magor NP26 3EG
T. 01633 880666 F. 01633 881004
e.mail: info@mistralbuilding.co.uk web: www.mistralbuilding.co.uk

No.	Description	Date

Aspris College North Wales, Unit G, Yale Business Village, Ellice Way, Wrexham LL13 7YL Existing Ground Floor	Project number	1441
	Date	January 2023
	Drawn by	TF
	Checked by	AQ
	Scale	1 : 50
003		