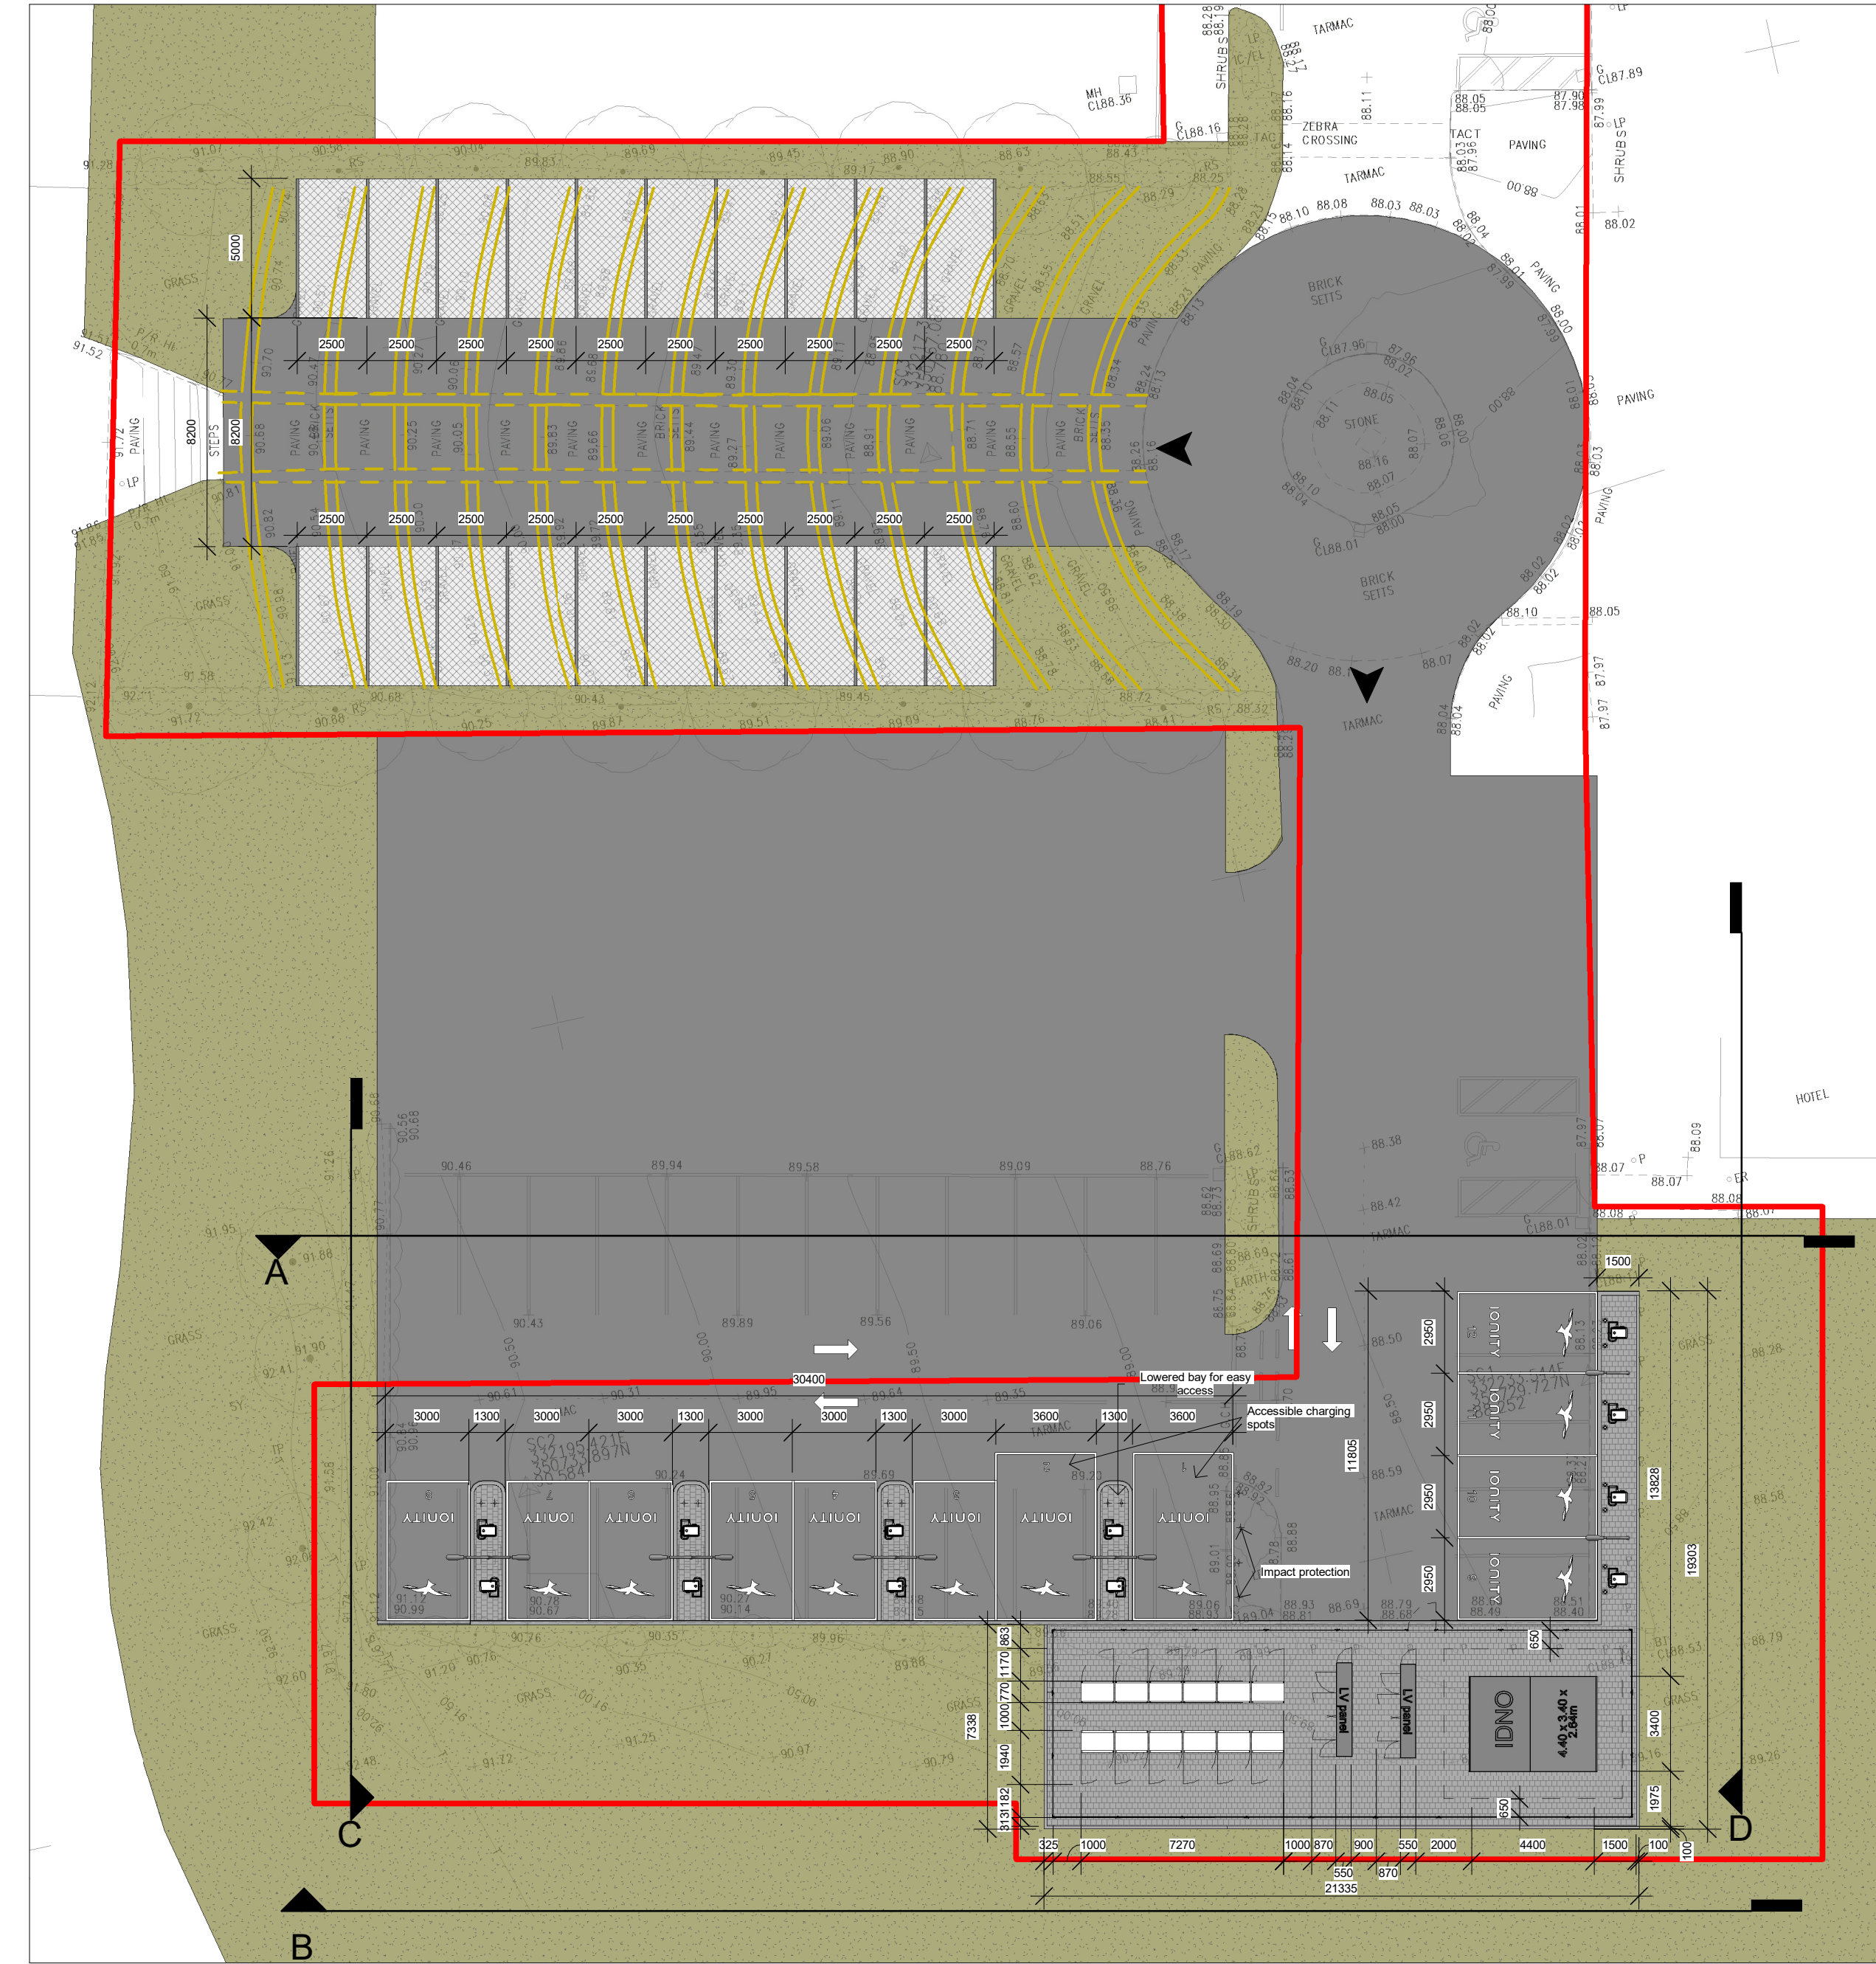


LEGEND

- Property line
- Existing
- Demolition
- EV Charger unit
- Power units
- IDNO substitution
- Street markings
- Light pole
- Bollard
- Walkaway - Concrete Tiles
- Permeable Paving
- Street - Asphalt
- Grass
- Existing pedestrian walkway
- Kerbs
- Access road

ISSUE/ REVISION

0.1	05.04.2023	Permitting set update
0.0	21.03.2023	Permitting set first release
Revision	Date	Description

PROJECT NUMBER

60695026

SHEET TITLE

Site layout plan GA - proposed

SHEET NUMBER

60695026_ACM_CDE_WRE_AR_1002_0.1