


©COPYRIGHT CAULMERT LIMITED - NOT TO BE COPIED OR REPRODUCED IN ANY WAY OR FORM WITHOUT PRIOR WRITTEN CONSENT FROM CAULMERT LIMITED

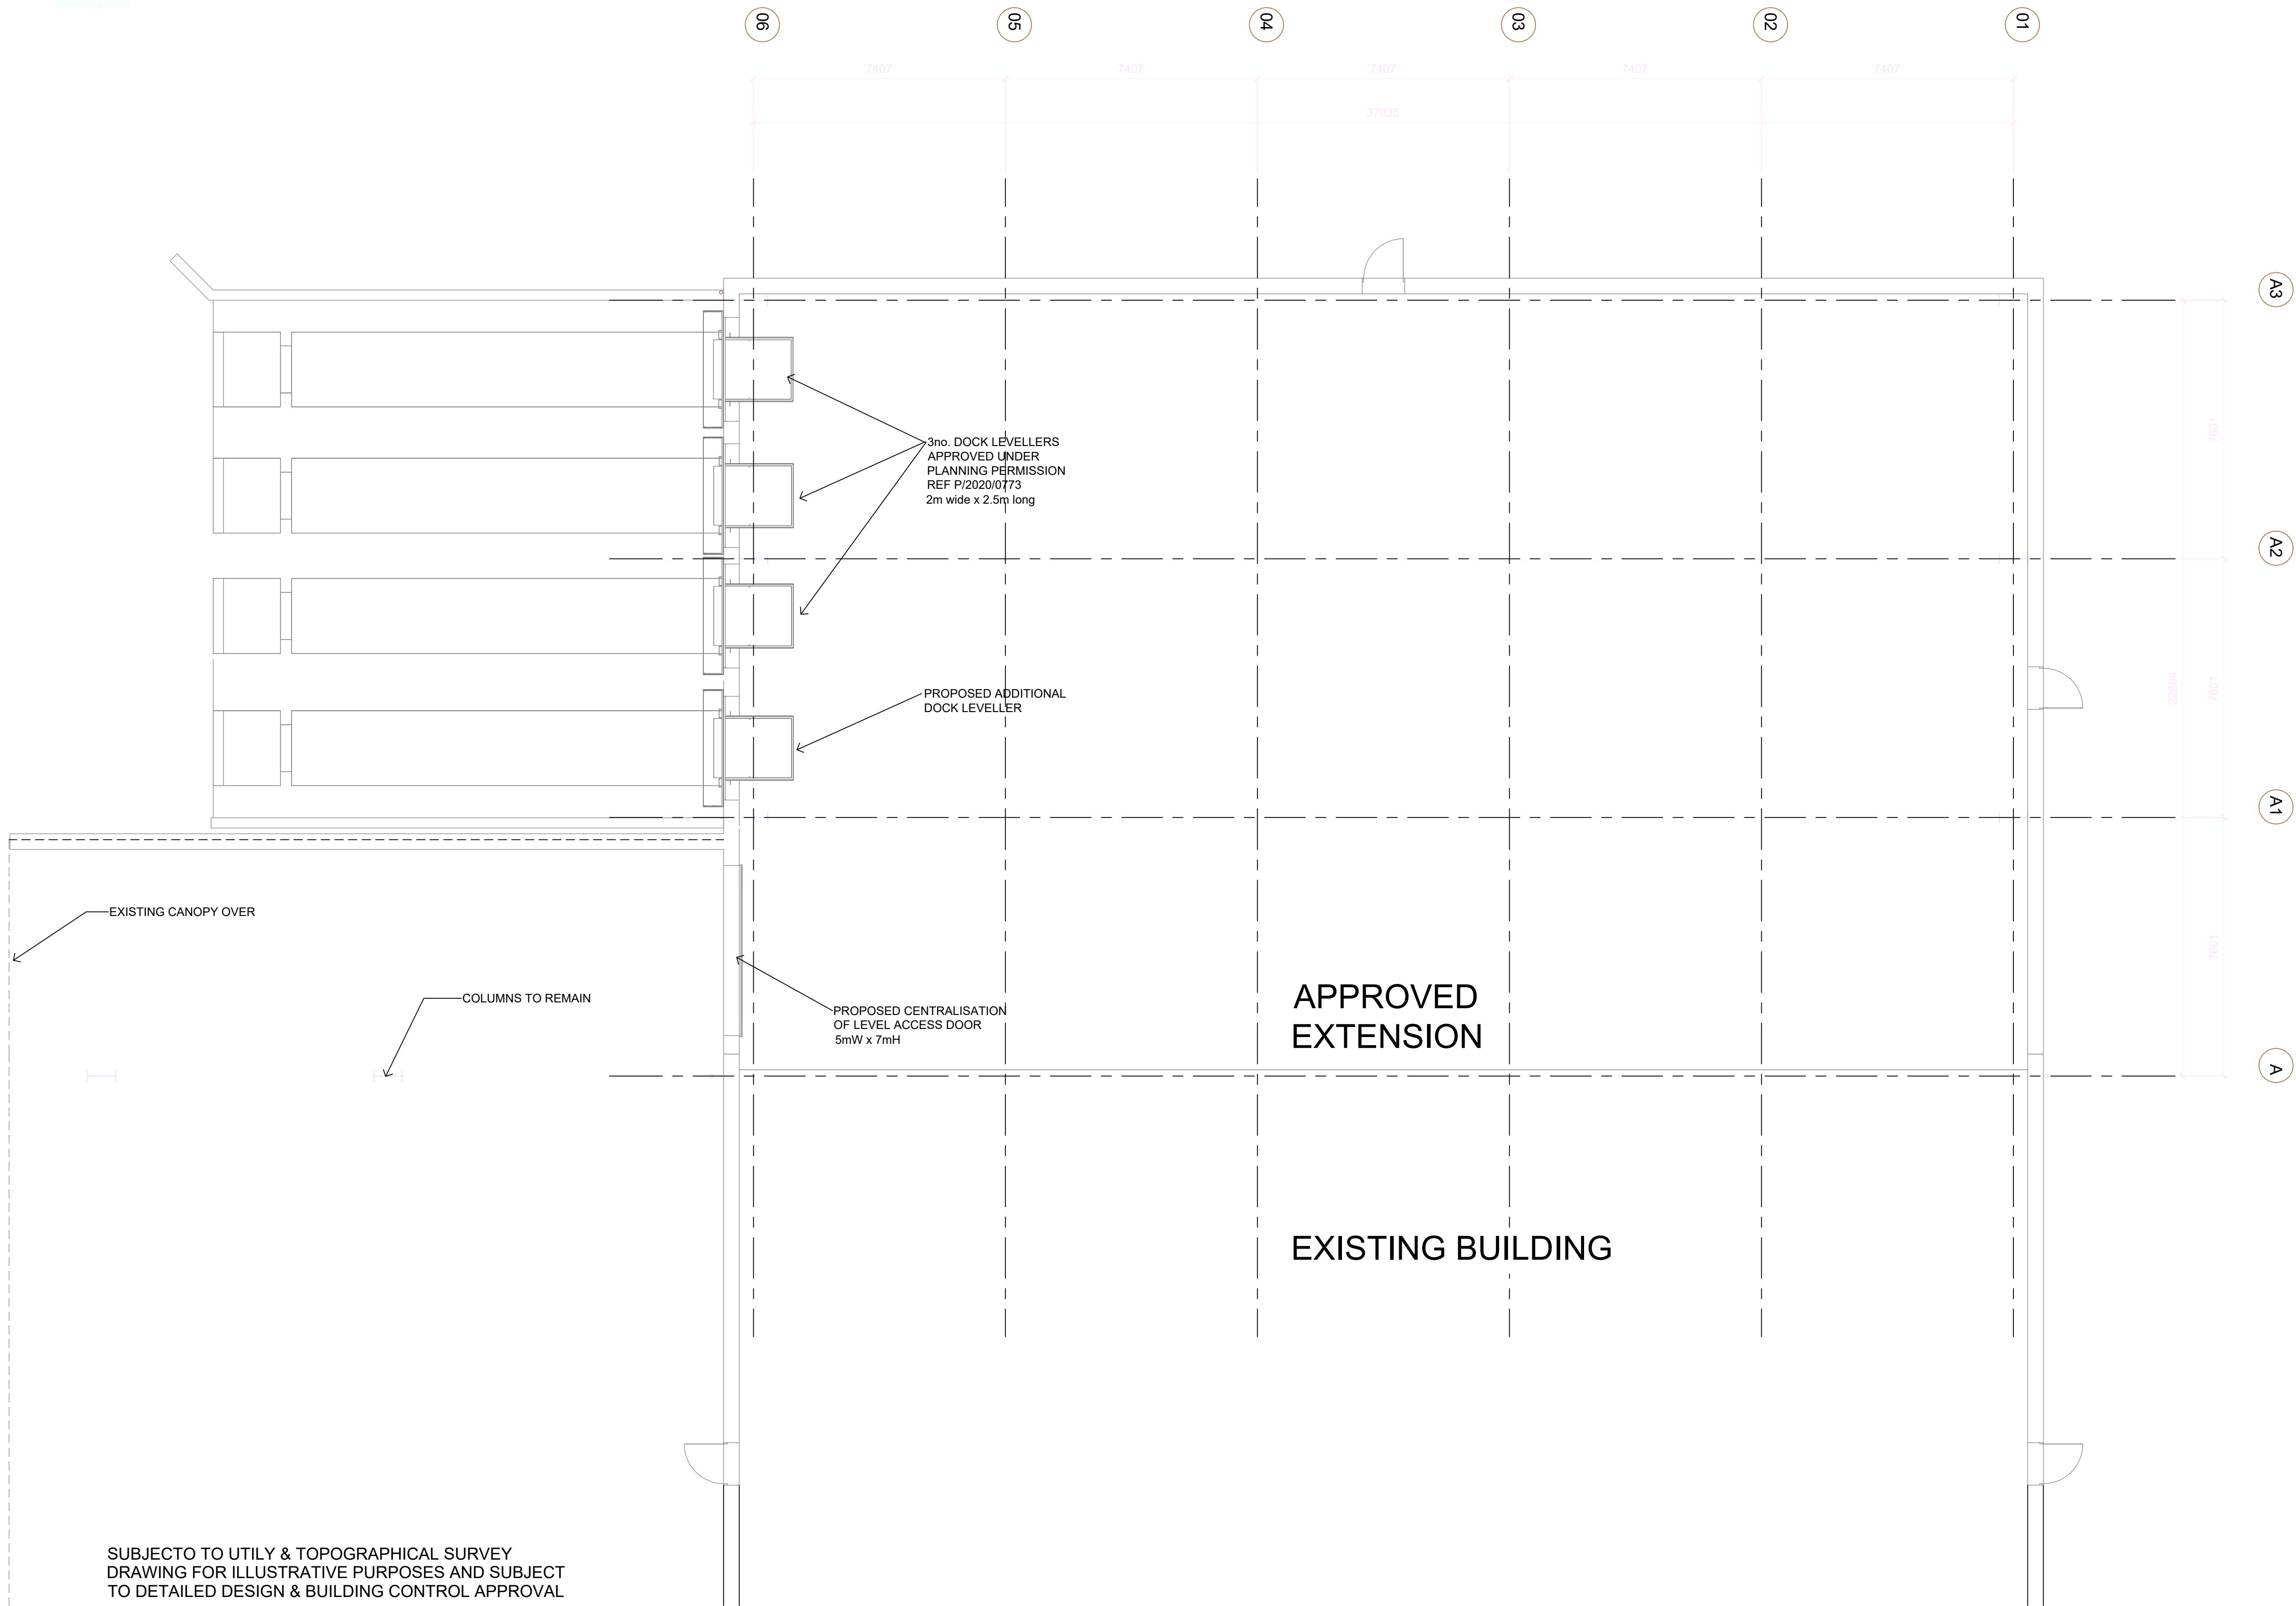

NOTES

- DO NOT SCALE FROM THIS DRAWING. WORK FROM FIGURED DIMENSIONS ONLY. ALL DIMENSIONS ARE IN METRES AND ALL LEVELS ARE IN METRES ABOVE ORDNANCE DATUM UNLESS NOTED OTHERWISE.
- THIS DRAWING IS TO BE READ IN CONJUNCTION WITH ALL RELEVANT ARCHITECTS, ENGINEERS AND SPECIALIST DRAWINGS AND SPECIFICATIONS.
- BASE DATA INFORMATION HAS BEEN PROVIDED BY PACE ARCHITECTURE FOR CAULMERT'S USE IN UPDATING THE PLANS FOR PLANNING APPLICATION PURPOSES.

P02	MINOR AMENDMENTS	DA	JC	JC	12.01.23	
P01	ISSUED FOR INFORMATION	DA	JC	JC	29.11.22	
REV	MODIFICATIONS	BY	RE	AP	DATE	
PURPOSE OF ISSUE				STATUS		
FOR INFORMATION				S2		
CLIENT:						
M&L INVESTMENT PARTNERS LLP						
PROJECT:						
ABBEY ROAD, WREXHAM NON MATERIAL AMENDMENTS APPLICATION						
TITLE:						
PROPOSED GROUND FLOOR						
DESIGNED BY PC		DRAWN BY PC		REVIEWED BY PC		AUTHORISED BY PC
DATE 29.11.22		SCALE @ A1 1:100		JOB REF: 5678		REVISION P02
DRAWING NUMBER						
5678-CAU-XX-XX-DR-T-1804						
Caulmert engineering environmental planning 						

Registered Office: Intec, Parc Menai, Bangor, Gwynedd, LL57 4FG Company Registered No: 06716319

WWW.CAULMERT.COM