
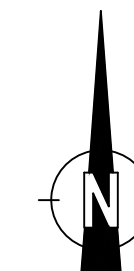


Appendix C


Tree Protection Retention & Removal Plan

Plan showing Trees Proposed for Removal and General Arrangement with Notes on Tree Protection.

KEY PLAN
1:5000 @ A1

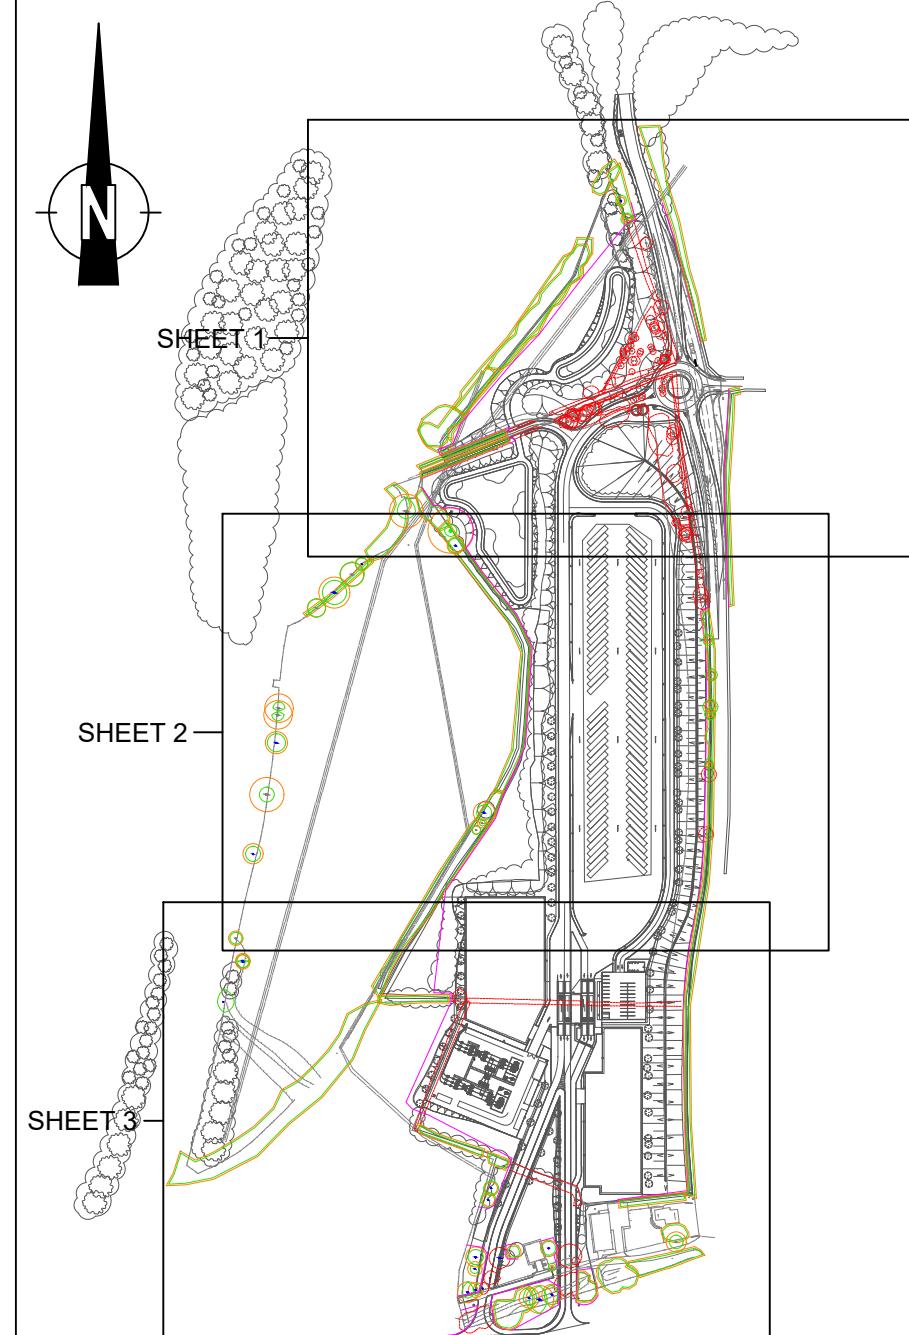


Symbol Guide

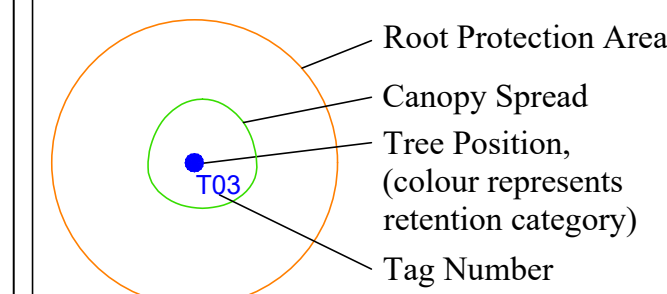

BS5837:2012 - Tree Category



Tree Protection & Removal

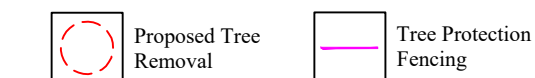

Project Name:	Access Road, Lorry Park, 132kv Substation & Lagoons
---------------	--

Drawing Title:
Tree Protection, Retention and Removal Plan
- Sheet 1

Drawing Number:	221004-1.0-NA-TPRRP-MH-01
-----------------	---------------------------


Client:	Kronospan
---------	-----------

Agent:	AXIS
--------	------

Date:	October 2022
-------	--------------

Scale: 1:500 @A1



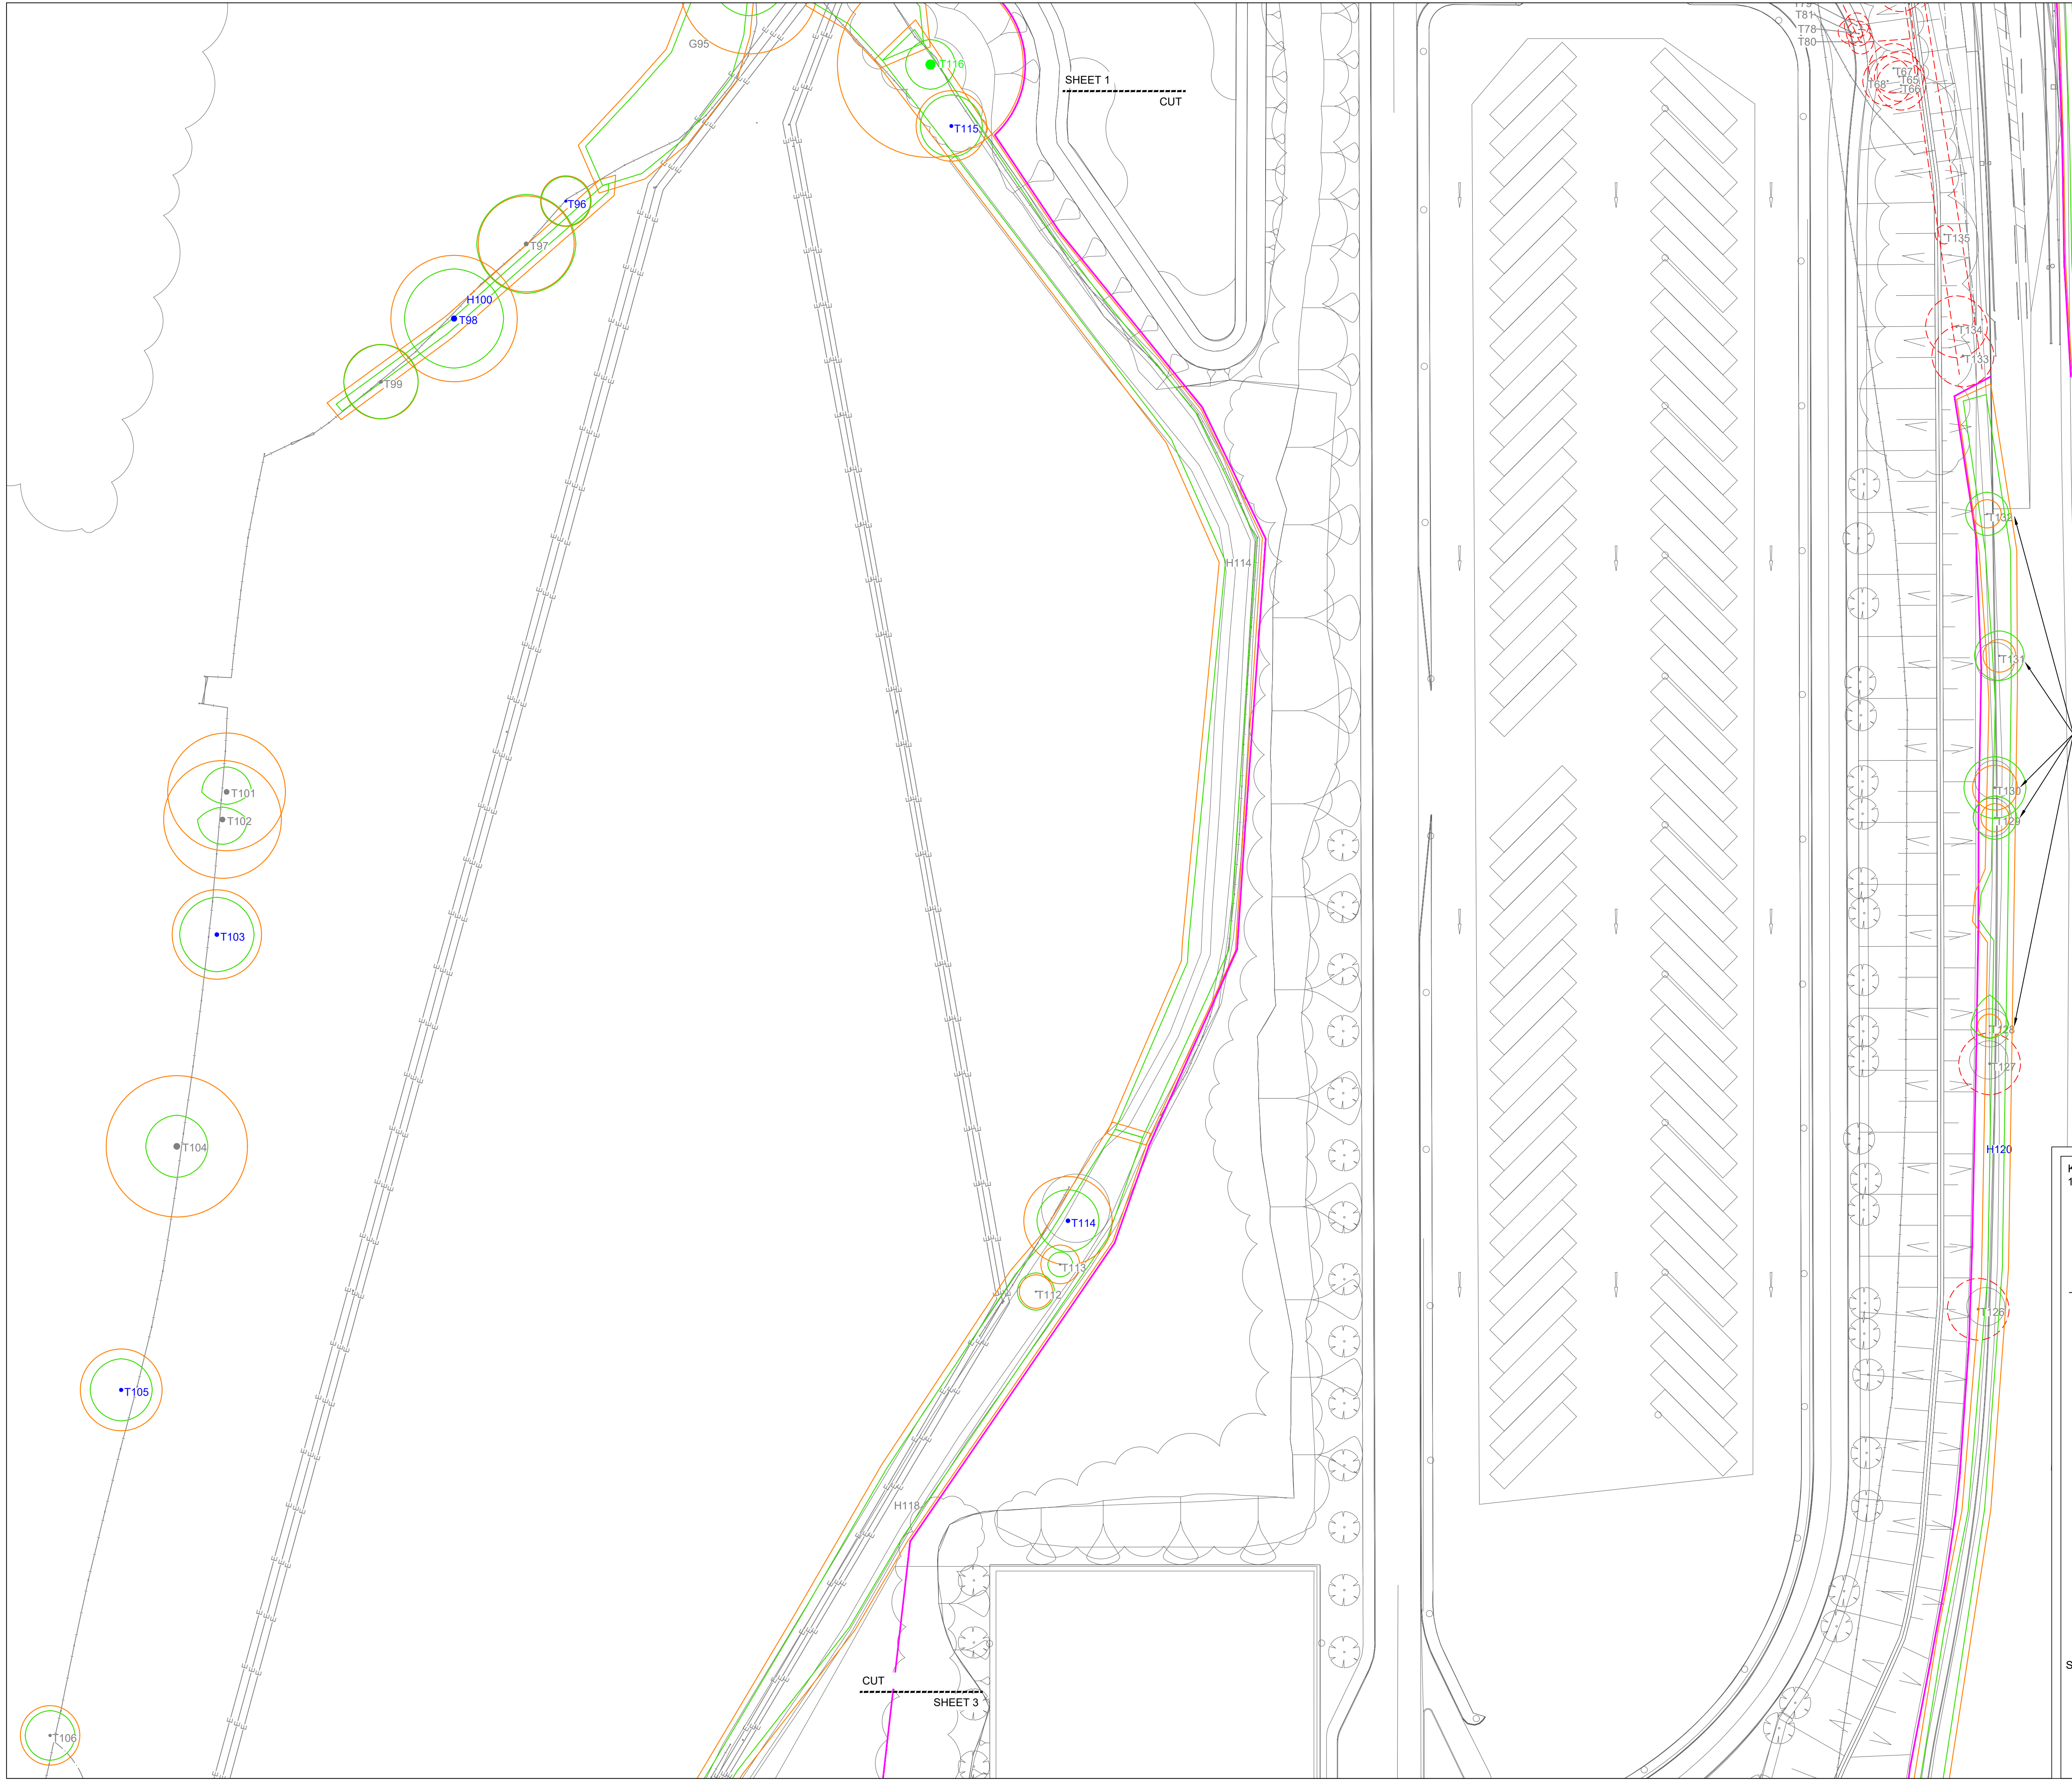

Symbol Guide

- Root Protection Area
- Canopy Spread
- Tree Position, (colour represents retention category)
- Tag Number

BS5837:2012 - Tree Category

Category A Trees High Quality	Category C Trees Low Quality
Category B Trees Moderate Quality	Category U Trees Poor Quality/Remove

Tree Protection & Removal


Proposed Tree Removal	Tree Protection Fencing
--------------------------	----------------------------




Project Name:	Access Road, Lorry Park, 132kv Substation & Lagoons
Drawing Title:	Tree Protection, Retention and Removal Plan - Sheet 2
Drawing Number:	221004-1.0-NA-TPRRP-MH-02
Client:	Kronospan
Agent:	AXIS
Date:	October 2022
Scale:	1:500 @A1


Prune back
T128, T129,
T130, T131 and
T132 to facilitate
the proposal.


KEY PLAN
1:5000 @ A1

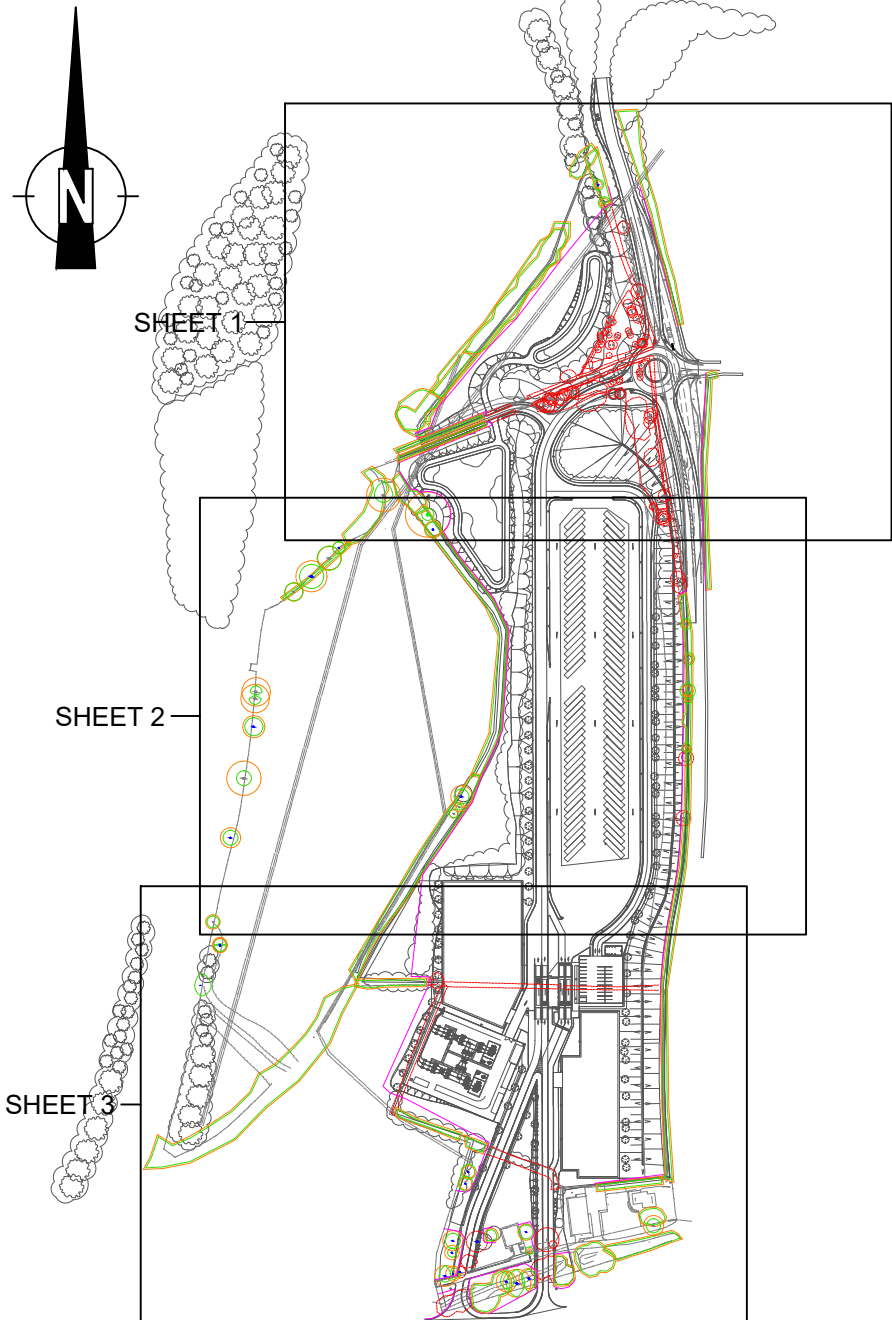

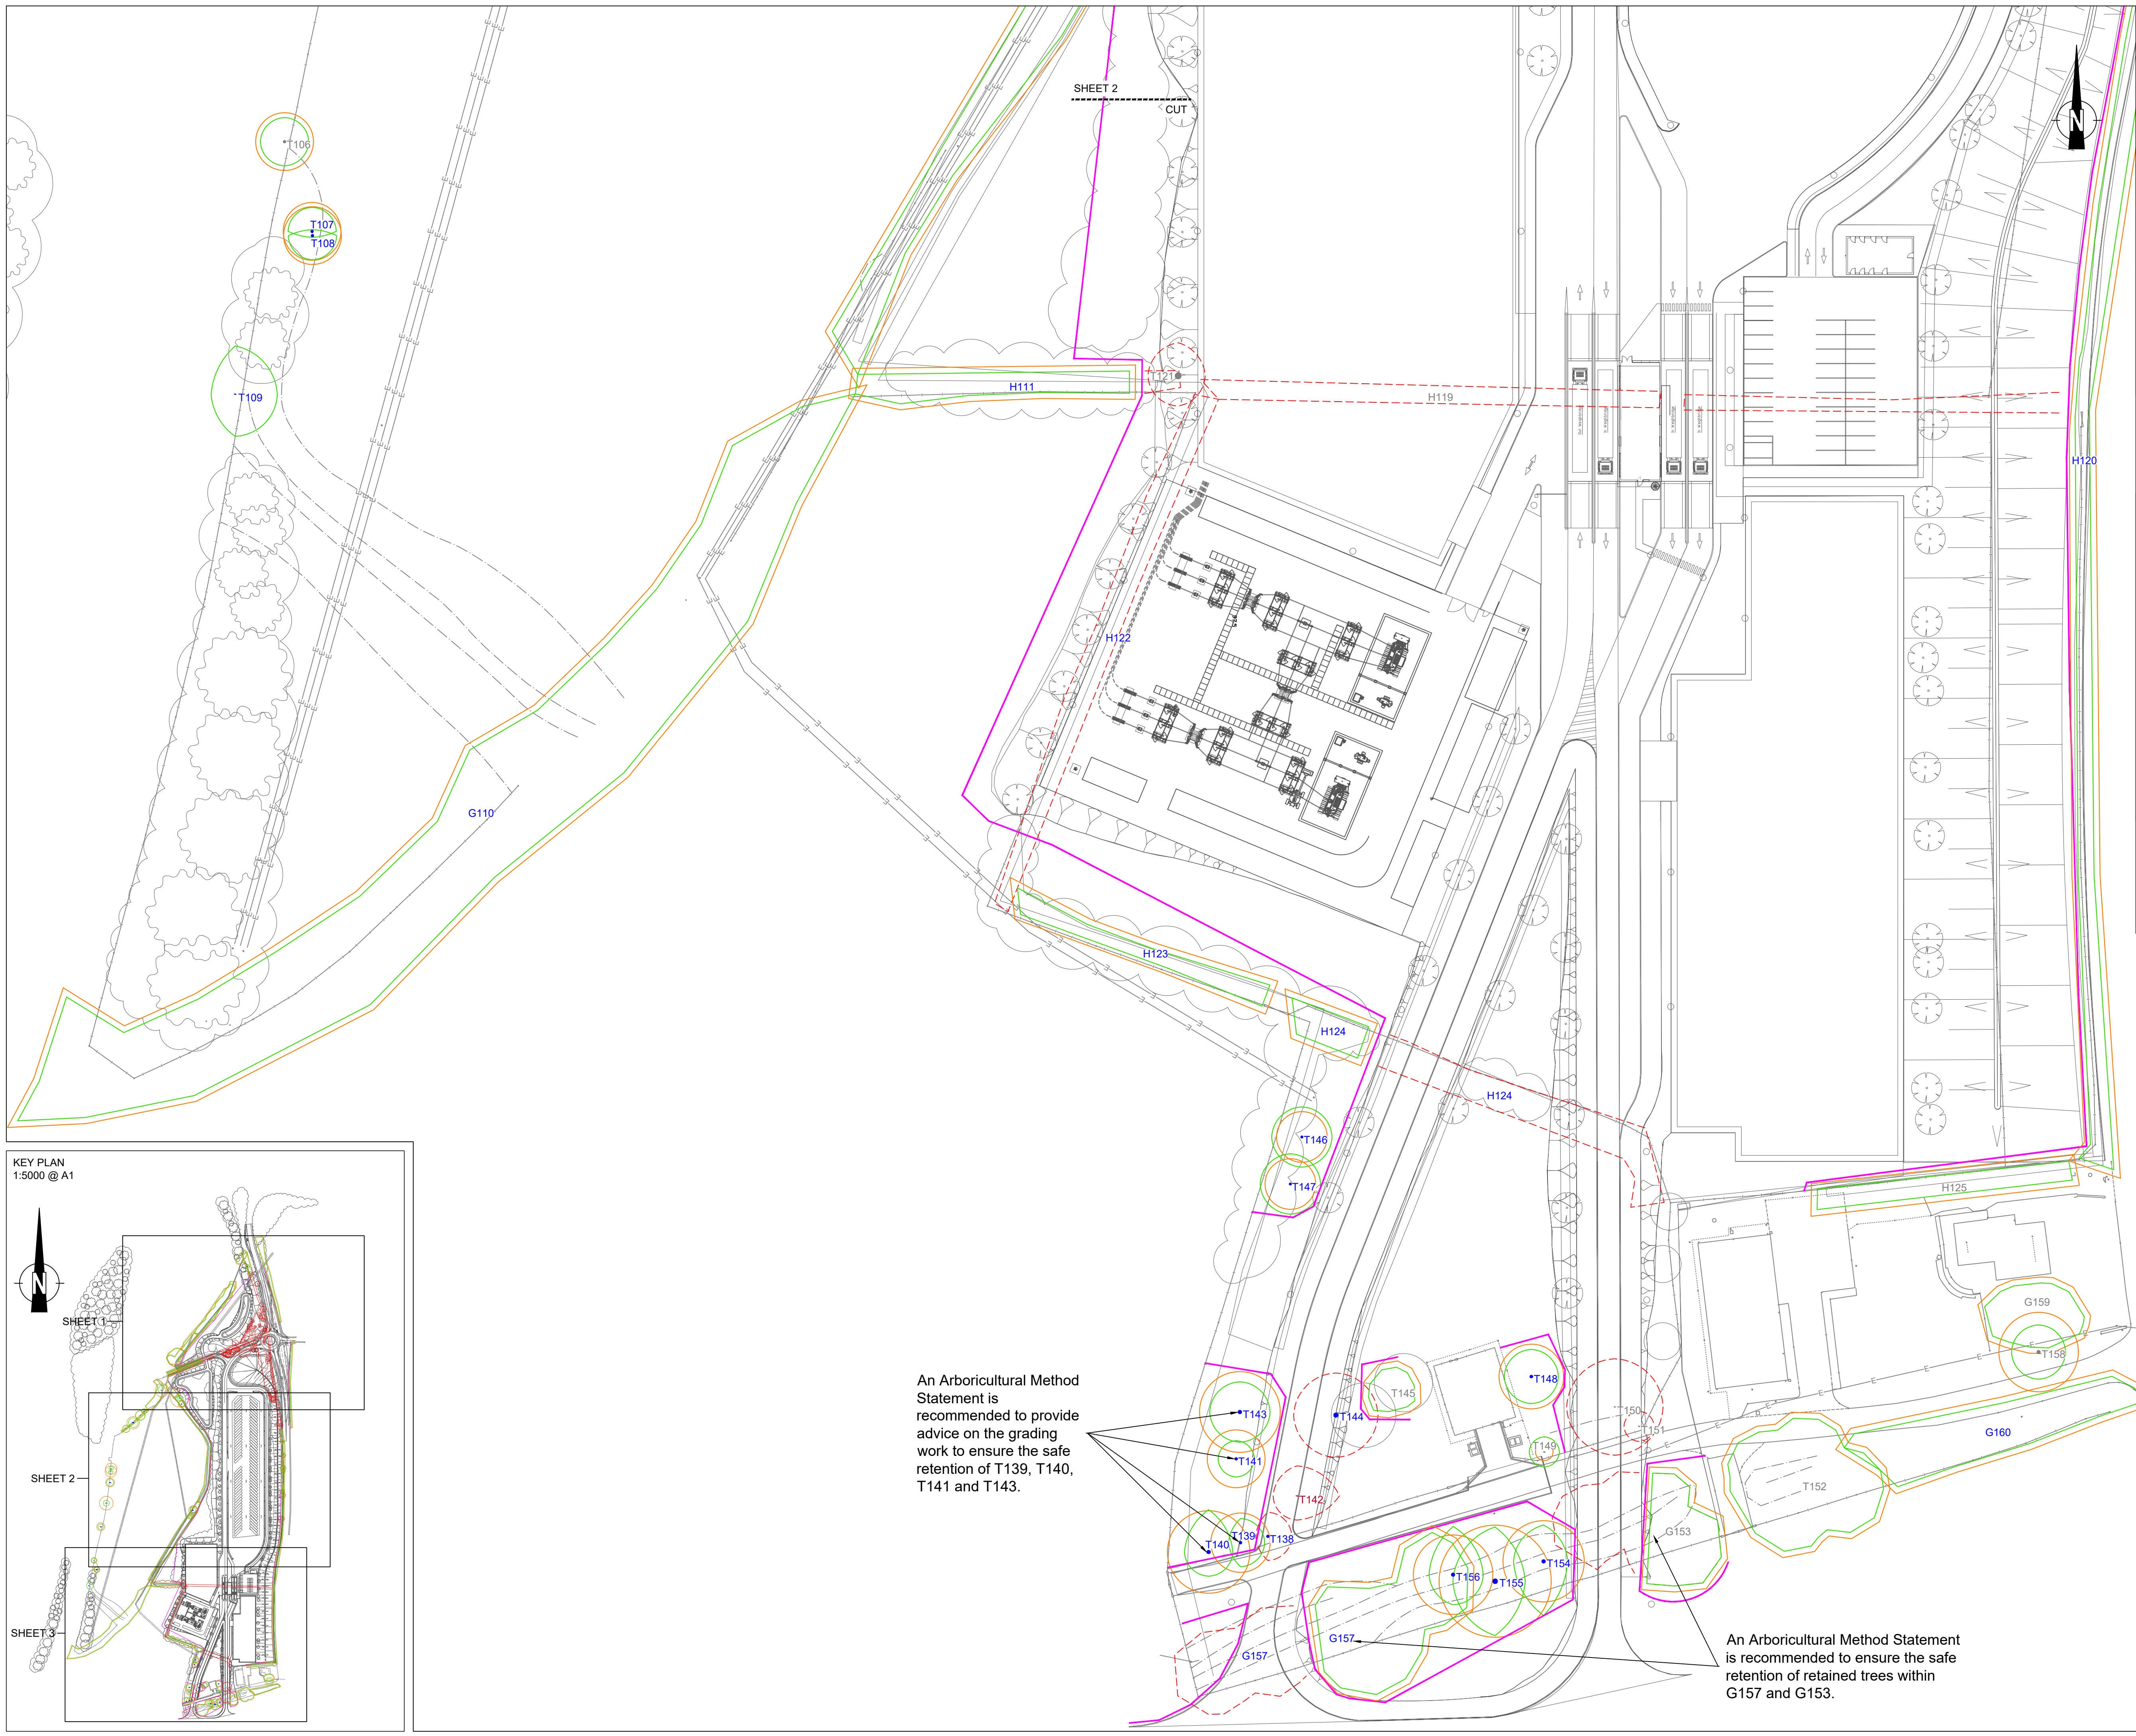

Symbol Guide

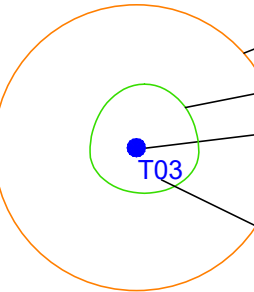
Root Protection Area

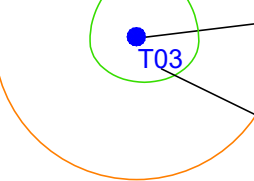
Canopy Spread


Tree Position,
(colour represents
retention category)


Tag Number

BS5837:2012 - Tree Category

 Category A Trees High Quality	 Category C Trees Low Quality
 Category B Trees Moderate Quality	 Category U Trees Poor Quality/Remove

Tree Protection & Removal

 Proposed Tree Removal	 Tree Protection Fencing
--	--



Tree Services & Consultancy Services

Project Name:
Access Road, Lorry Park, 132kv
Substation & Lagoons

Drawing Title:
Tree Protection, Retention and Removal
Plan - Sheet 3


Drawing Number:
221004-1.0-NA-TPRRP-MH-03

Client:
Kronospan

Agent:
AXIS

Date:
October 2022

Scale:
1:500 @A1

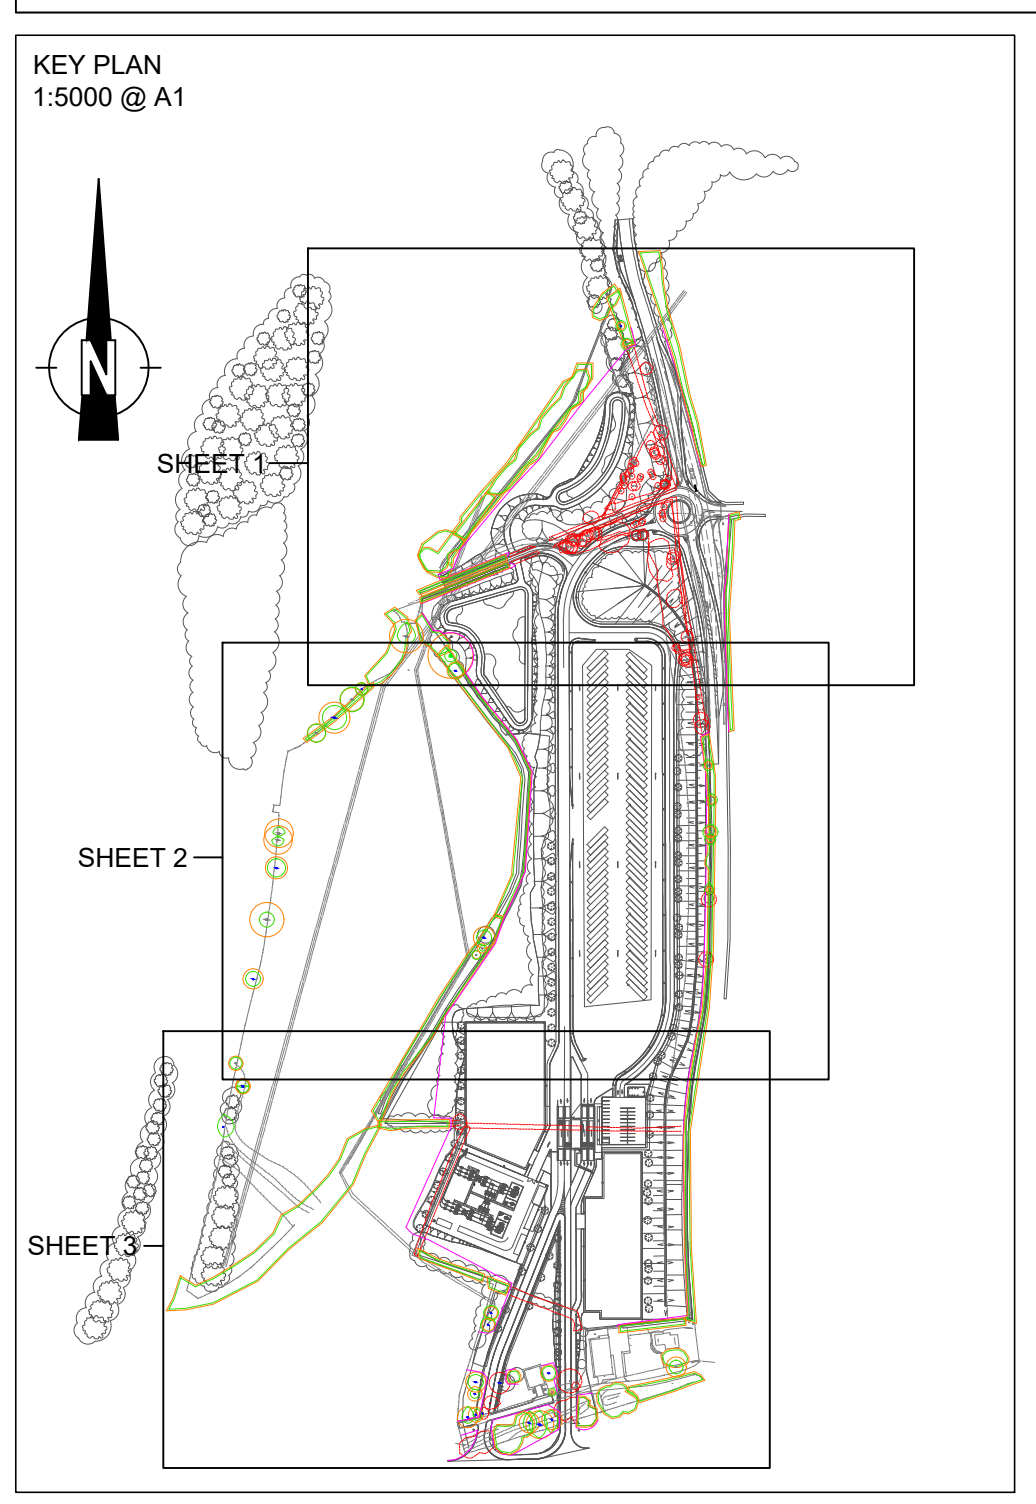

An Arboricultural Method Statement is recommended to provide advice on the grading work to ensure the safe retention of T139, T140, T141 and T143.

An Arboricultural Method Statement is recommended to ensure the safe retention of retained trees within G157 and G153.


Appendix D

Tree Protection Measures


Illustrative information on proposed tree protection measures to be installed as set out on the Tree Protection Plan



Example Tree Protection Fencing Sign

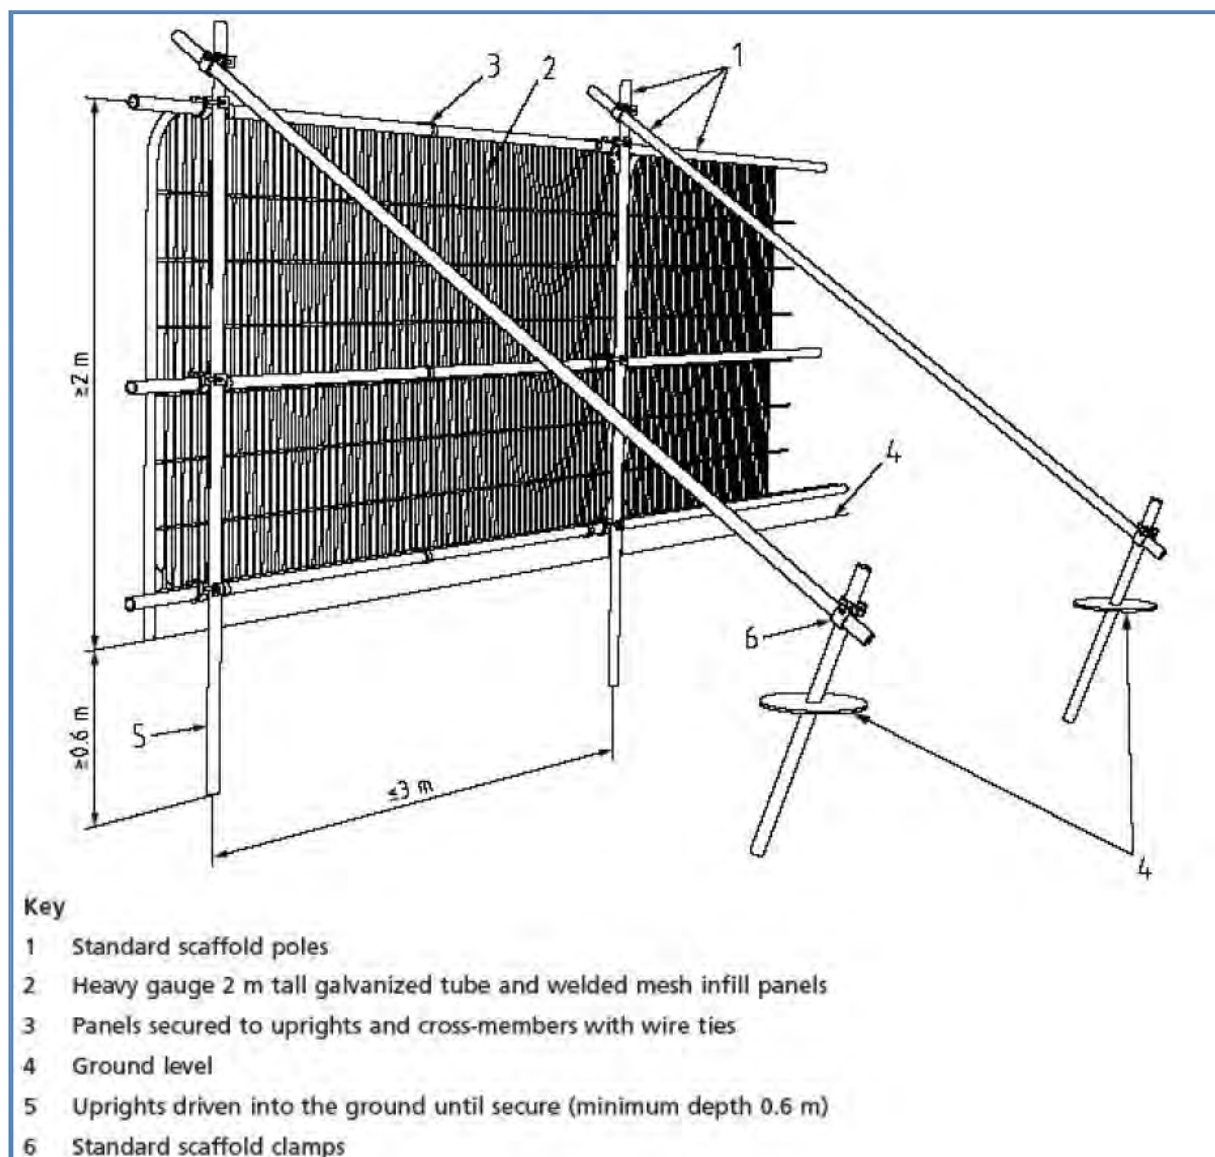

BS5837: 2012 - Figure 2 – Tree Protective Barrier

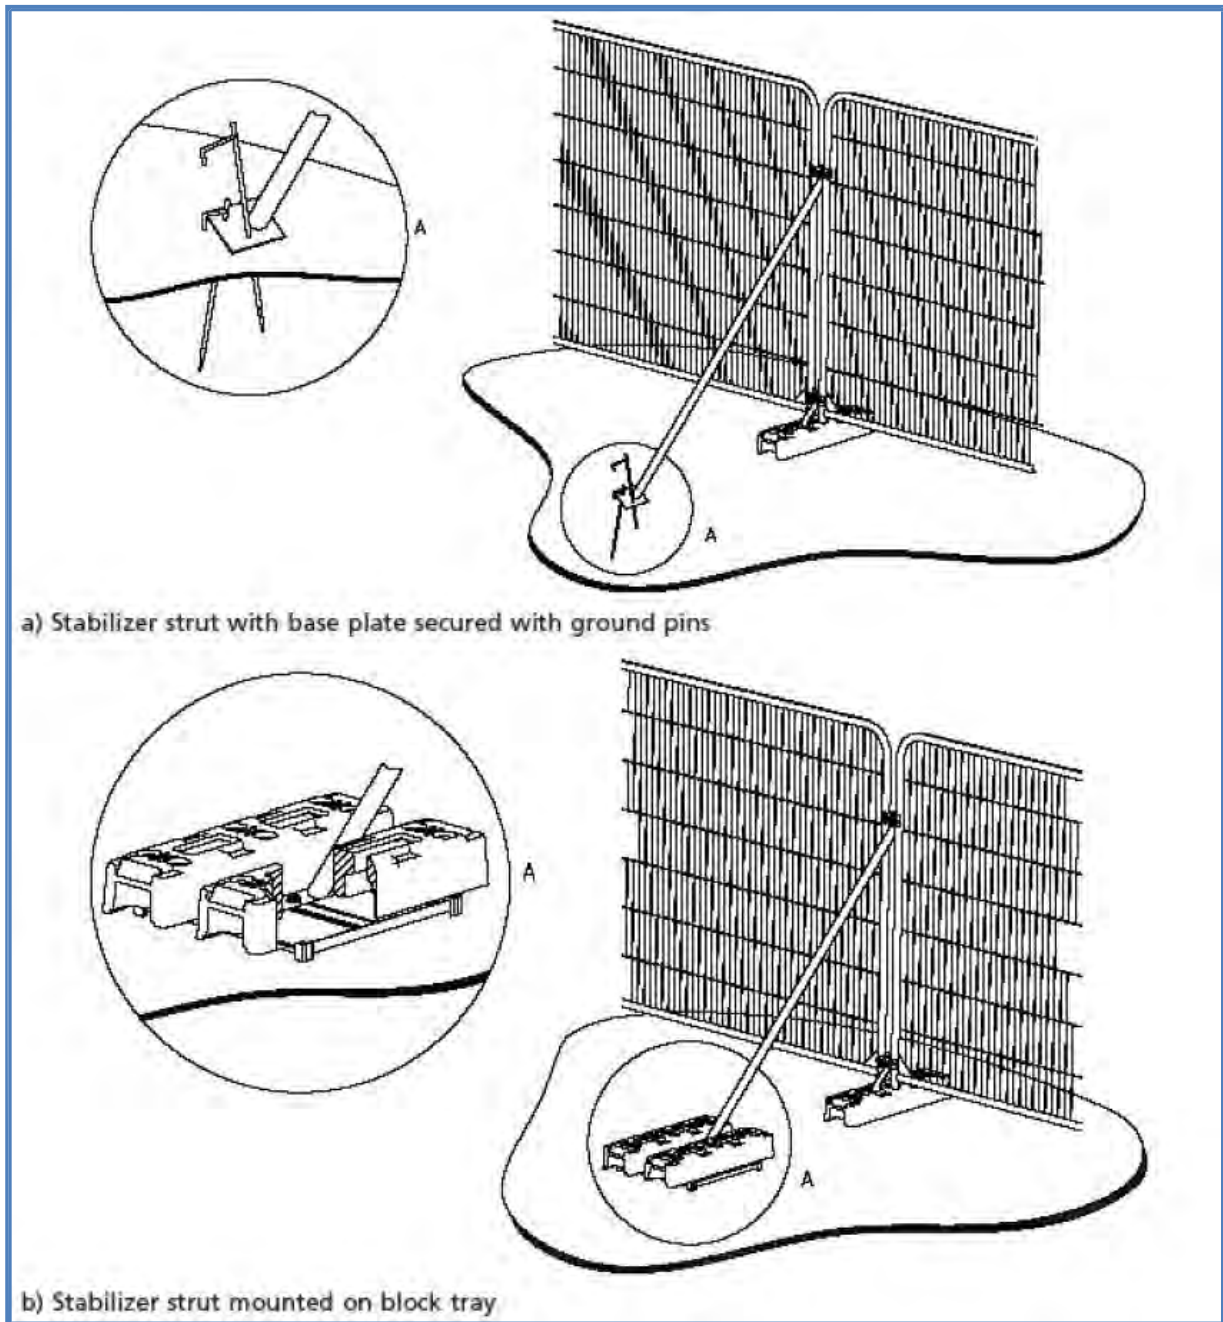

BS5837: 2012 - Figure 3 – Examples of Above Ground Stabilisation Systems

Appendix E

Illustrative Landscape Masterplan

Landscape plan which illustrates indicative planting proposals.



This drawing is the copyright of AXIS P.E.D Limited and may not be loaned, copied or reproduced in any way -or used for any offer, quote, tender or construction purposes without written consent of the company to do so

Follow any figured dimensions - do not scale for construction purposes. IF IN DOUBT ASK.

Revision History		Date
A	Section line 03-03' amended. Key updated	23.11.22
B	RED LINE CHANGE	30.11.22

Key:

- Proposed Development
- Existing Vegetation to be retained
- Woodland recently planted as part of Kronospan Landscape Strategy
- Woodland planting required as part of NE Warehouse planning consent
- Proposed New Woodland Planting
- Proposed Specimen Tree Planting
- Proposed New Hedgerow Planting
- Proposed Wildflower Grassland
- Proposed New Wetland
- Proposed Permeable Paving
- Proposed Bund
- Detailed design to include measures to protect limekiln from construction damage
- Proposed Acoustic Screen (5m) - typically close board timber fence
- Proposed Acoustic Screen (3m) - typically close board timber fence
- Proposed Security Fencing
- Section Lines (refer to Figures 4.4a-d for the sections)

Client Office: Well House Estate Cheshire CH4 8DH		South Manchester Office: Canville House 76 Water Lane Wilmslow SK9 5BB	axis
0844 8700 007 - www.axisped.co.uk			
client: KRONOSPAN			
project: KRONOSPAN NORTH ACCESS ROAD			
drawing title: PROPOSED DEVELOPMENT - ILLUSTRATIVE LANDSCAPE MASTERPLAN			
date: DECEMBER 2022	drawn by: AM	checked: BC	
drawing number: Planning Drawing 3a	status: FOR PLANNING		
scale(s): 1:2500@A3	rev: B		
planning environment design			