


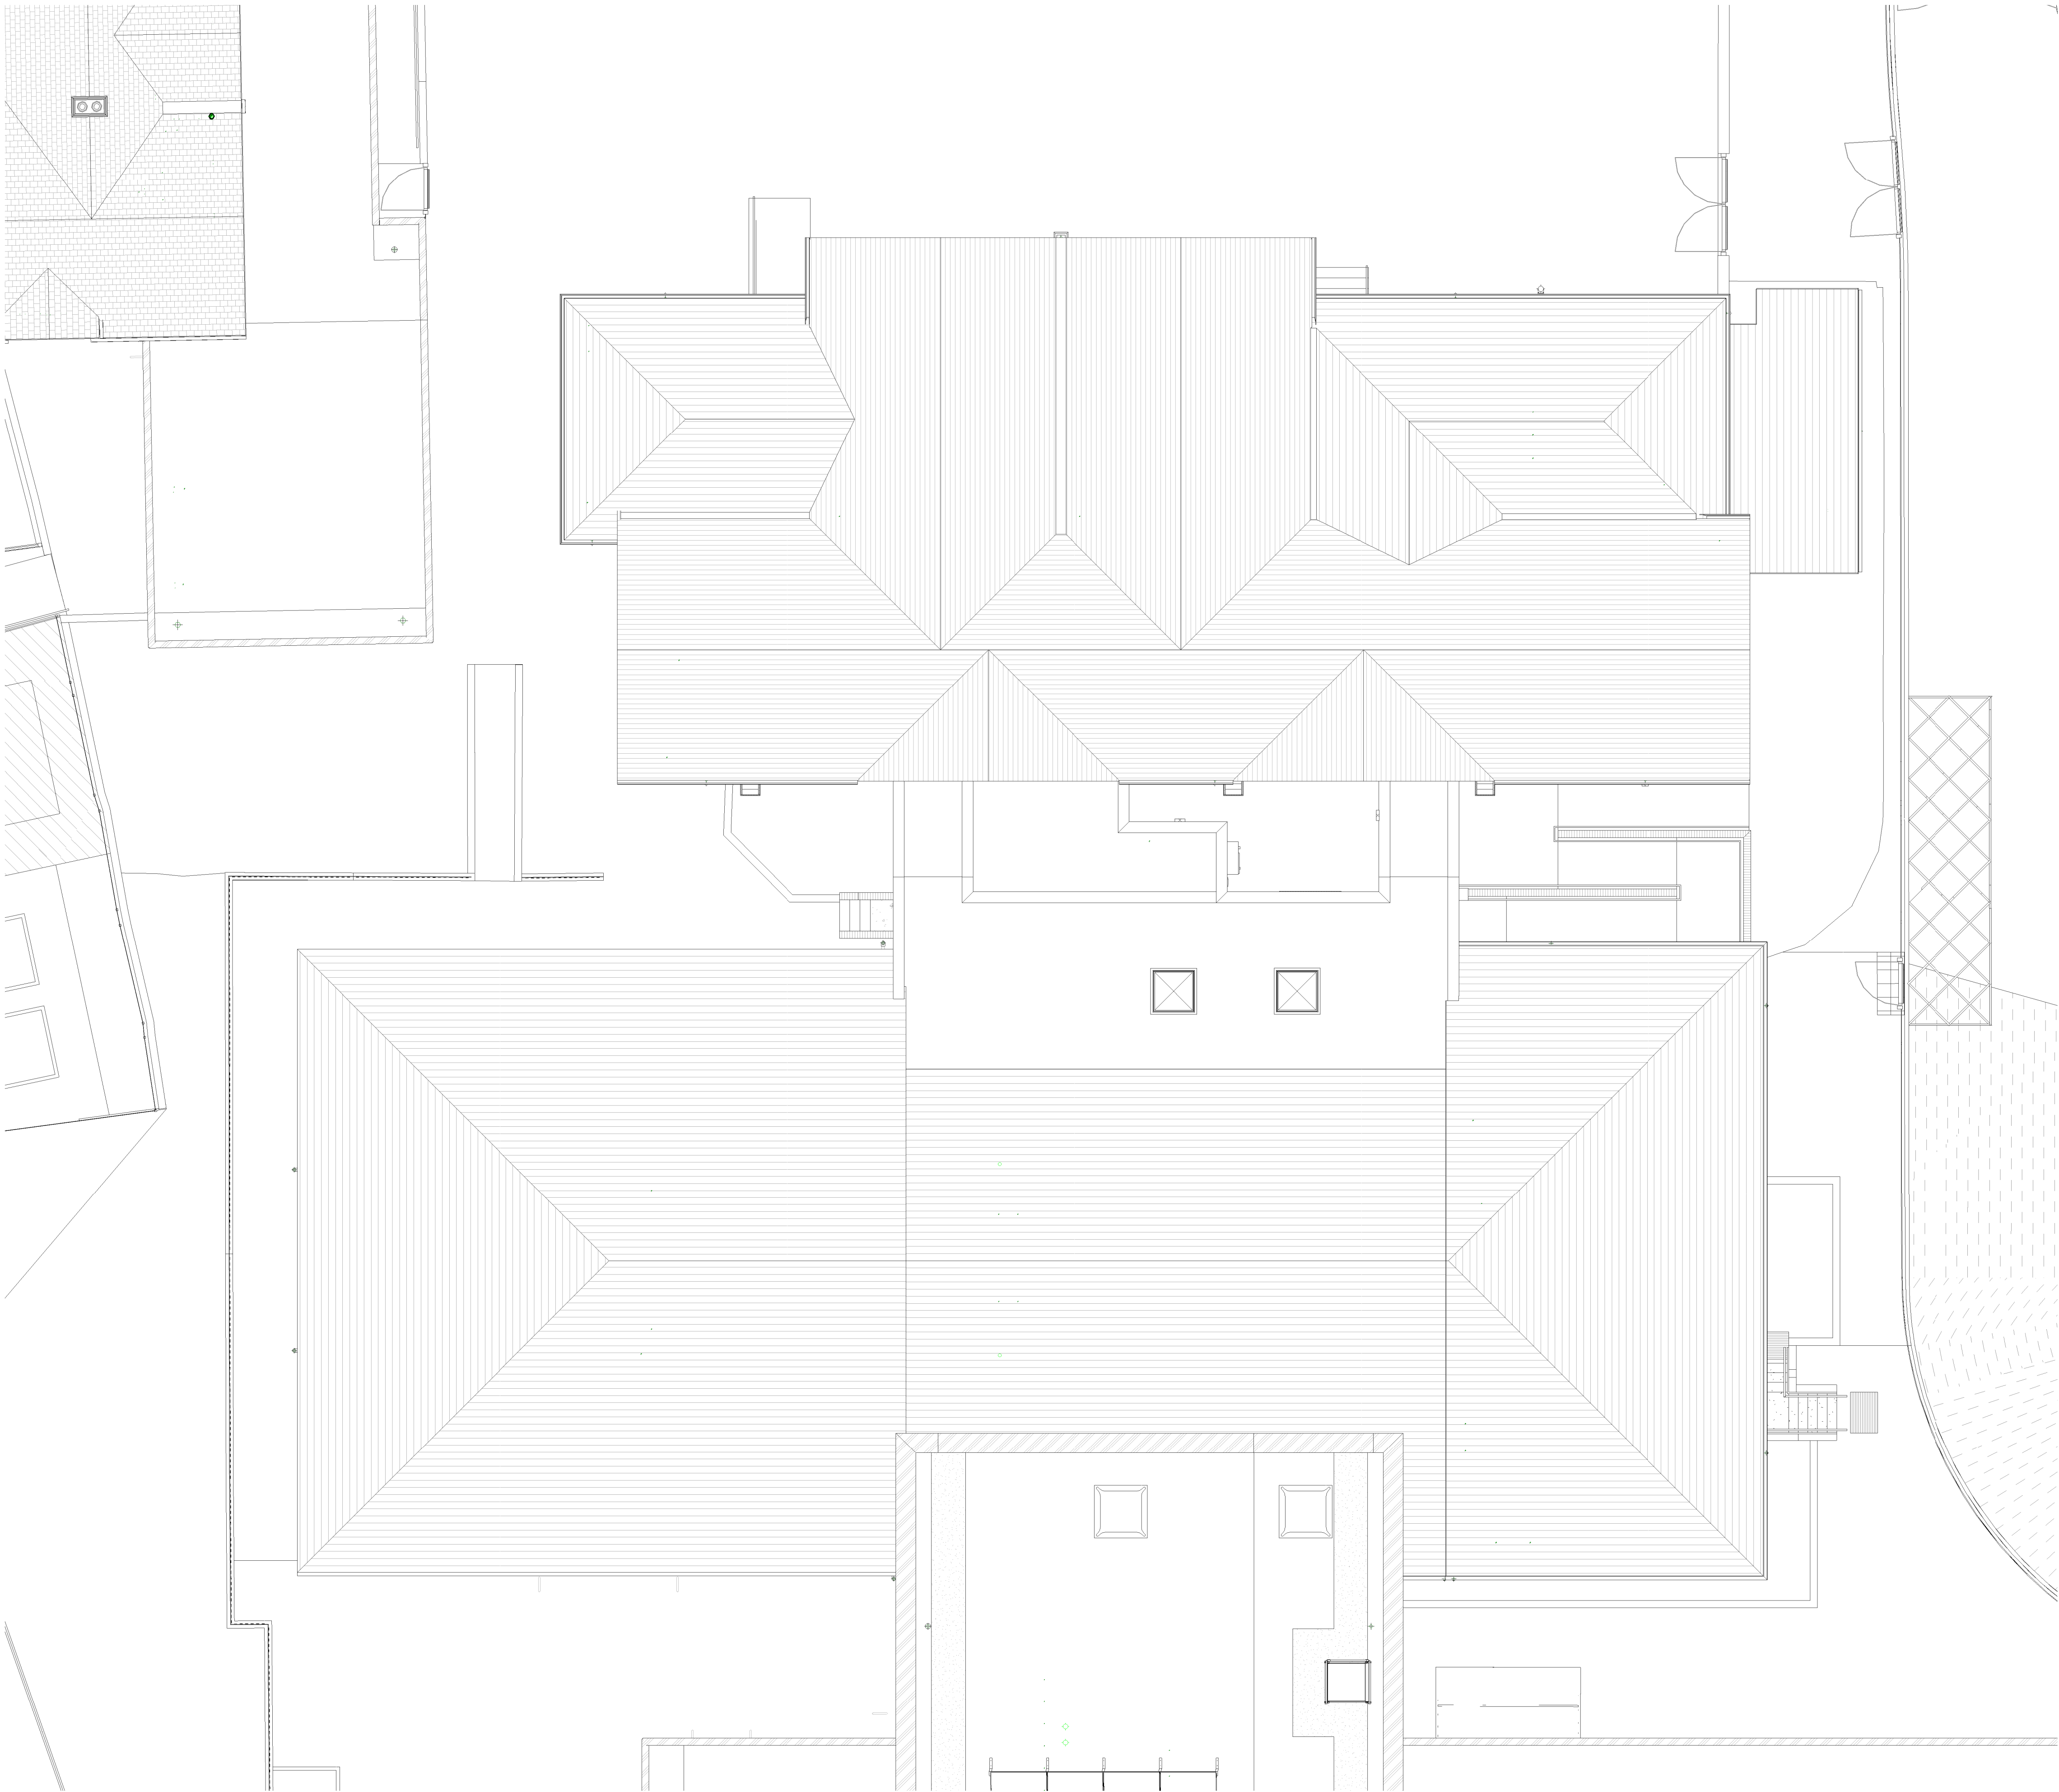


1 PlantDeck_GA_Plan_Existing_R1Roof
Scale: 1 : 100

0 1 2 3 4m
1:100 @ A1

- Notes:**
- Figured dimensions are to be used in all cases.
 - Dimensions should not be scaled from drawing unless for plotting purposes.
 - All existing dimensions should be checked on site before commencement of the works.
 - Level heights and existing boundaries are provided by [Not Just] architecture at reasonable endeavours.
 - [Not Just] architecture cannot be held responsible for costs. Discrepancies in plans supplied by others.
 - No alteration in dimensions should be undertaken without the Architect at the address below prior to commencement of the works.
 - No deviation from this drawing will be permitted without the prior written consent of the Architect.
 - This drawing is to be read in conjunction with all the relevant Mechanical and Electrical drawings.
 - This drawing is to be read in conjunction with the relevant Structural Engineer's drawings. Structural calculations and recommendations.
 - This drawing is to be read in conjunction with the relevant Fire Safety Strategy drawings.
 - Please note that the use of any quantification data is done on the basis of our best estimate.
 - This drawing is the copyright of [Not Just] architecture and is to be returned to the Architect on completion of the contract. This drawing should not be reproduced without the written permission of [Not Just] architecture.

Revision Notes:			
Rev	Date	Revision Description	Drawn / Checked
C1	22-12-21	First Issue of Drawing	PAF / NA

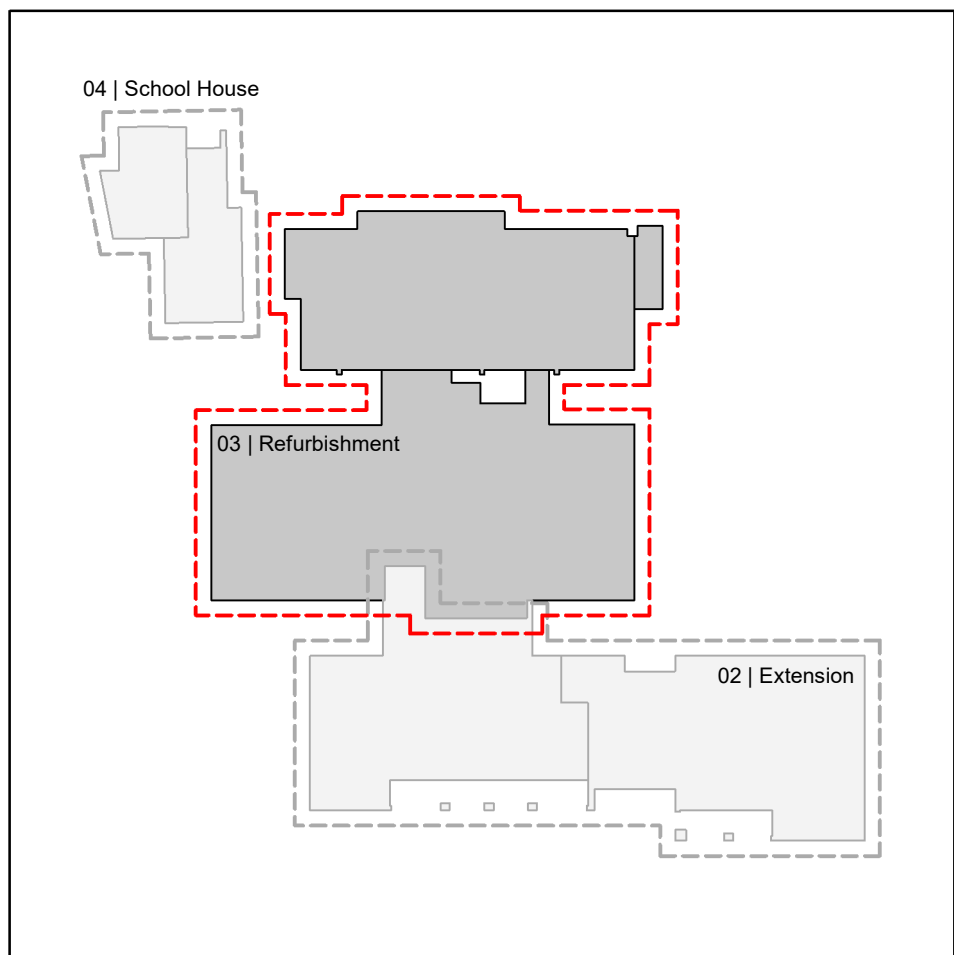

HAF-NJA-03-R1-DR-
A-2011
[Refurbishment]
PlantDeck_GA_Plan_R1Roof_Existing

Ysgol Yr Hafod
Johnstown, Ruabon Road

Status: A3 | Planning

Project Number: NJA0978

Drawn By: PAF

Authorised By: PAF

Date: 22-12-21

[NOT JUST]
architecture

10 Nicholas Street | CH1 2NX
CHESTER | 01244 478505
www.notjustarchitecture.com