


|                 |       |                 |
|-----------------|-------|-----------------|
| Shrewsbury      | Conwy | Chester         |
| T: 01743 236400 |       | T: 01244 569008 |

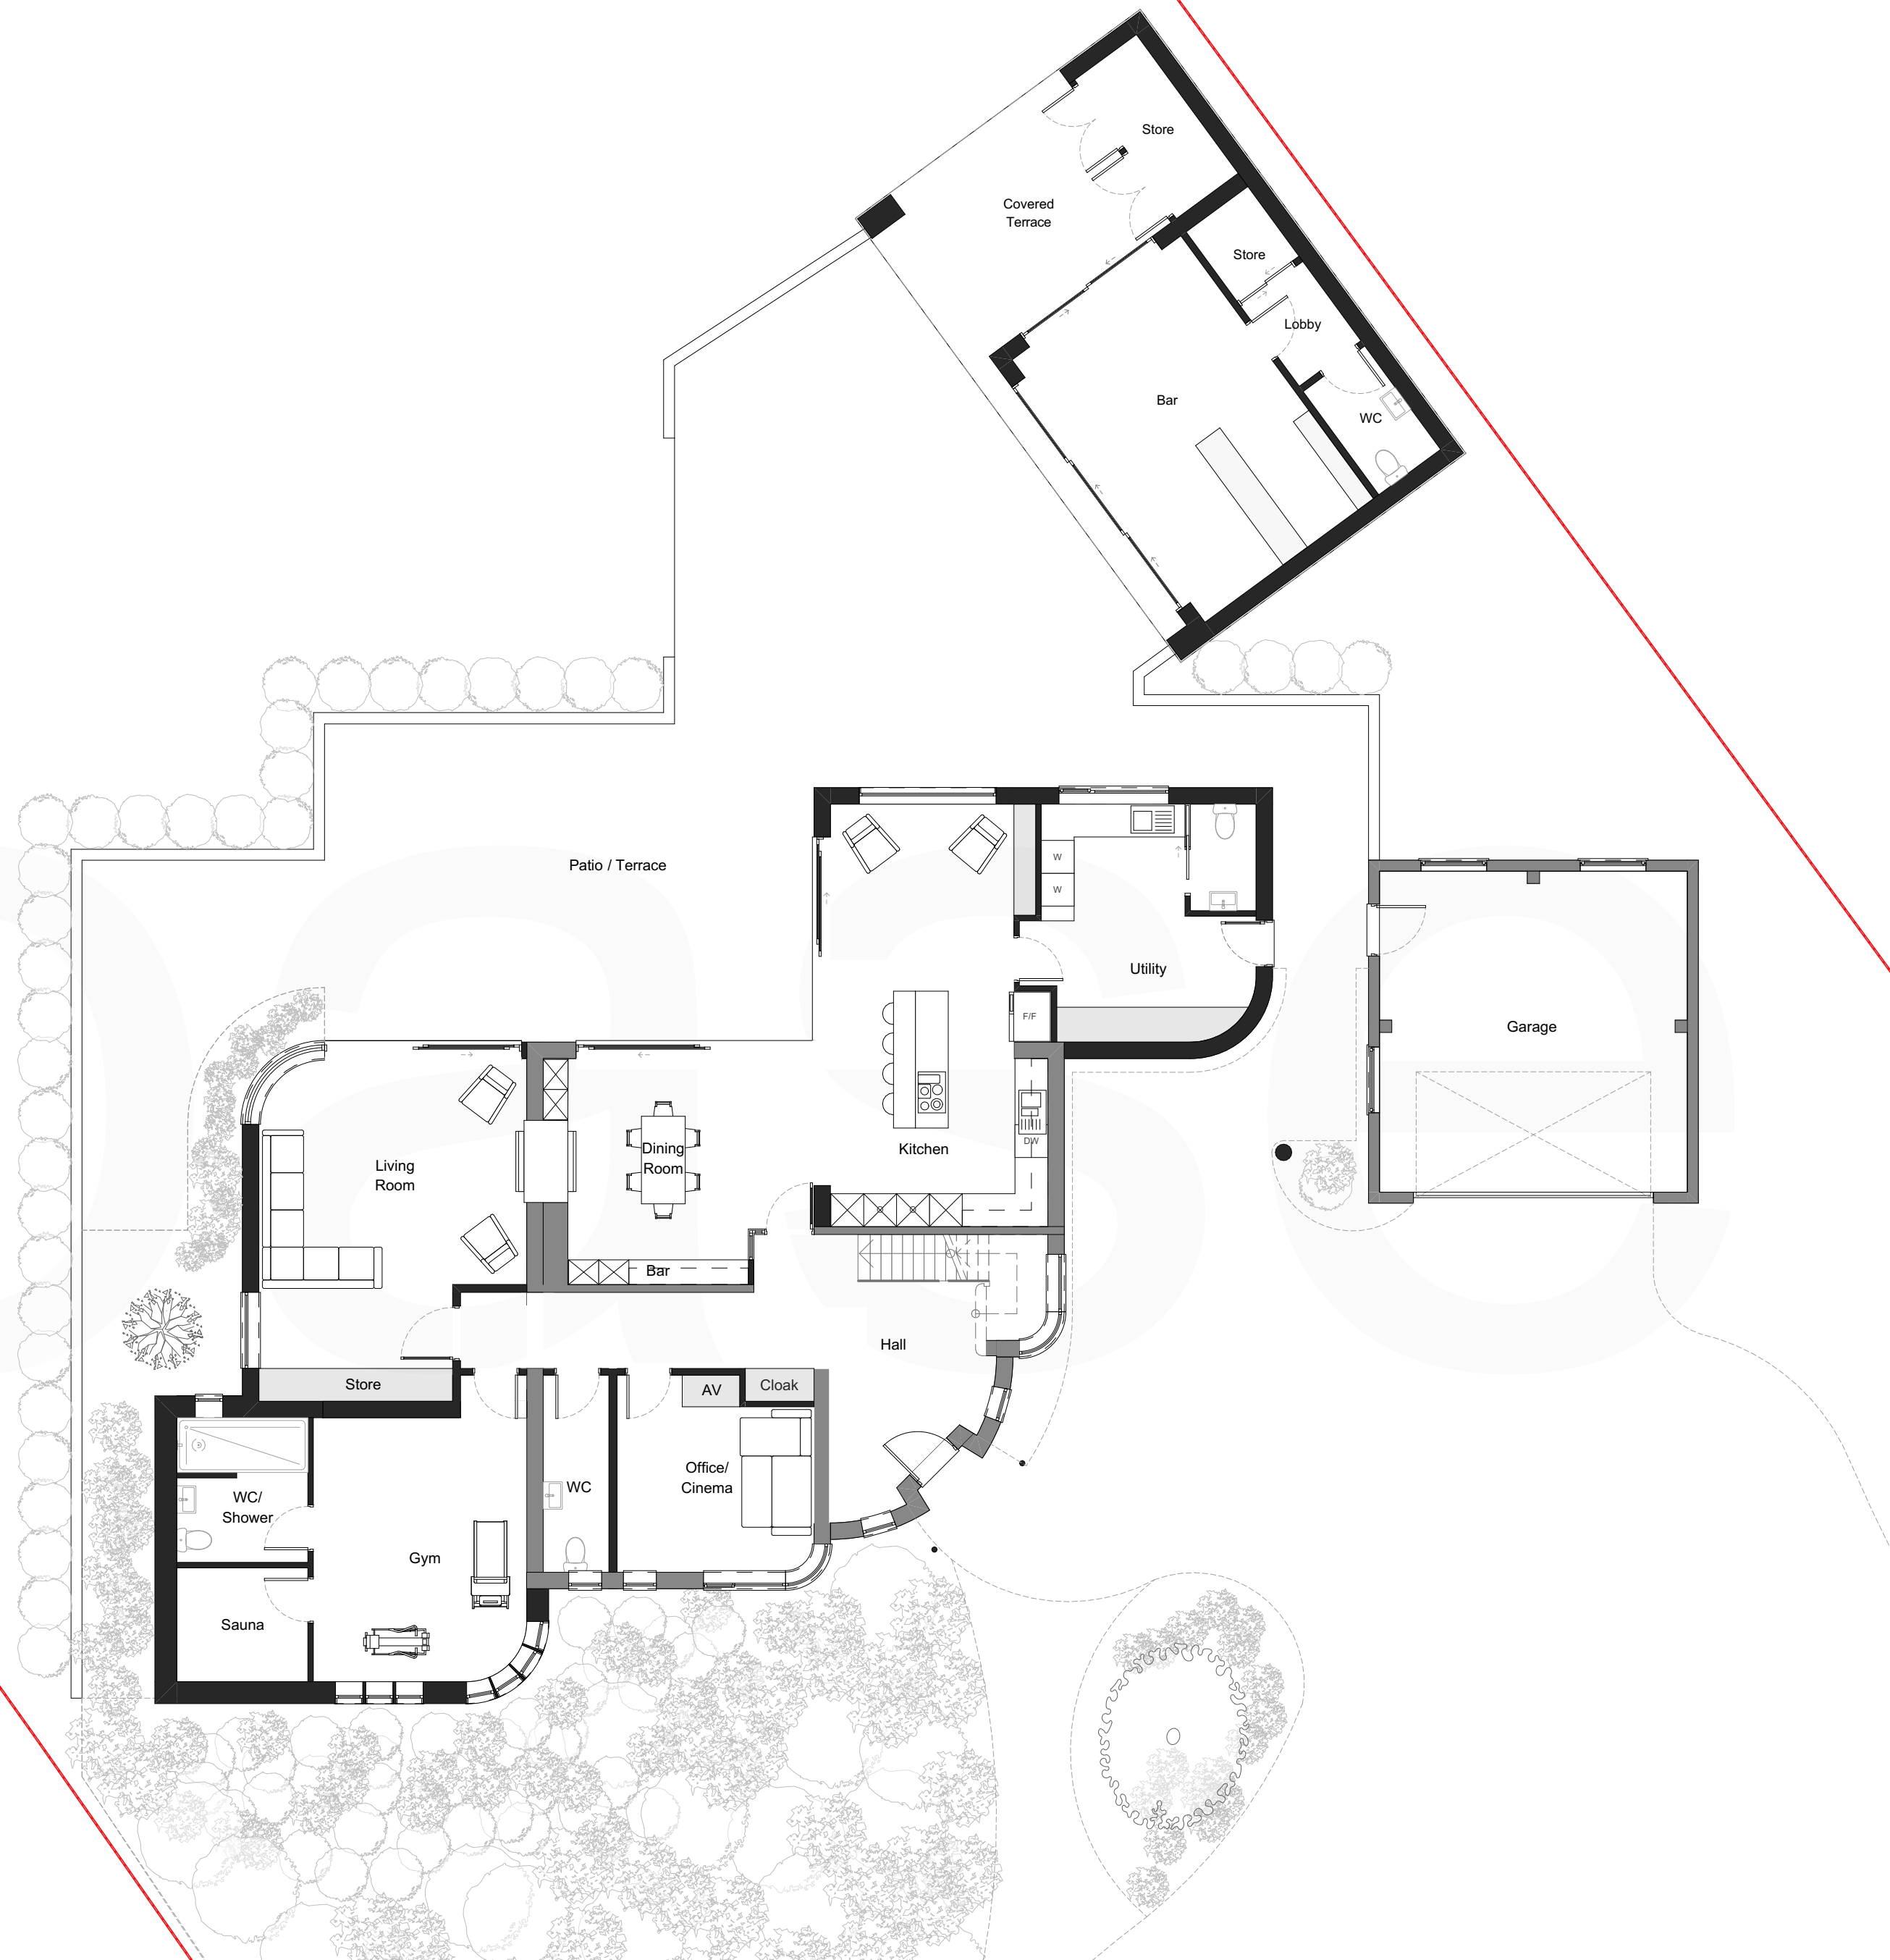

|                                                                     |                       |                 |
|---------------------------------------------------------------------|-----------------------|-----------------|
| Rev.                                                                | Revision Description. |                 |
| By.                                                                 |                       |                 |
| Chk.                                                                |                       |                 |
| Scale.<br>1:100 @ A2                                                |                       | Drawn by.<br>CB |
| Date.<br>10.03.2023                                                 |                       | Chk.<br>BGE     |
| <b>Project Title</b><br>White Lodge                                 |                       |                 |
| <b>Client</b><br>Mr Overall                                         |                       |                 |
| <b>Drawing Title</b><br>Proposed Ground Floor and Garden Room Plans |                       |                 |
| Project No.<br>BA3641                                               | Drawing No.<br>PL-002 | Rev.            |