

Demolitions

Notes: 31/05/2023 09:09:57

Drawings are based on survey data and may not accurately represent what is physically present.


Do not scale from this drawing. All dimensions are to be verified on site before proceeding with the work.

All dimensions are in millimeters unless noted otherwise.

Purcell shall be notified in writing of any discrepancies.

Key Plan

not to scale

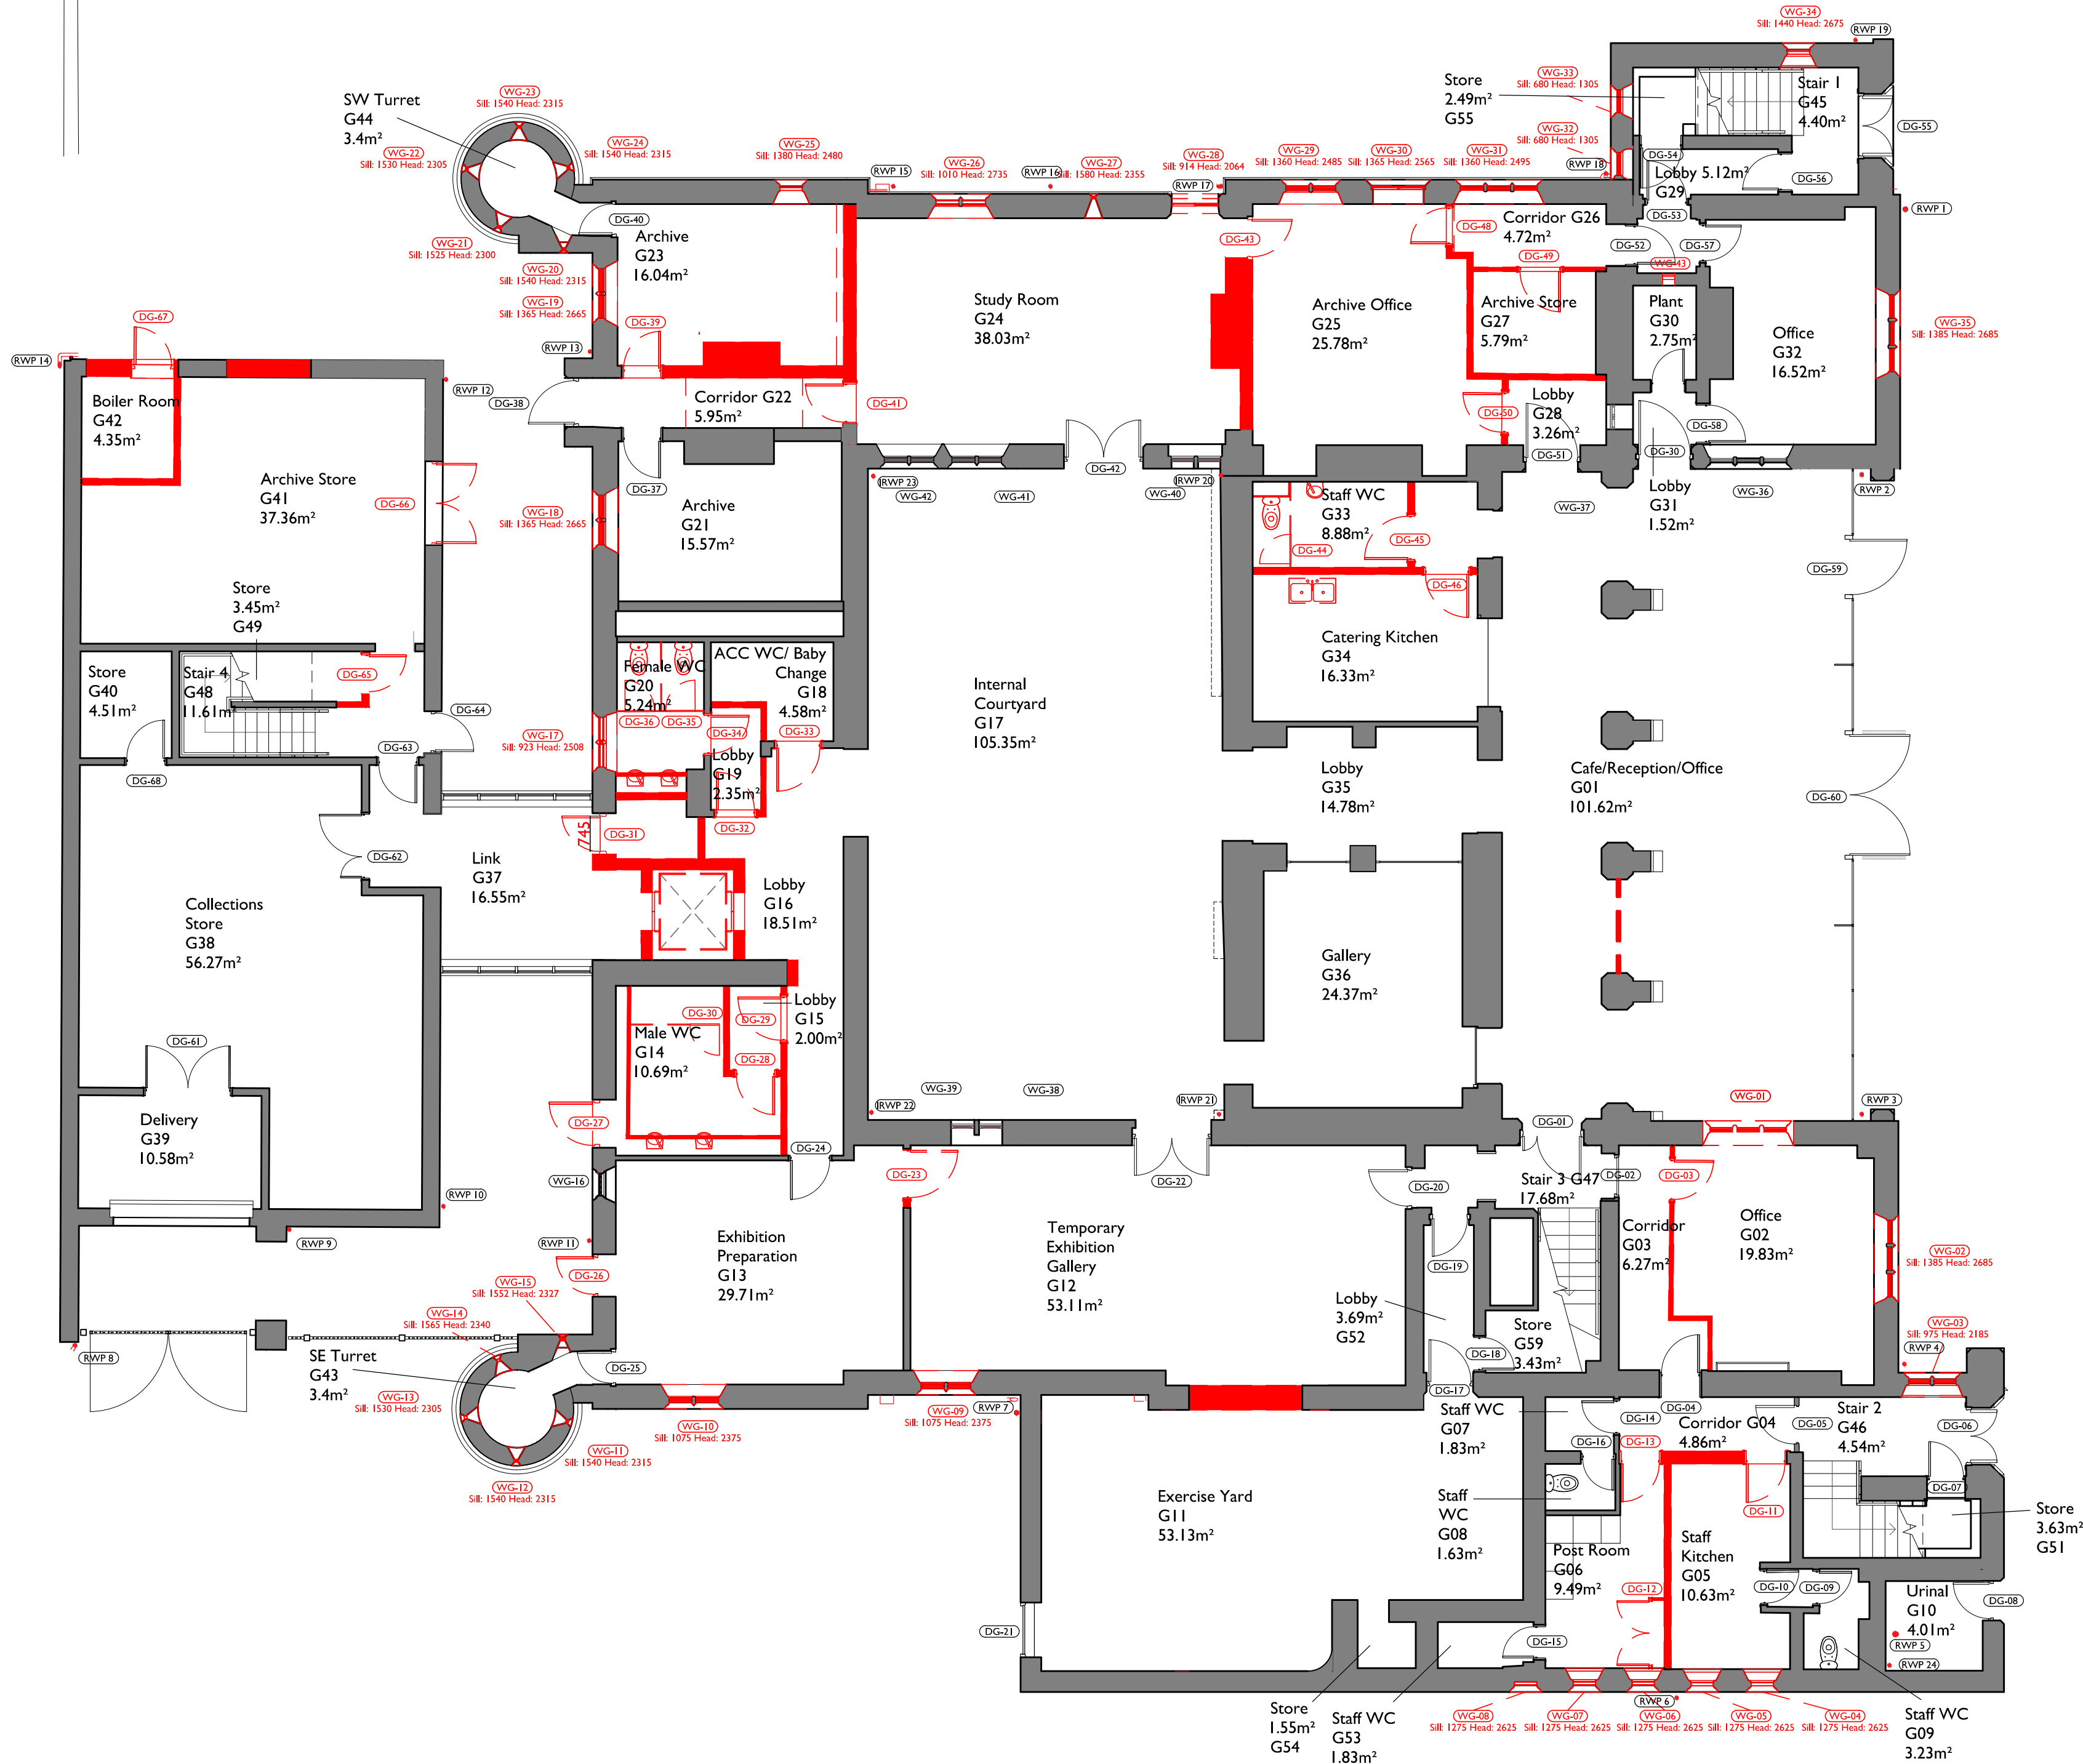

P01	31/10/2022	MP	JR	As Indicated
P02	25/11/2022	MP	PS	As Indicated
P03	22/12/2022	MP	PS	As Indicated
P04	30/05/2023	CH	JR	As Indicated
P05	31/05/2023	CH	JR	As Indicated
REV	DATE	BY	CHK	DESCRIPTION

CLIENT
Haley Sharpe Design Ltd

PROJECT
Wrexham Museum Redevelopment

JOB NUMBER
241084



TITLE
Wrexham Museum
Ground Floor Demolition Plan

SIZE	SCALE	LAST REVISED	DRAWN	CHECKED
AIL	1:100	31/05/2023	CH	JR

REV	SUITABILITY/REASON FOR ISSUE
P05	S4 - Planning

DRAWING NAME
241084-PUR-00-GF-DR-A-2900