



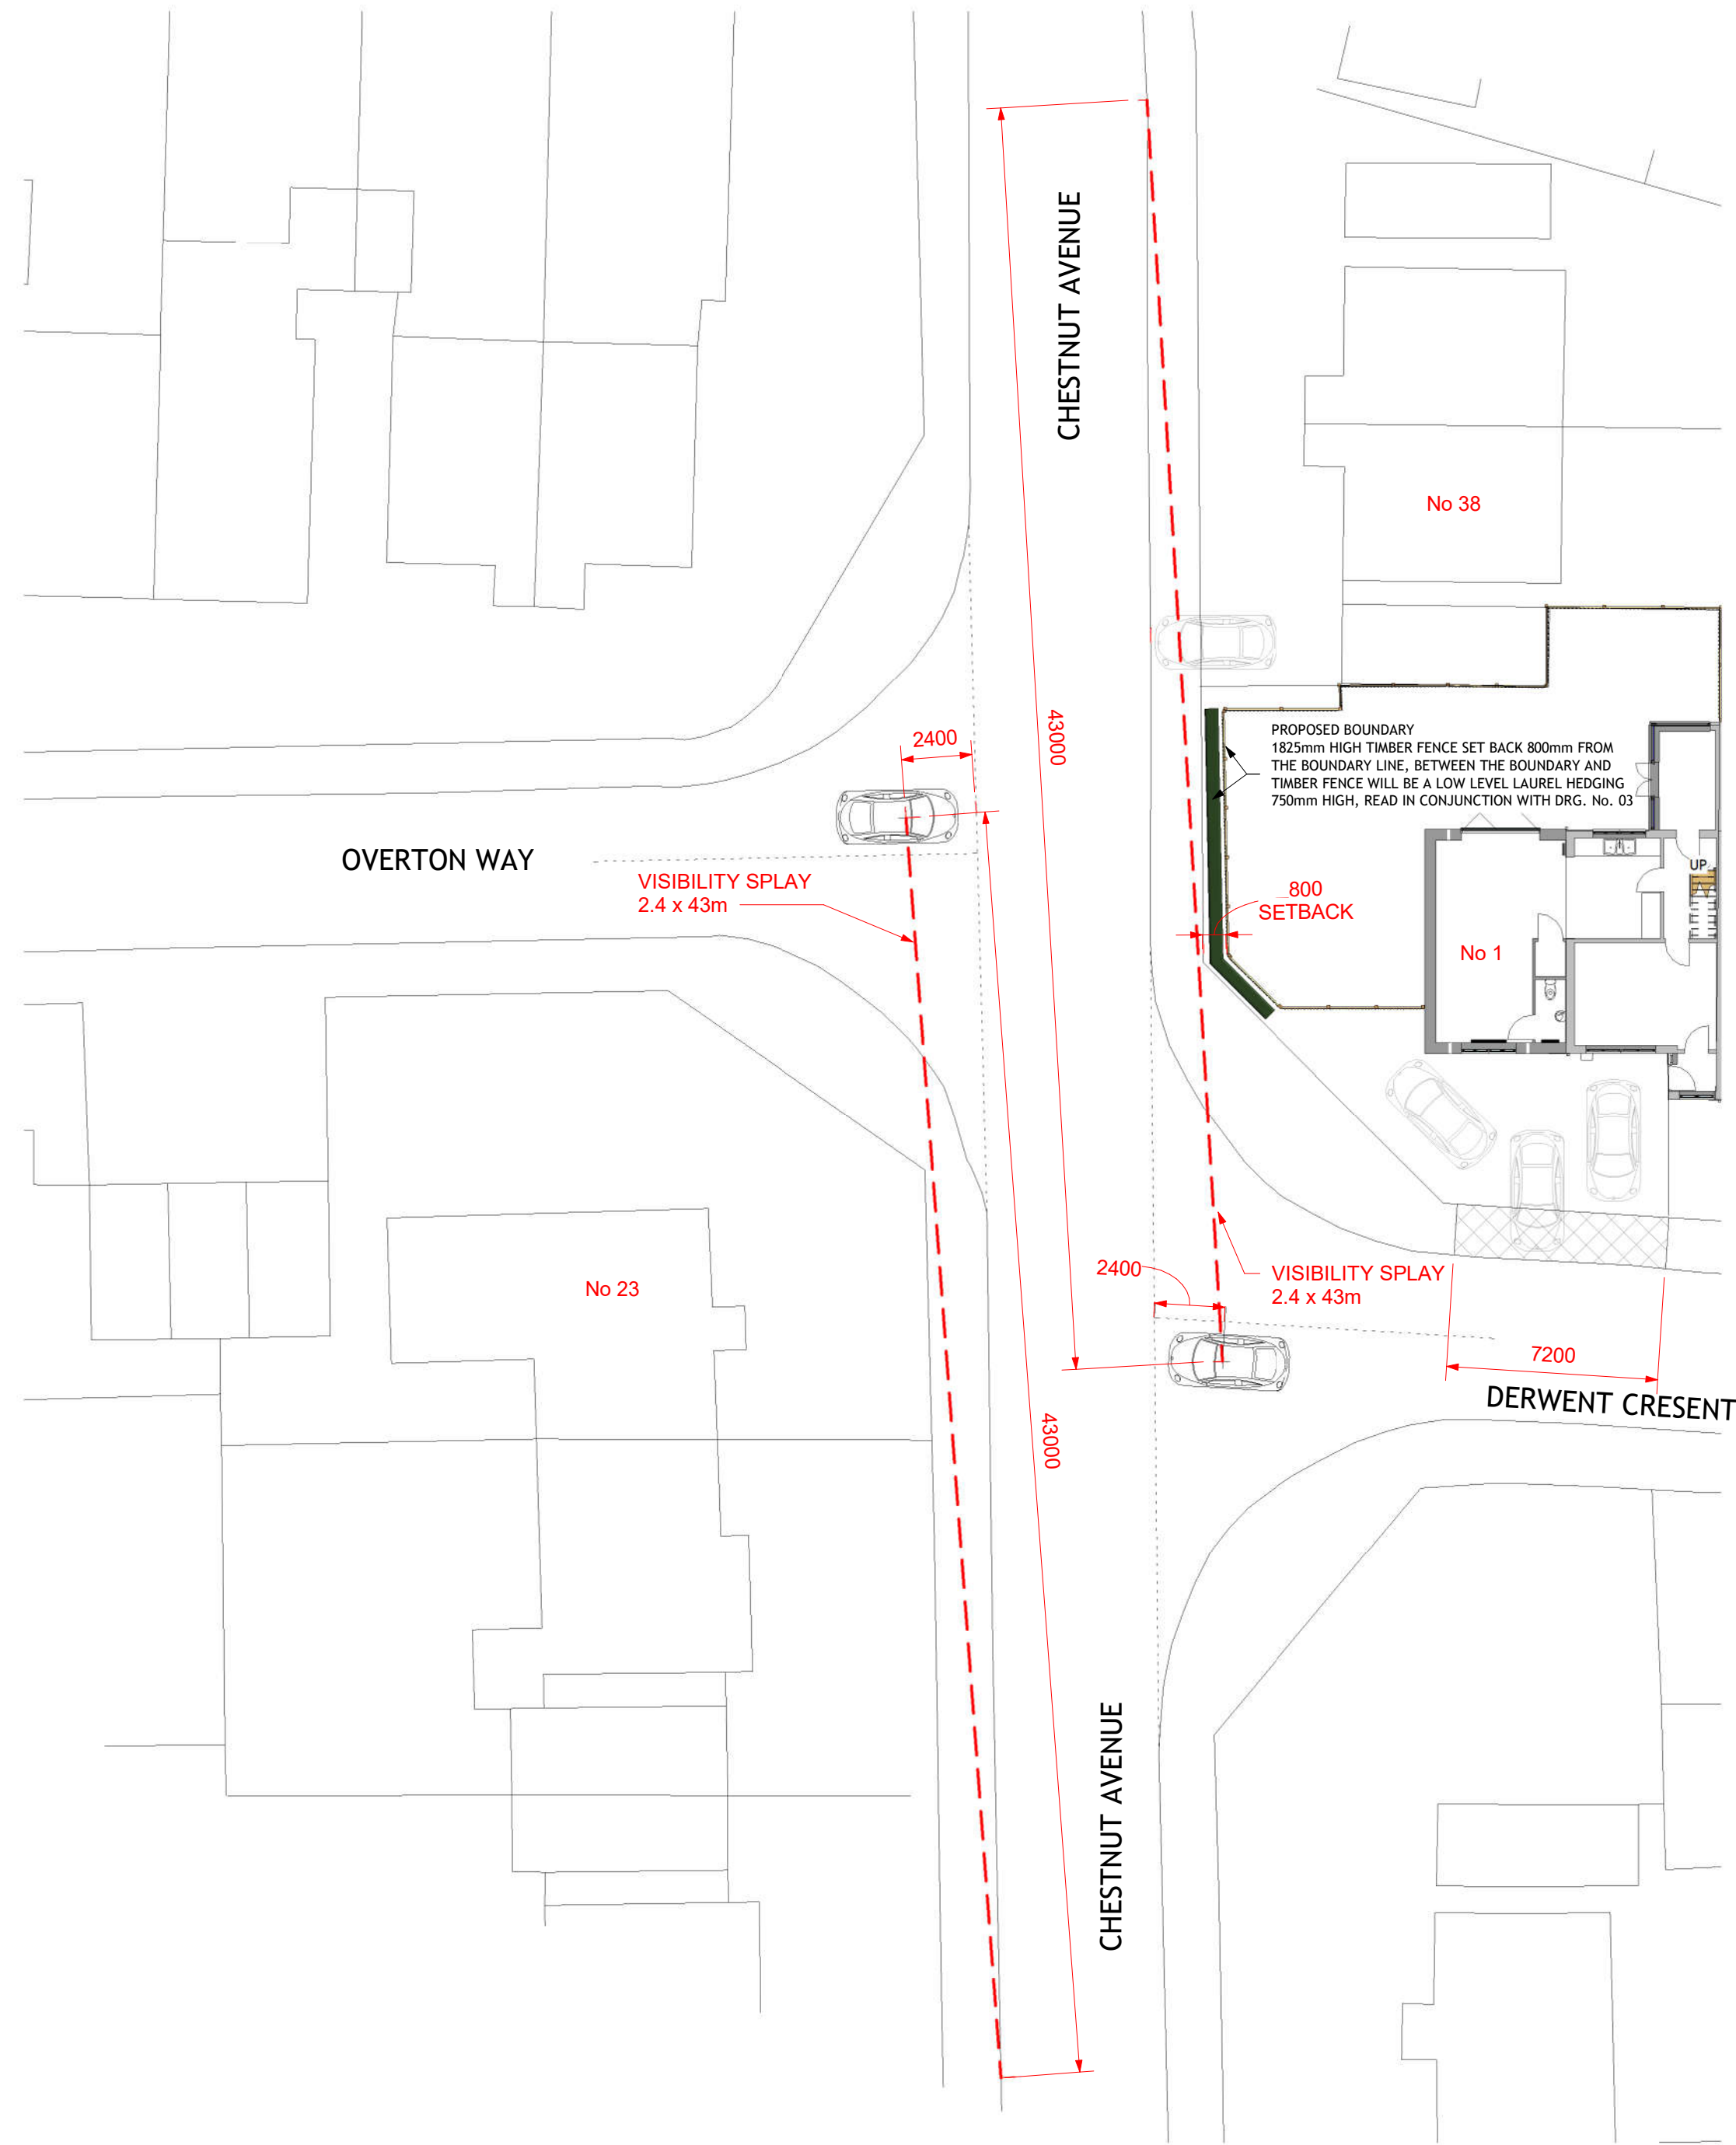

1 VISIBILITY SPLAYS - CHESTNUT AV. / DERWENT CRESENT & OVERTON WAY
1 : 200

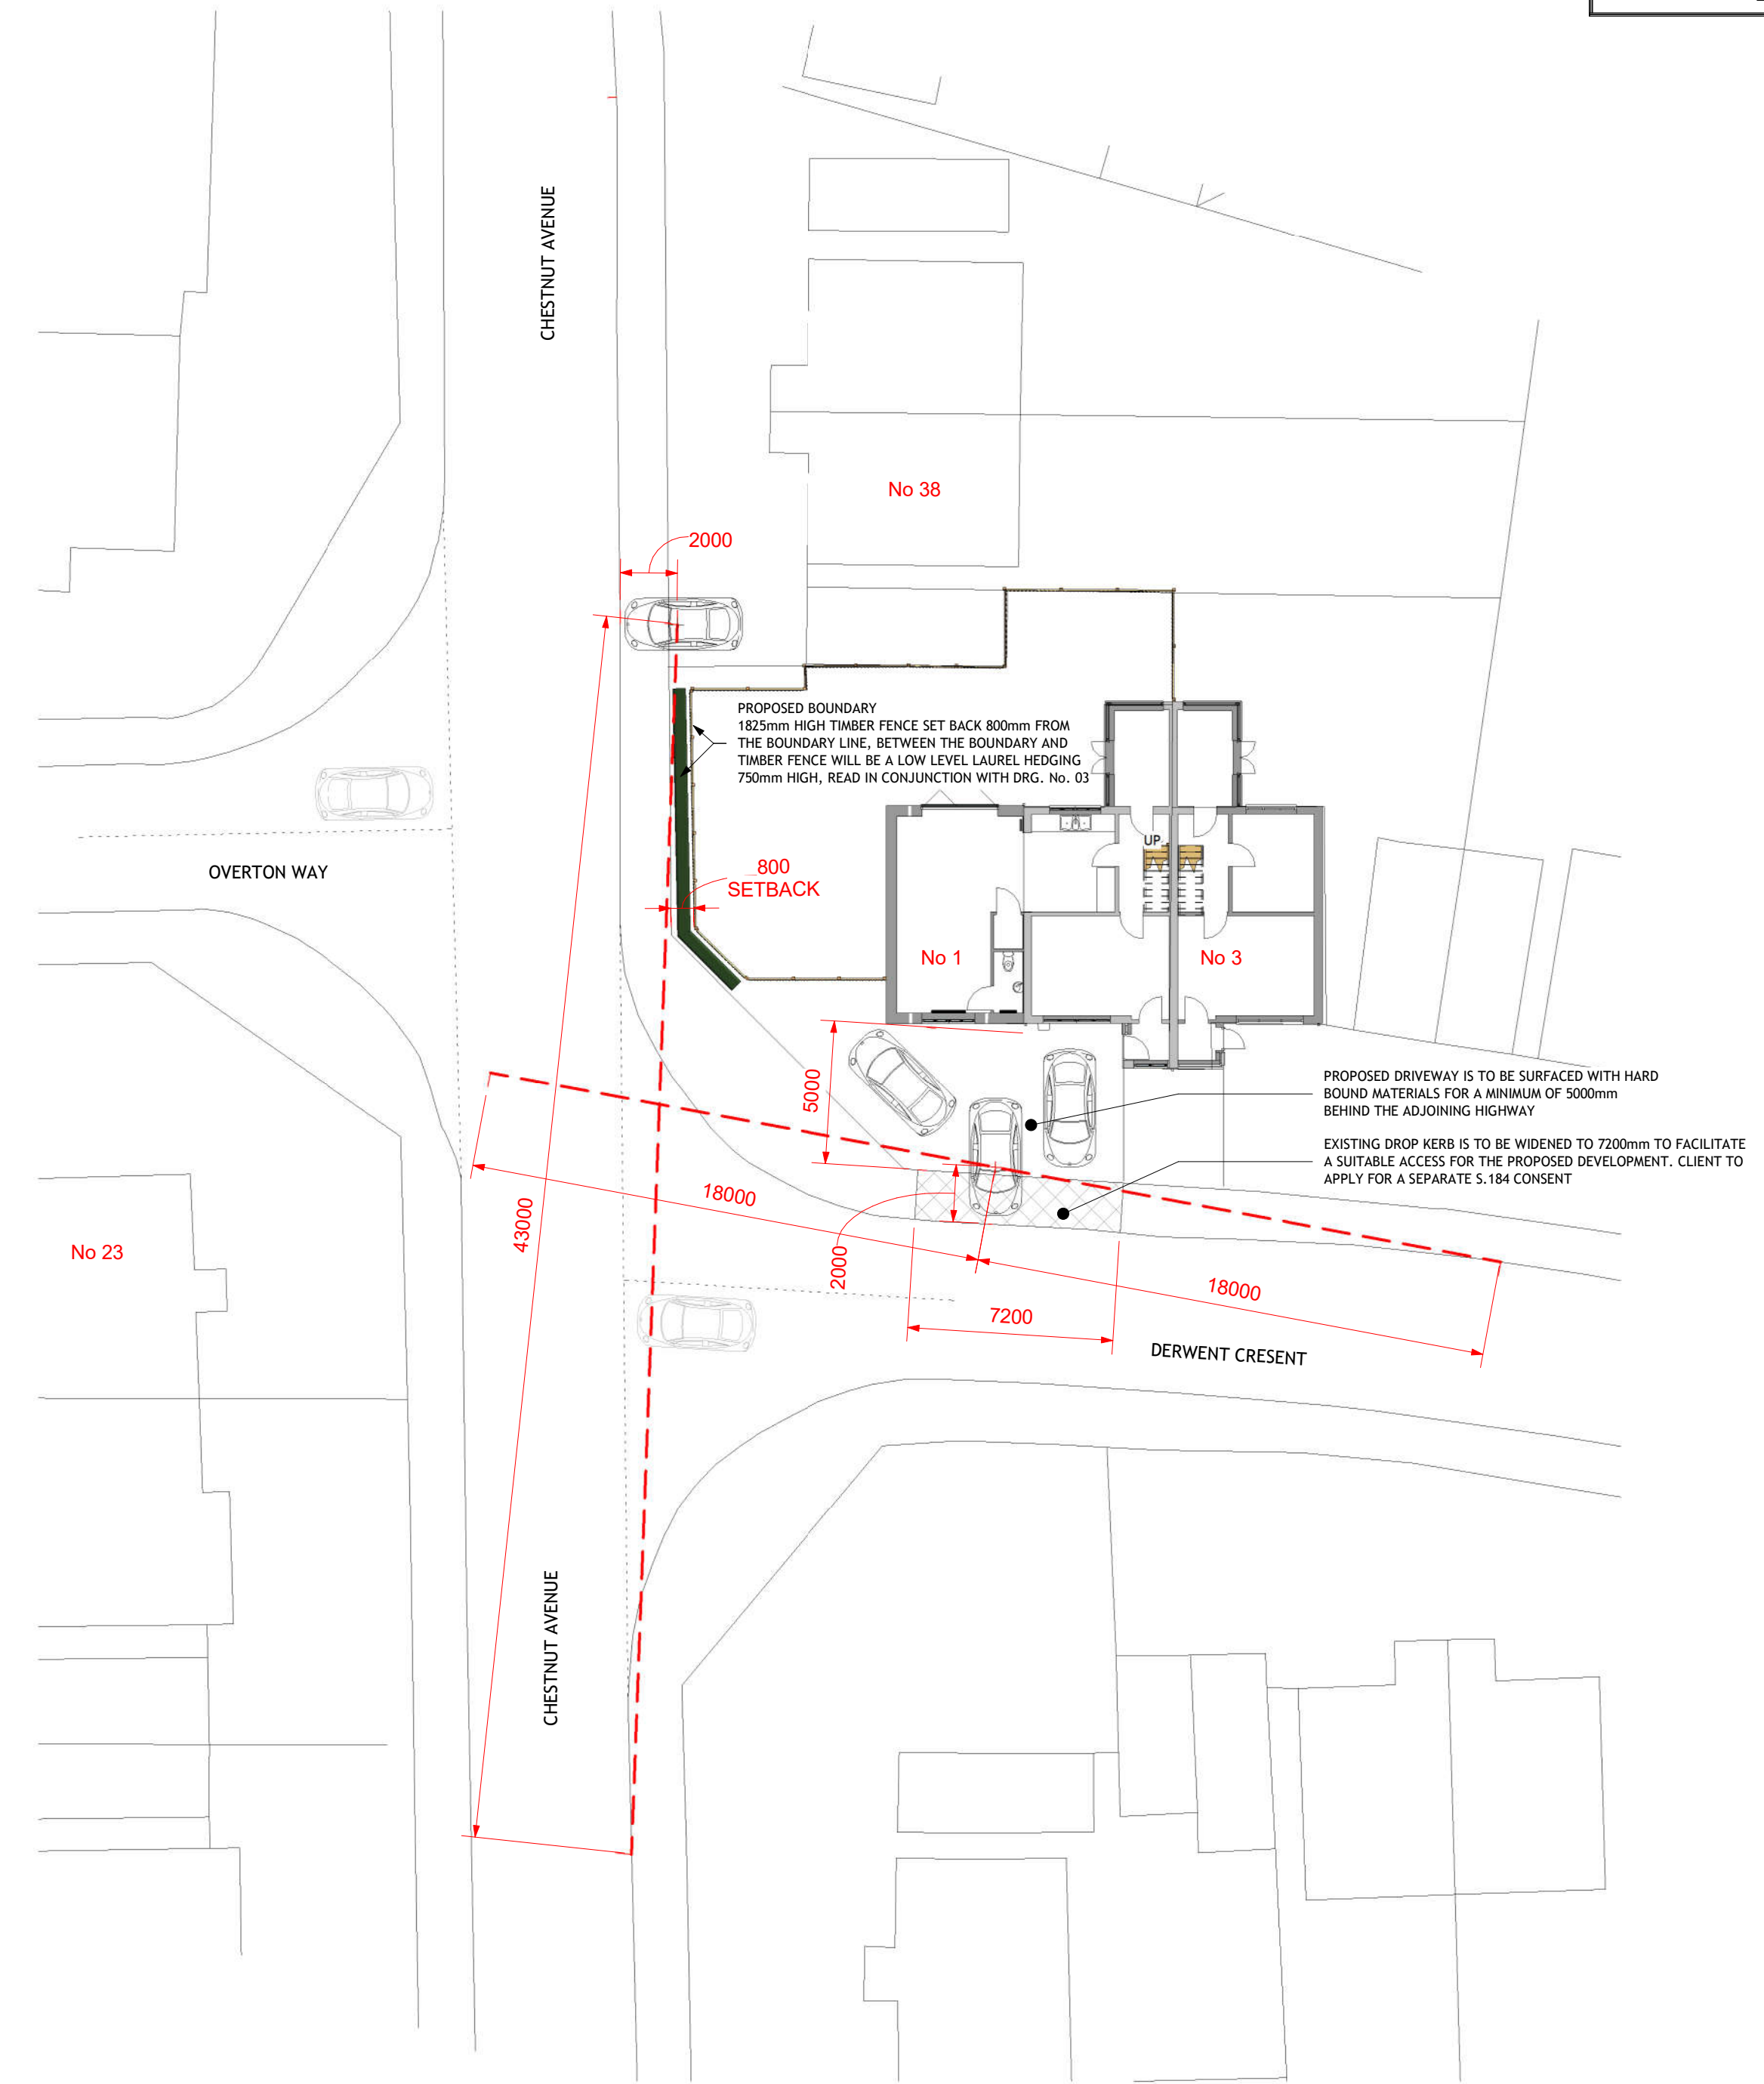

3 VISIBILITY SPLAYS - DRIVEWAYS No 1 & 38
1 : 200



VIEW FROM OVERTON WAY LOOKING NORTH UP CHESTNUT AV.



VIEW FROM DERWENT CRESENT LOOKING SOUTH DOWN CHESTNUT AV.



VIEW FROM DRIVEWAY OF No38 LOOKING NORTH UP CHESTNUT AV.

P1	ISSUED FOR PLANNING APPROVAL	21/10/22
DRAWING STATUS: PLANNING APPROVAL		
CLIENT: Mr & Mrs I. ROGERS		
PROJECT: SIDE EXTENSION / BOUNDARY FENCING - 1 DERWENT CRESENT, ACTON, WREXHAM. LL12 7YN		
TITLE: VISIBILITY SPLAYS		
	DRAWN BY: CAD	DATE: AUG. '22
SCALE: As indicated@ A1	DRAWING No: 05	REV: P1