


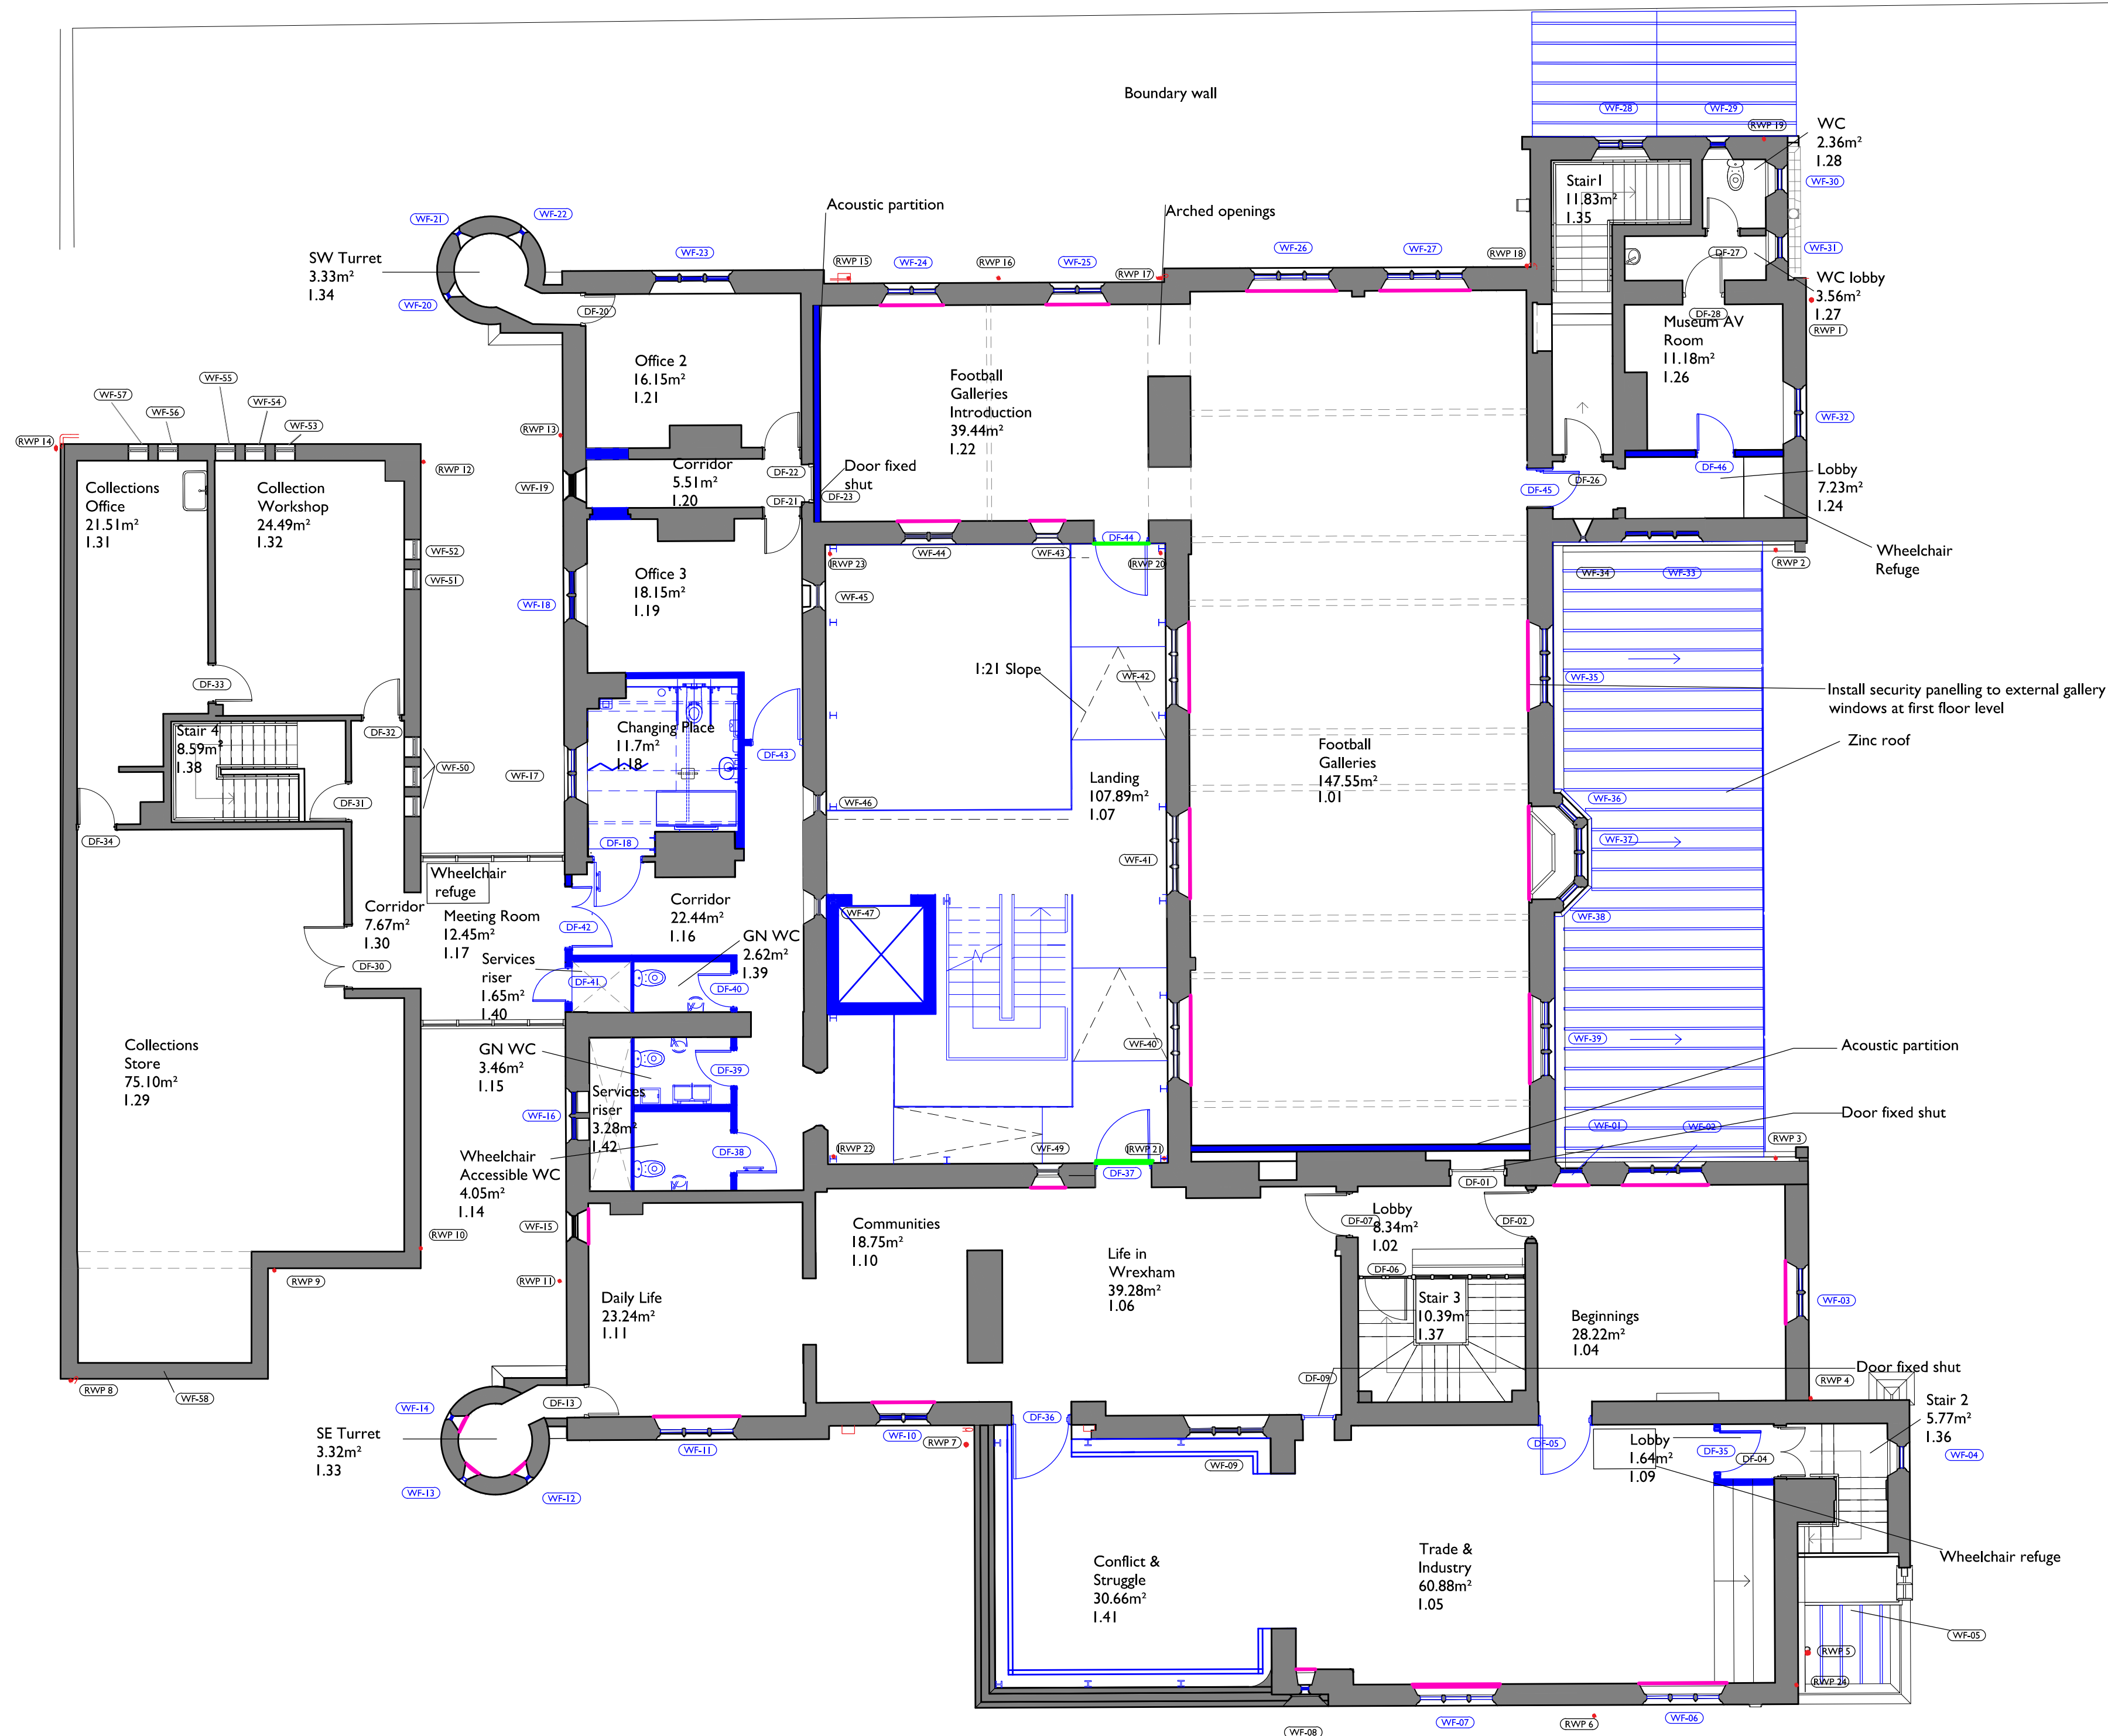

Drawings are based on survey data and may not accurately represent what is physically present.

Do not scale from this drawing. All dimensions are to be verified on site before proceeding with the work.

All dimensions are in millimeters unless noted otherwise.

Purcell shall be notified in writing of any discrepancies.


Key Plan
not to scale

Key
Security shutter
Security panel to window



P02	25/11/2022	CH	PS	First Issue
P03	22/12/2022	MP	PS	First Issue
P03	22/12/2022	MP	PS	First Issue
P04	11/01/2023	MP	JR	First Issue
P05	30/05/2023	CH	JR	First Issue
REV	DATE	BY	CHK	DESCRIPTION

CLIENT
Haley Sharpe Design Ltd
PROJECT
Wrexham Museum Redevelopment
JOB NUMBER
241084

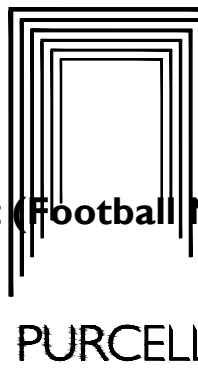

TITLE
Proposed First Floor Wrexham Museum
Excluding Learning Hub

SIZE	SCALE	LAST REVISED	DRAWN	CHECKED
AIL		30/05/2023	CH	JR

REV
P05
S4 - Listed Building Consent

DRAWING NAME
241084-PUR-00-01-DR-A-2501