



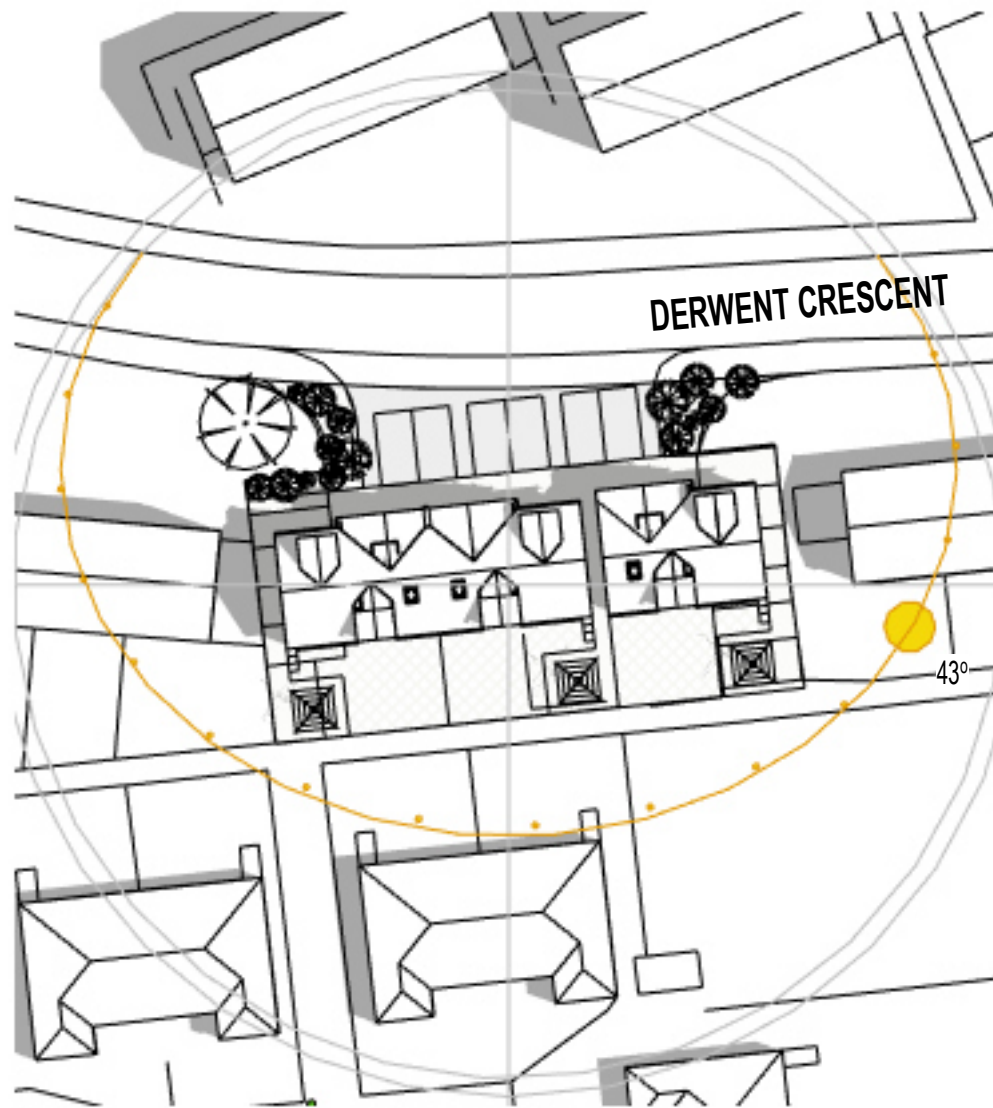


1 Jun 21 0900
1 : 500

Summer Solstice
sunrise: 04:43
sun set 21:22

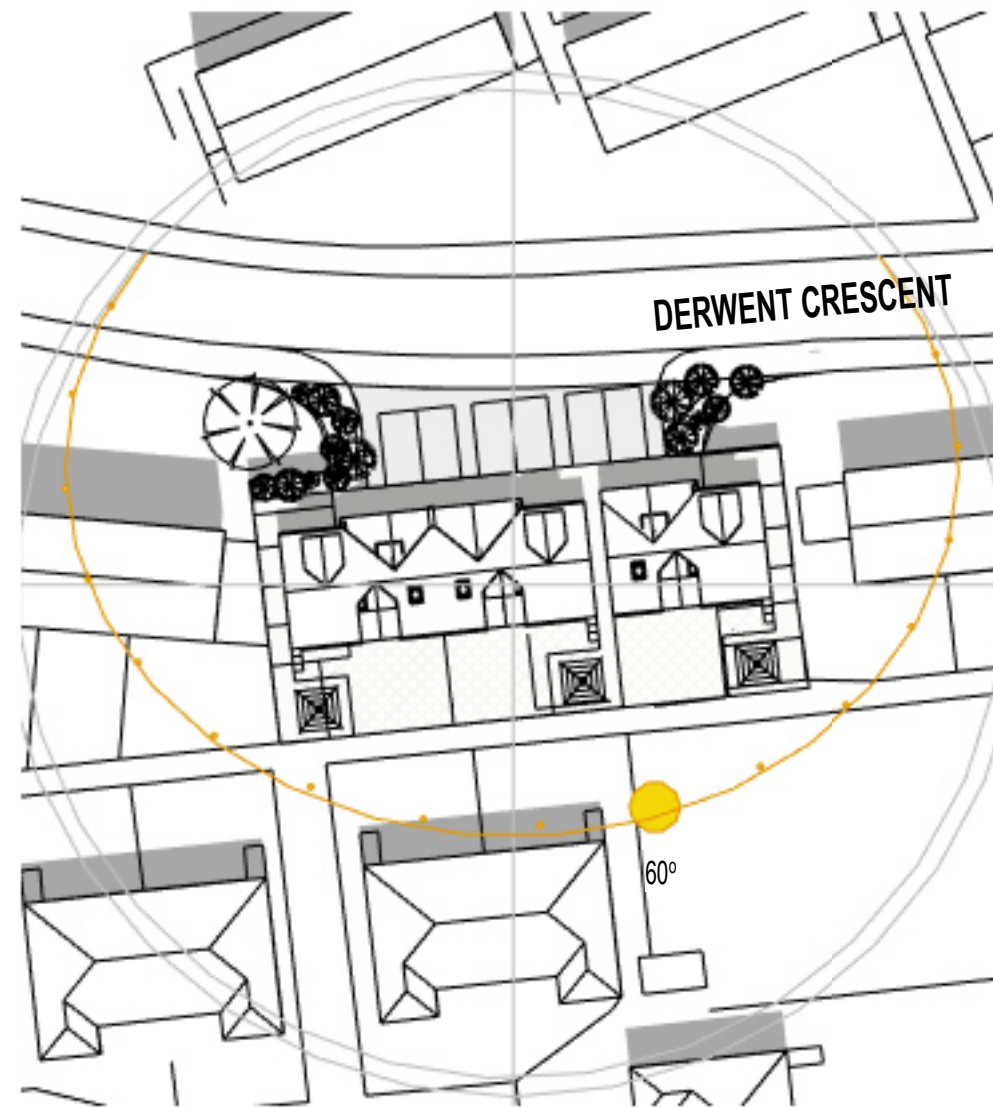


2 Jun 21 1200
1 : 500

Summer Solstice
sunrise: 04:43
sun set 21:22

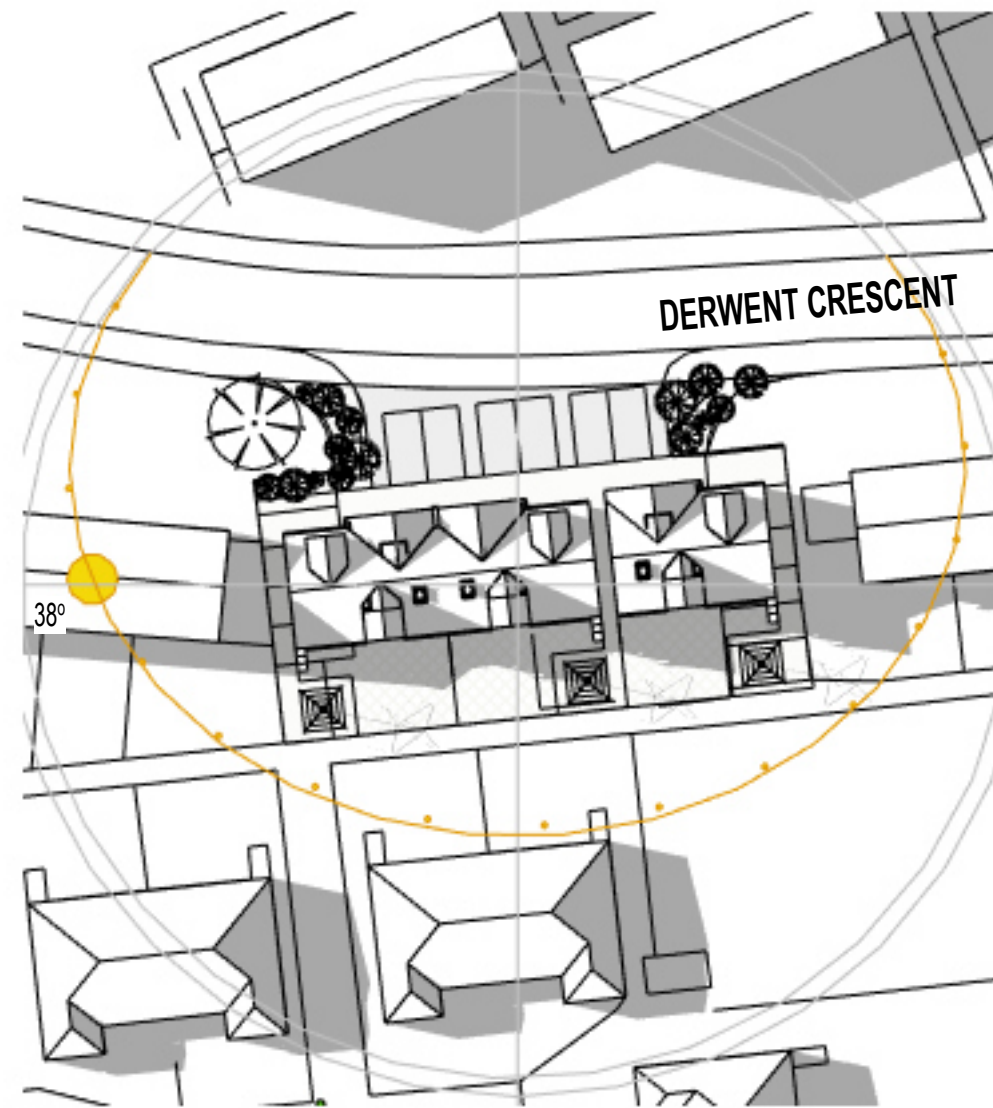


3 Jun 21 1800
1 : 500

Summer Solstice
sunrise: 04:43
sun set 21:22

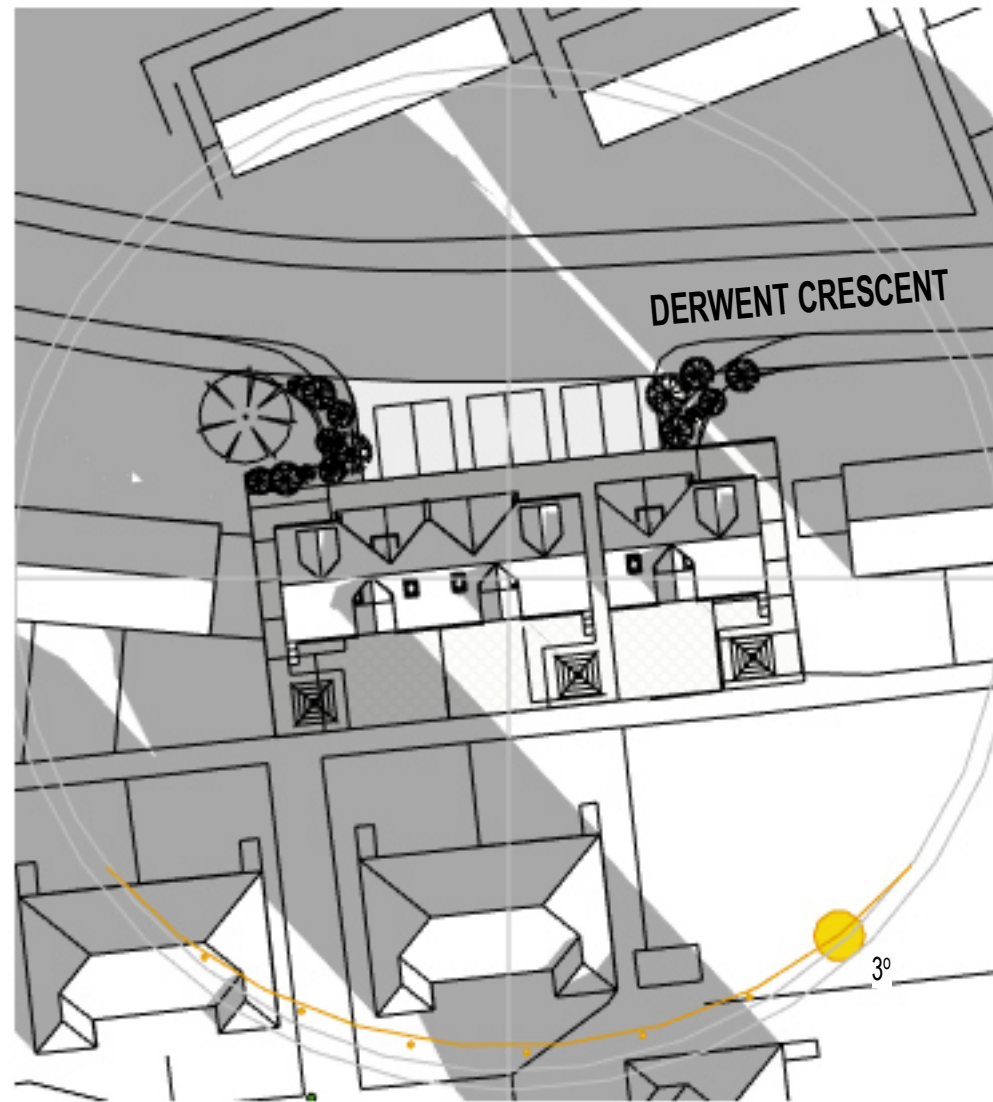


4 Dec 21 0900
1 : 500

Winter Solstice
sunrise 08:04
sunset 15:53

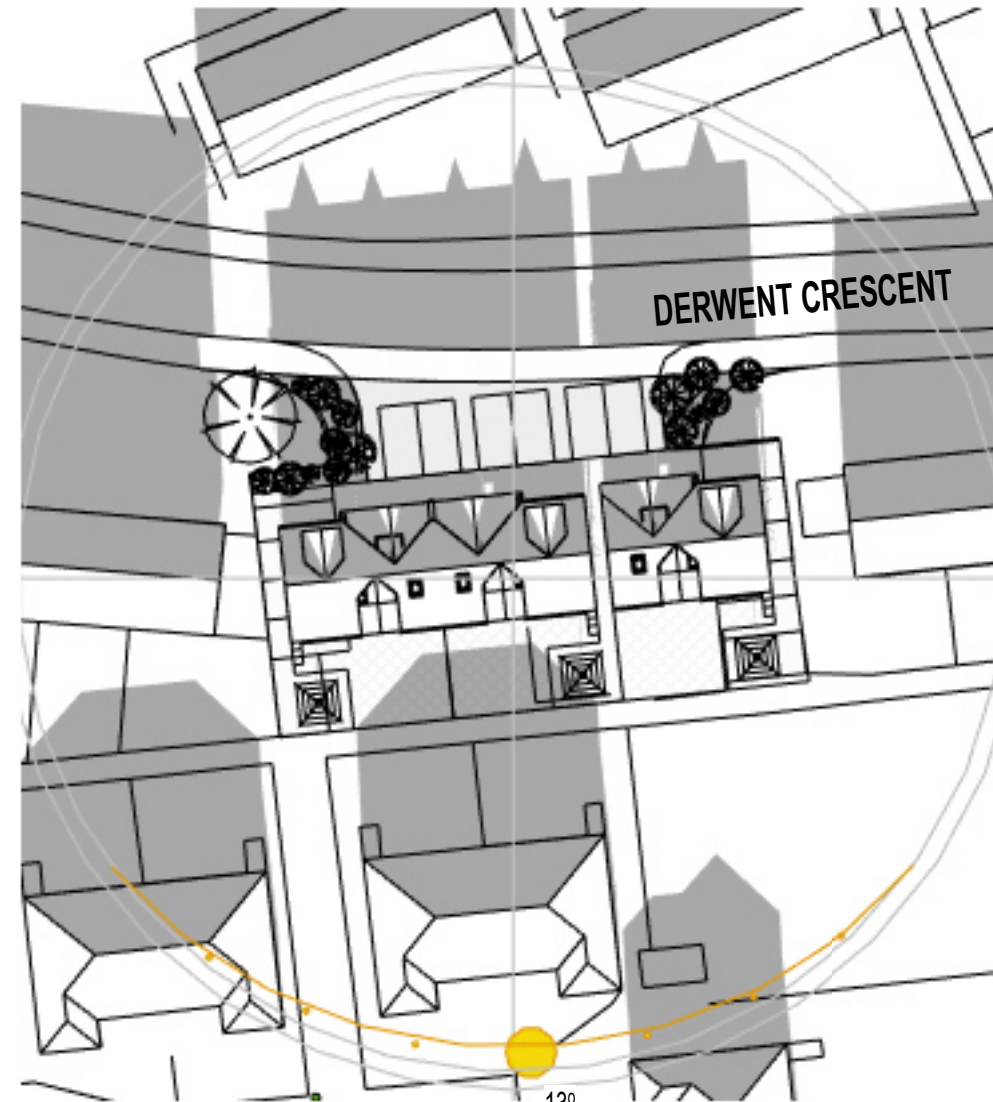


5 Dec 21 1200
1 : 500

Winter Solstice
sunrise 08:04
sunset 15:53


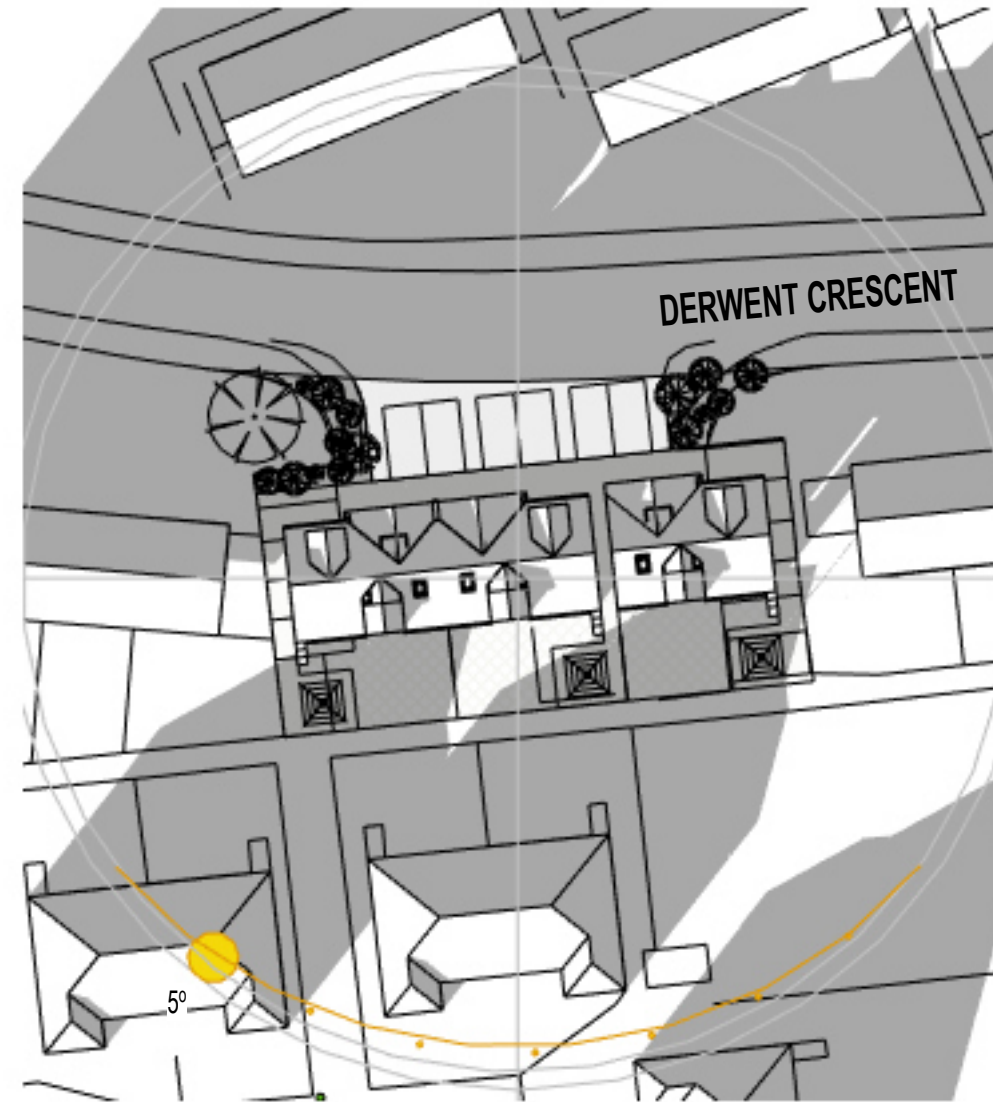


6 Dec 21 1500
1 : 500

Winter Solstice
sunrise 08:04
sunset 15:53

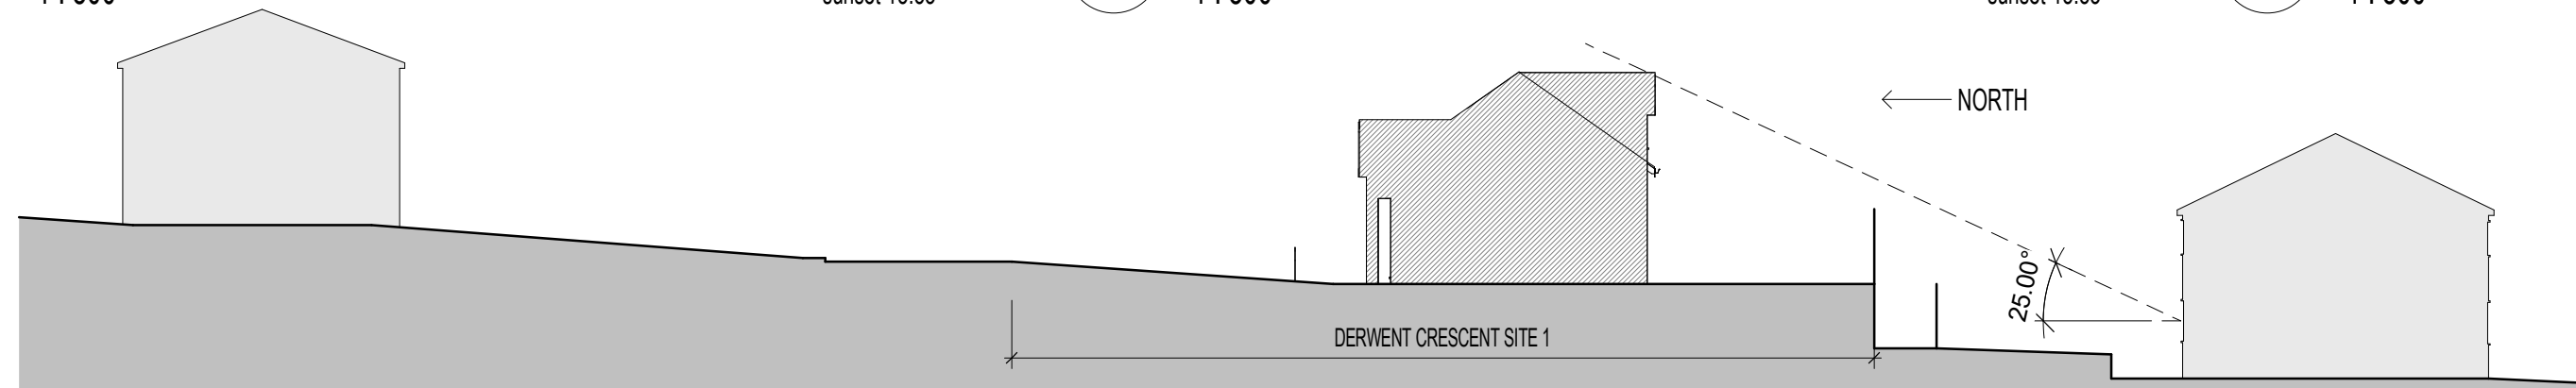


7 Daylight Assessment - 25 degree Test
1 : 200

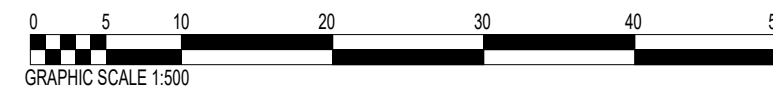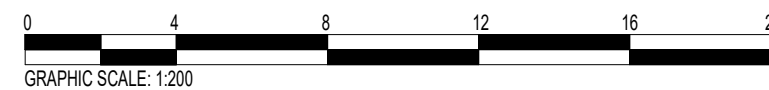

Construction (Design and Management) Regulations

Design risk assessments are carried out throughout the design stage of this project in accordance with company procedures and manuals. Where reasonably possible all areas of risk applicable to design and end use of the construction have been identified and then eliminated, mitigated or recorded as a residual risk. Note that general risks of which a competent designer or contractor should be aware are not included. This drawing is to be read in conjunction with the Pre-construction Information and all related documents prepared in accordance with the current Construction (Design and Management) Regulations 2015 and all applicable Health and Safety legislation as currently amended.

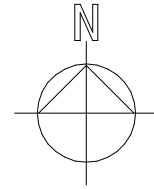

P01 Solar Study | J.W. | 10/02/2023

REV	DESCRIPTION	DRAWN BY	CHECKED BY	APPROVED BY	DATE
1	RIBA PLAN OF WORK 2013 WORKSTAGE				

LEVEL OF MODEL DEFINITION (LOD)

PURPOSE OF ISSUE - SUITABLE FOR ... BS1192 STATUS

lawray architects
penseiri

CARDIFF 029 2052 8140
LONDON 0207 138 3560
WREXHAM 01978 357 887
www.lawray.co.uk

CLIENT
WCBC

PROJECT TITLE
Acton Housing WCBC

DRAWING TITLE
Solar Study

PROJECT No 19545 SCALE @ A2 As indicated

DRAWING No	PROJECT - ORIGINATOR - VOLUME - LEVEL - TYPE - ROLE - NUMBER	REVISION
BS1192:2007 +A2(2016) & BS EN ISO19650	AHW-LAW-X-X-DR-	A-069012 P01

DO NOT SCALE Any discrepancy or query concerning this drawing should be referred to the Architect

Copyright © LAWRAY LIMITED

Registered Office: Greenmeadow Springs, 1 Cae Gwyrdd, Tongwynlais, CARDIFF CF15 7AB
Reg. Co. No. 2724178. VAT Reg. No. 134 2146 06