
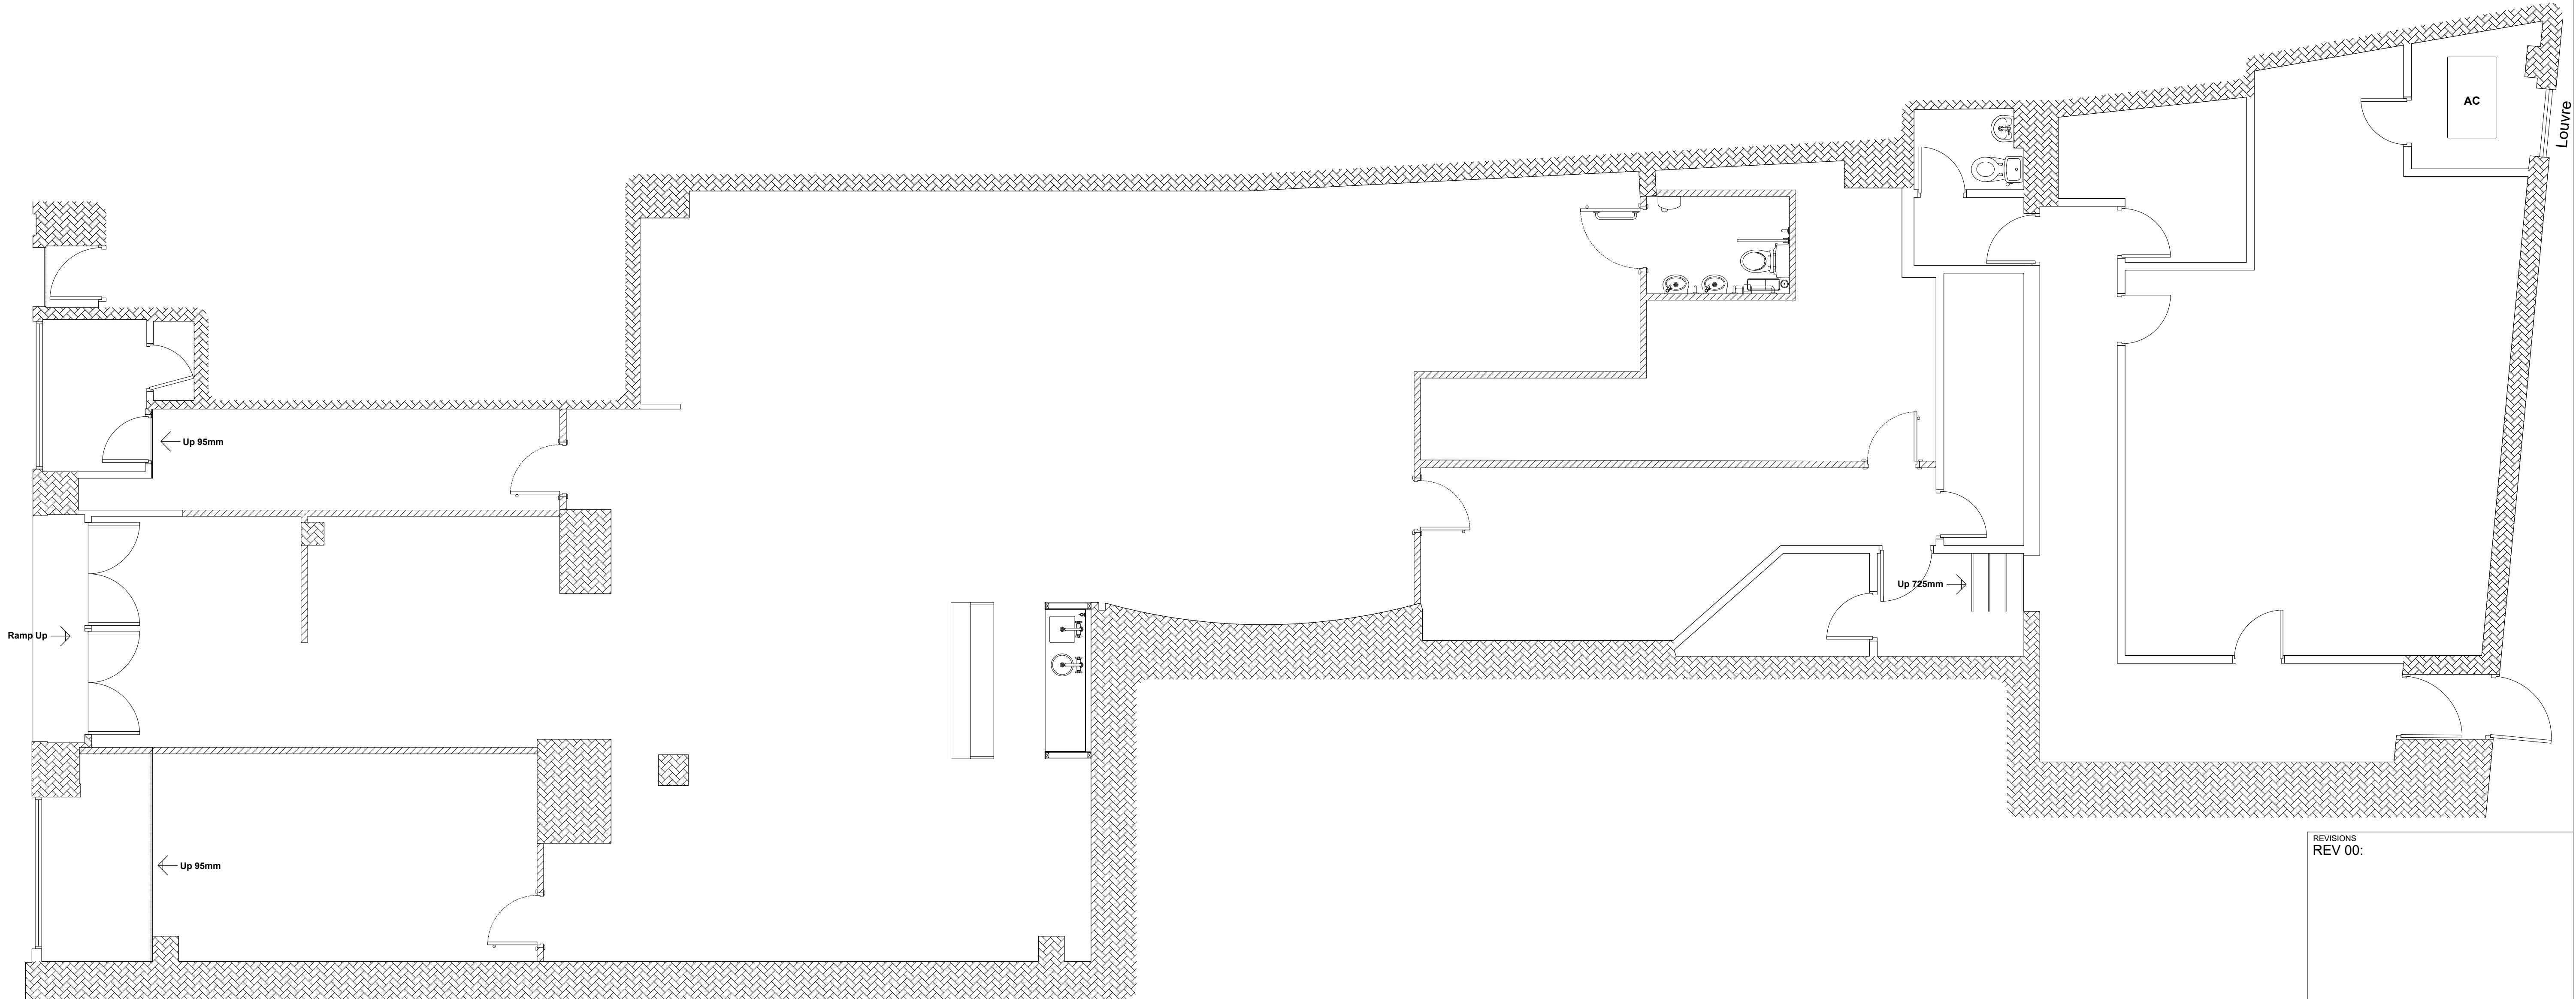


TOTAL GROUND FLOOR AREA PROPOSED USE: AGC	
333.5m²	3589.9ft²

PROPOSED GROUND FLOOR GENERAL ARRANGEMENT PLAN

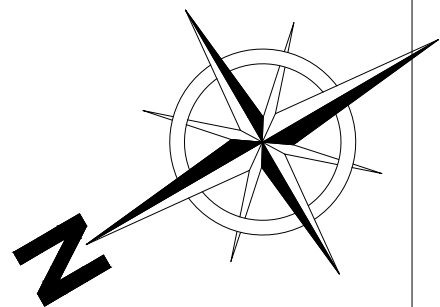

REVISIONS
REV 00:

CHANGE OF USE

FIT OUT TYPE
CONCEPT 2

PROJECT
MERKUR SLOTS
UNIT 4, 9-11 REGENT STREET
WREXHAM
LL11 1SG

DESCRIPTION
PROPOSED GROUND FLOOR

DRAWN BY	SCALE	DATE
MG	1:50	16/03/22

DRAWING No.	REVISION
999-PL-10	00



COPYRIGHT IS RESERVED BY MERKUR CASINO UK AND IS ISSUED ON THE CONDITION THAT IT IS NOT COPIED OR DISCLOSED BY OR TO ANY UNAUTHORISED PERSONS WITHOUT PRIOR CONSENT FROM MERKUR CASINO UK.
THIS DRAWING SHOULD NOT BE SCALED. THE CONTRACTOR SHOULD CHECK ALL DIMENSIONS ON SITE. ANY ERROR OR OMISSION SHOULD BE REPORTED TO MERKUR CASINO UK.