

This drawing is the copyright of WD Architects and may not be reproduced in any form without prior written consent. Issue of this drawing does not impart any real or implied copyright licence.


This drawing must be read in conjunction with all associated architect's, consultants', sub-contractors', specialists' drawings and specifications.

Do not scale from this drawing.

Notes:

Amount of Apartments

1 BEDS = 4
2 BEDS = 8

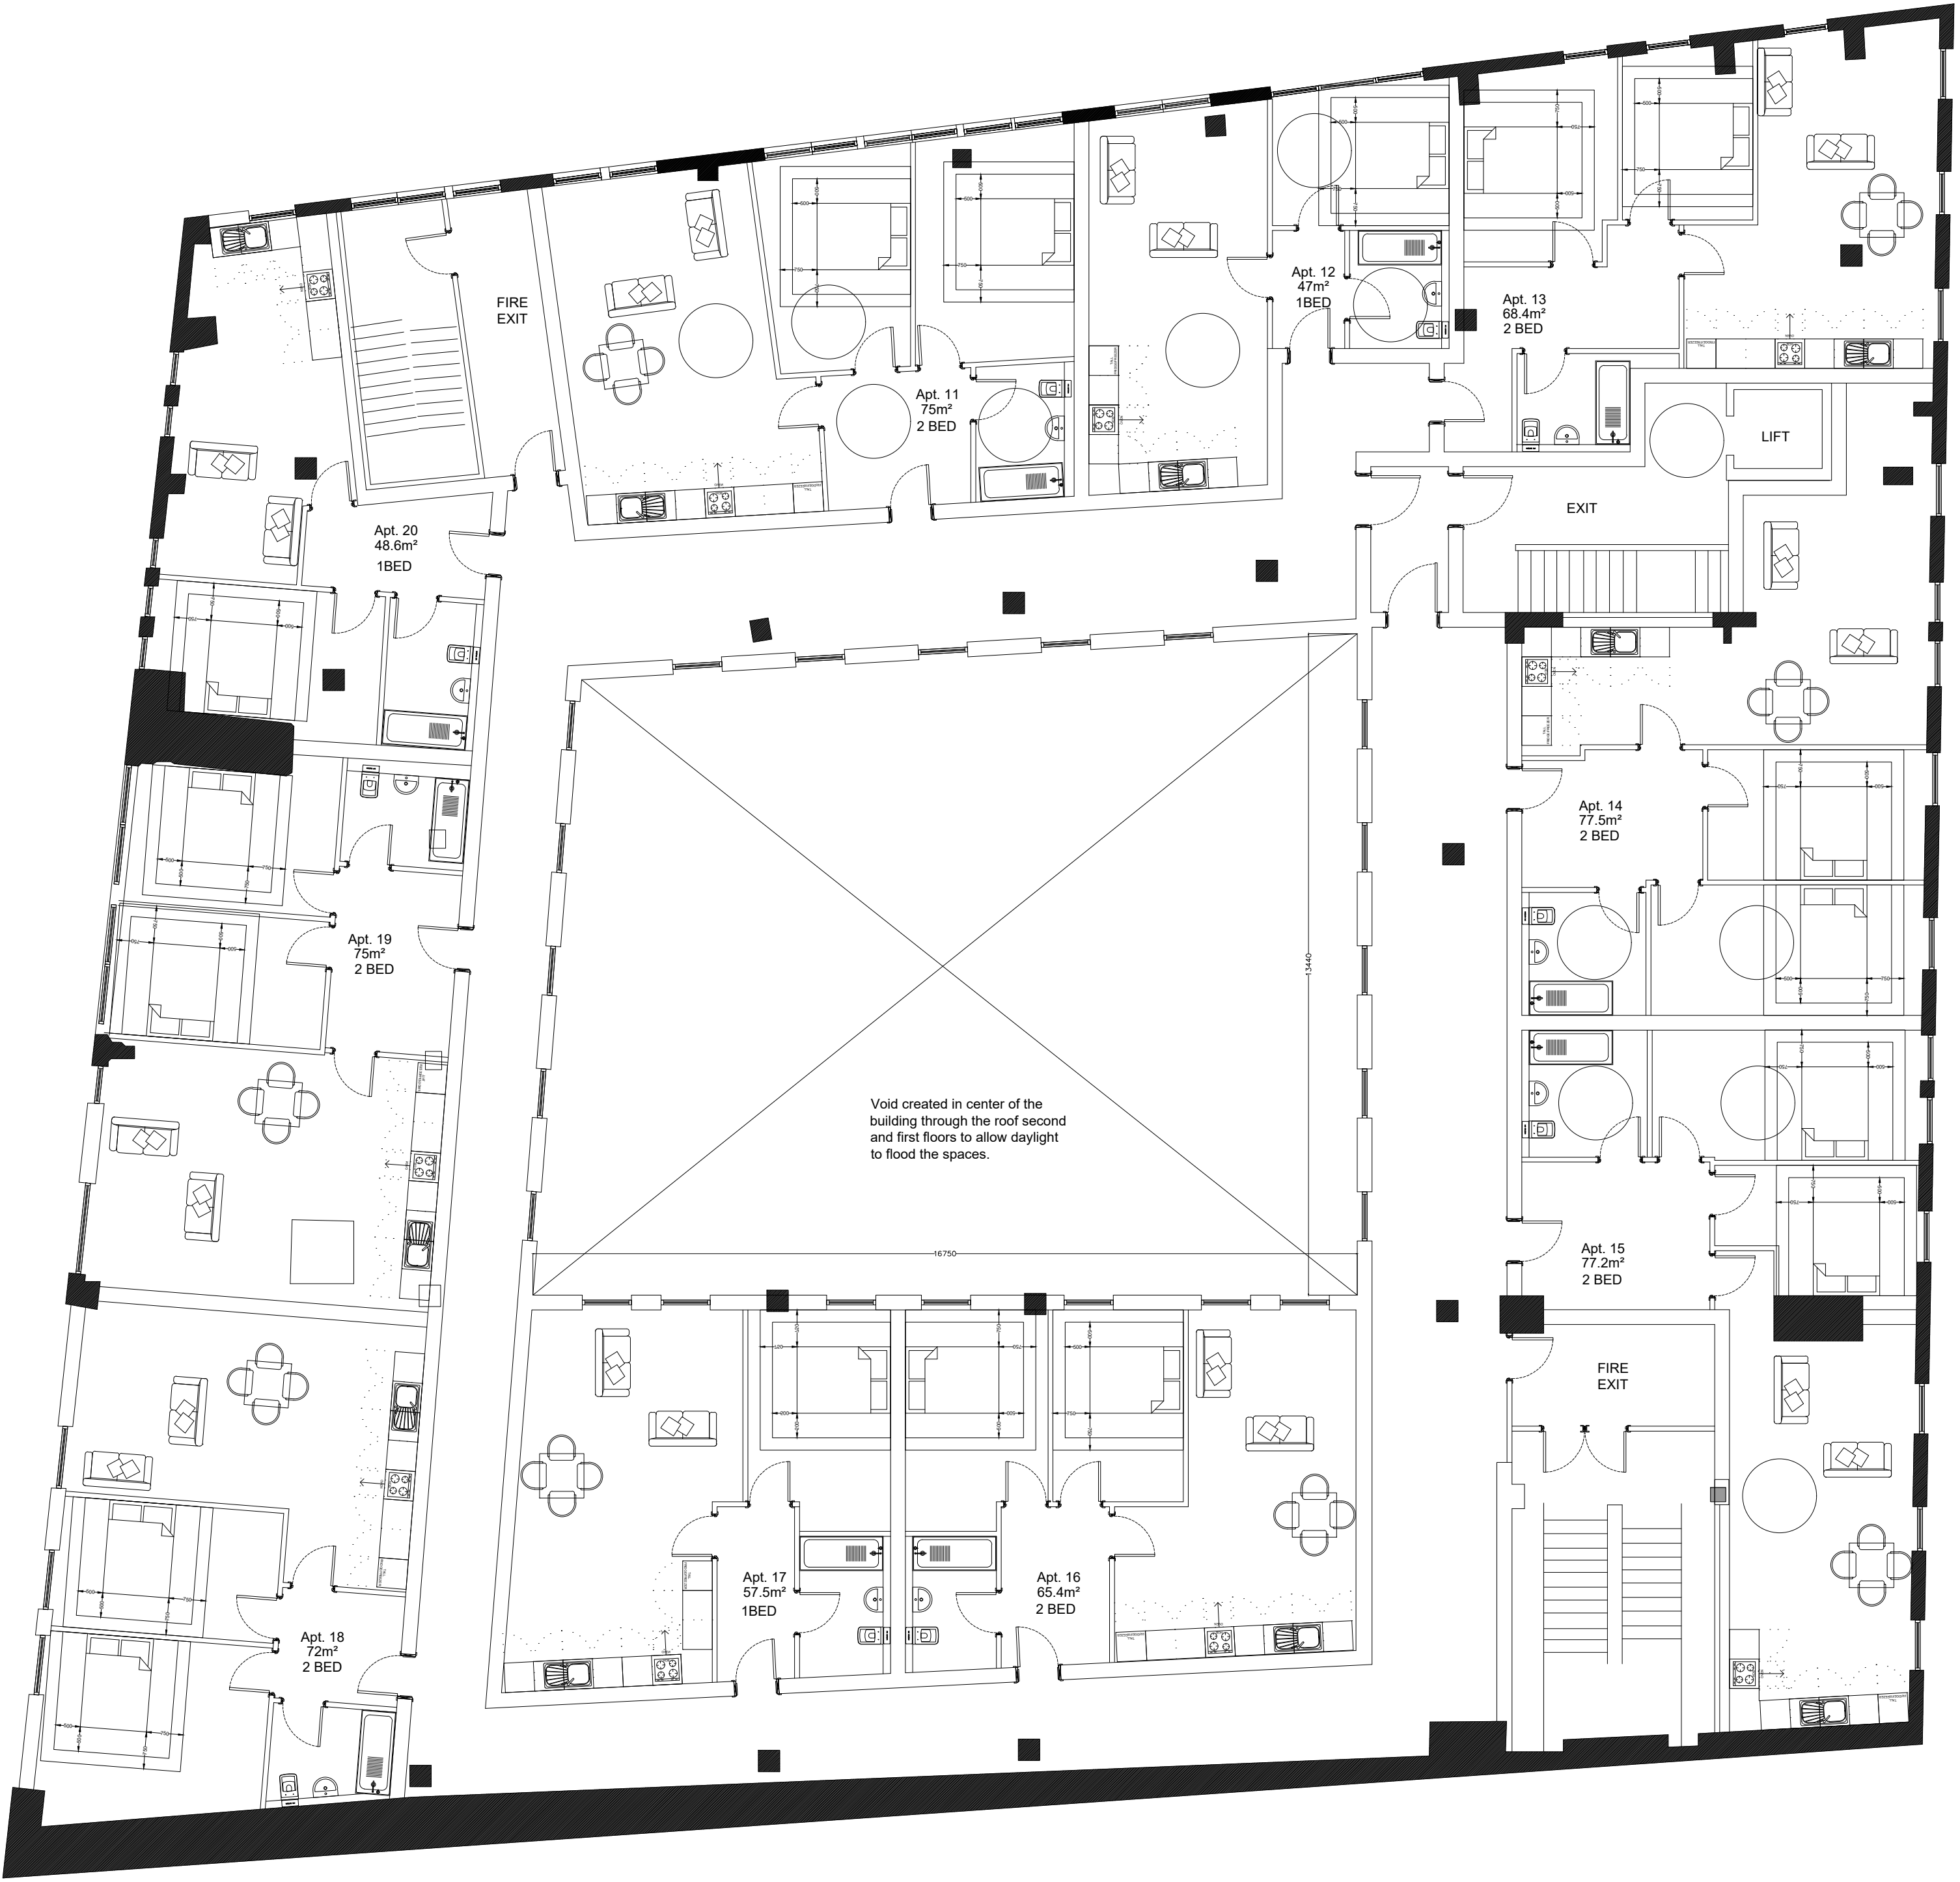

Ref.	Date	Notes
REVISIONS		

DRAWING NUMBER	REVISION
520-P-03	A

DRAWING STATUS	AUTHOR
PLANNING	RN
SCALE	
1:100@A2	

DRAWING TITLE
Second Floor Proposed

JOB TITLE
9-11 regent Street Wrexham

WD
Architects

Atlantic House
143 Sefton Street
Liverpool L8 5SN

0151 332 0120
info@wrootdesign.co.uk
wrootdesign.co.uk