


©COPYRIGHT CAULMERT LIMITED - NOT TO BE COPIED OR REPRODUCED IN ANY WAY OR FORM WITHOUT PRIOR WRITTEN CONSENT FROM CAULMERT LIMITED

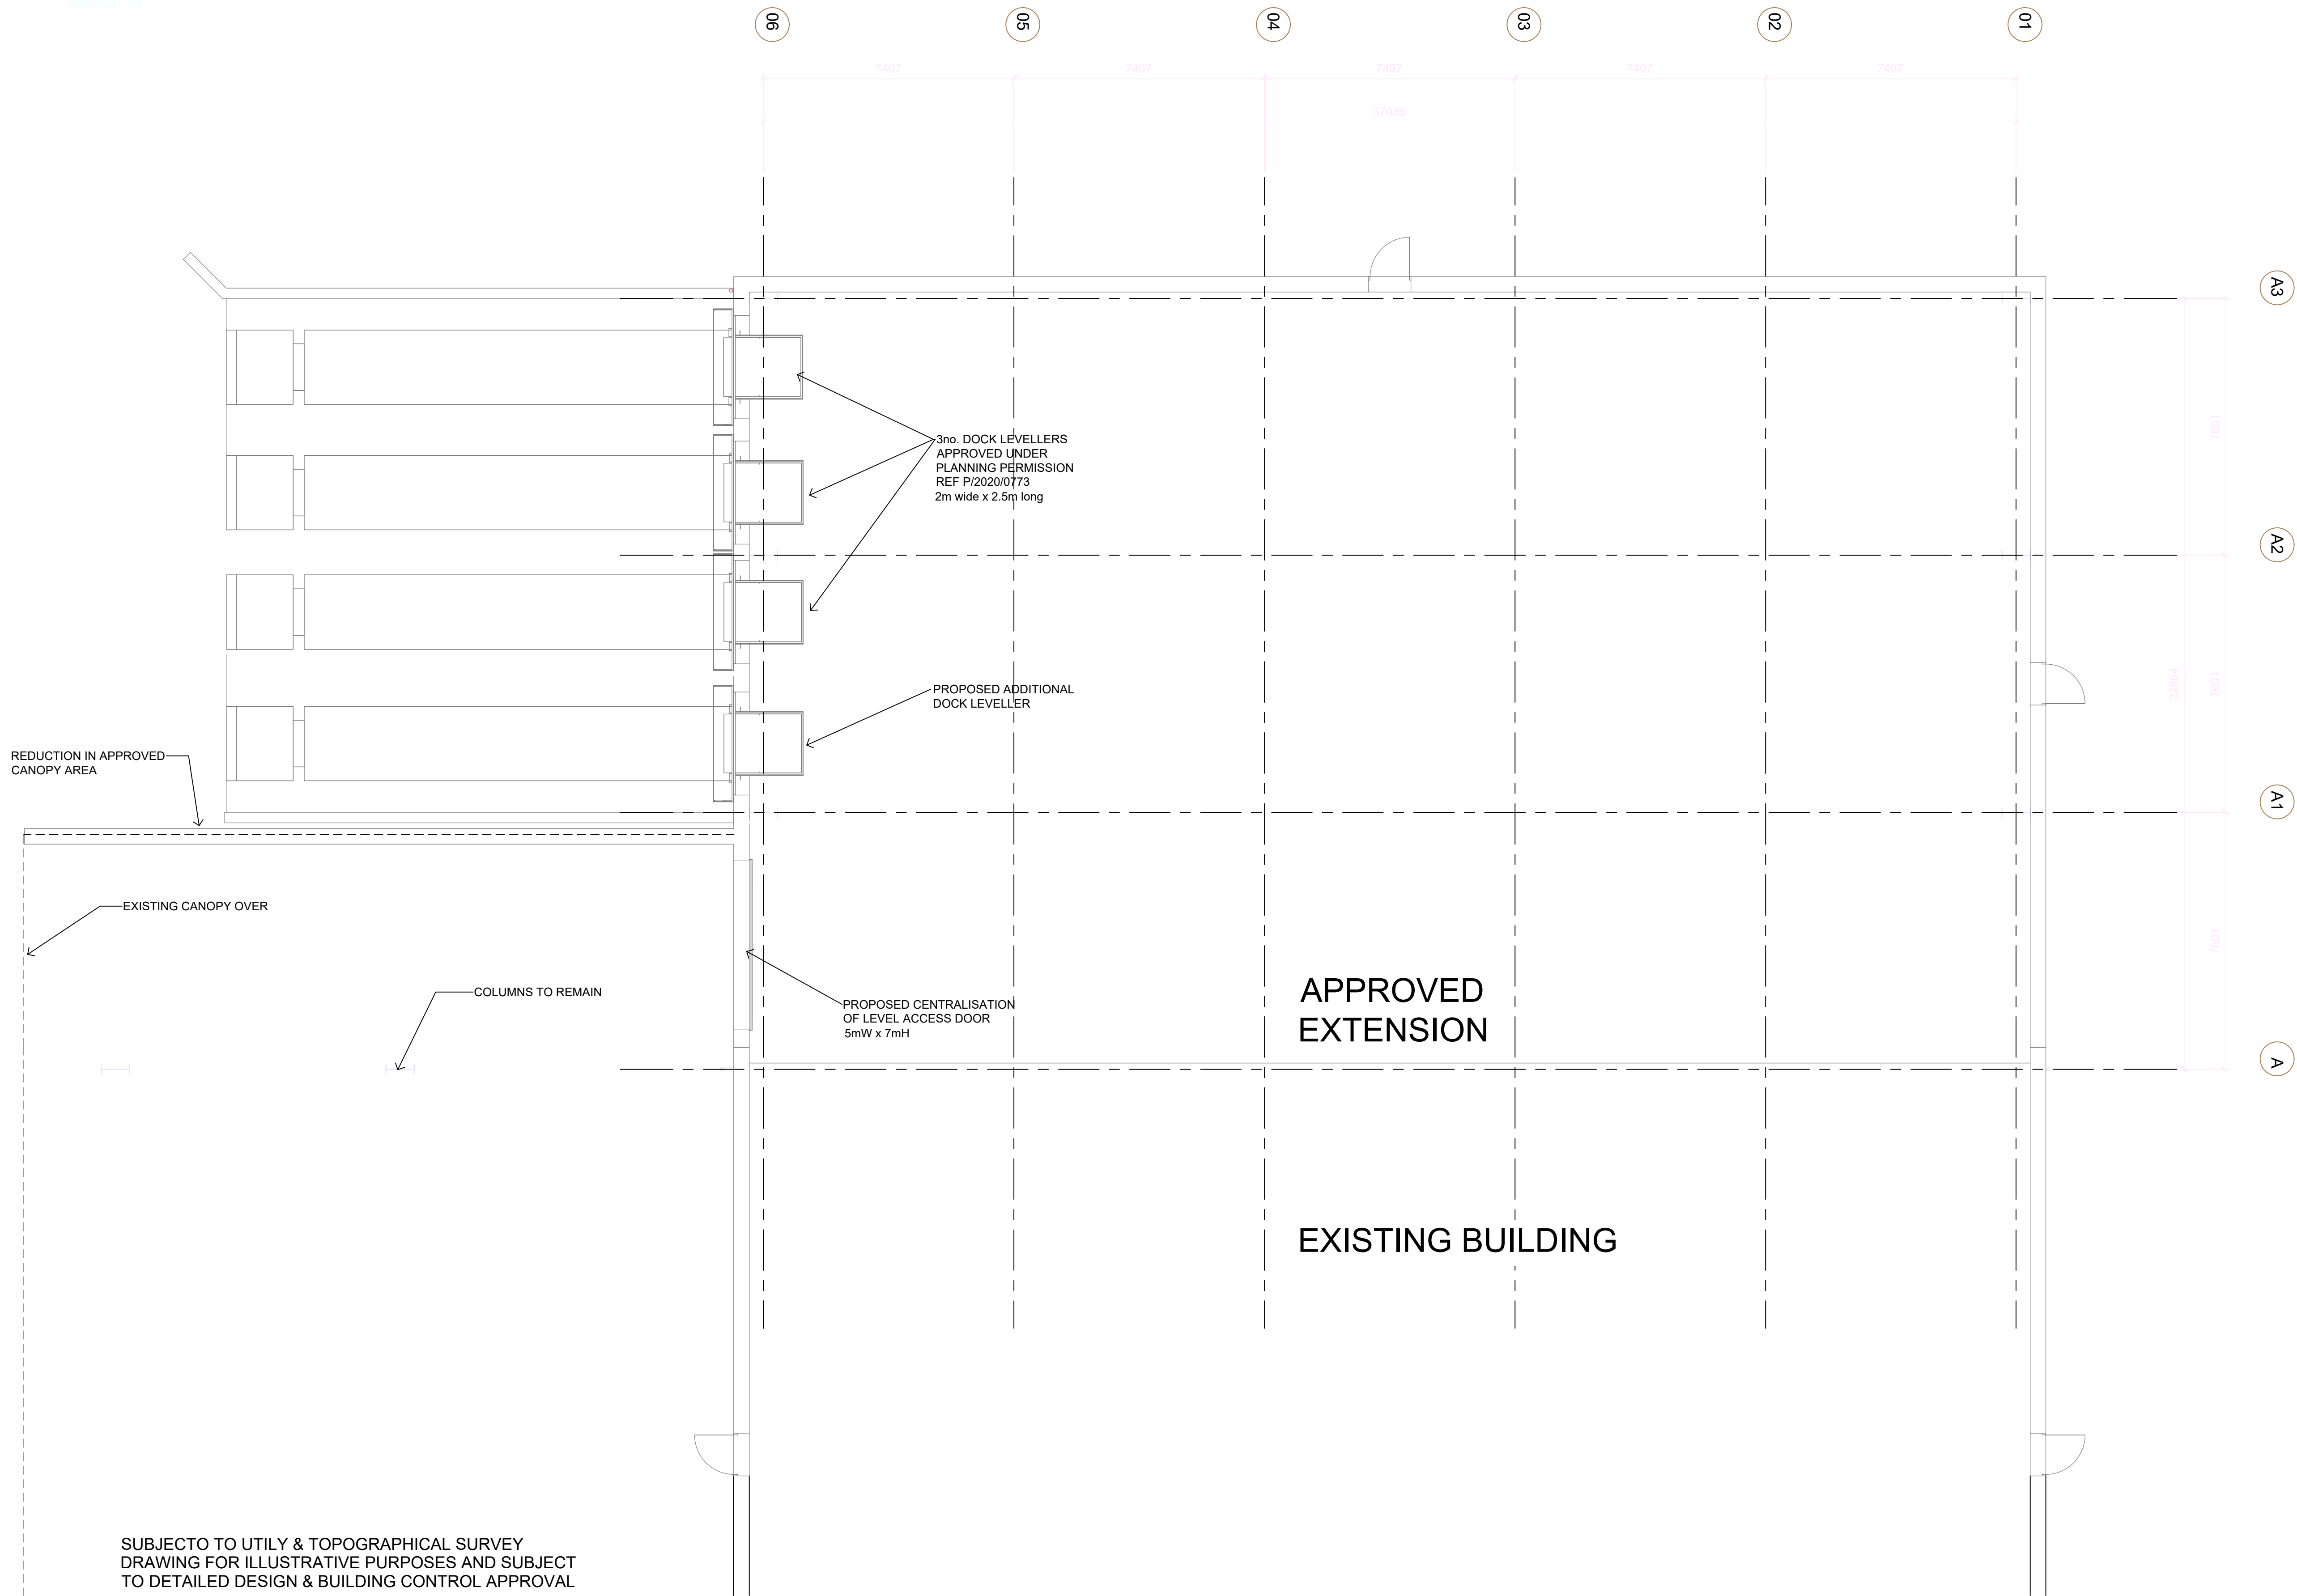

SUBJECT TO UTILITY & TOPOGRAPHICAL SURVEY
DRAWING FOR ILLUSTRATIVE PURPOSES AND SUBJECT
TO DETAILED DESIGN & BUILDING CONTROL APPROVAL

NOTES

- DO NOT SCALE FROM THIS DRAWING. WORK FROM FIGURED DIMENSIONS ONLY. ALL DIMENSIONS ARE IN METRES AND ALL LEVELS ARE IN METRES ABOVE ORDNANCE DATUM UNLESS NOTED OTHERWISE.
- THIS DRAWING IS TO BE READ IN CONJUNCTION WITH ALL RELEVANT ARCHITECTS, ENGINEERS AND SPECIALIST DRAWINGS AND SPECIFICATIONS.
- BASE DATA INFORMATION HAS BEEN PROVIDED BY PACE ARCHITECTURE FOR CAULMERT'S USE IN UPDATING THE PLANS FOR PLANNING APPLICATION PURPOSES.

P01	ISSUED FOR INFORMATION			DA	JC	JC	29.11.22
REV	MODIFICATIONS			BY	RE	AP	DATE
PURPOSE OF ISSUE						STATUS	
FOR INFORMATION						S2	
CLIENT:							
M&L INVESTMENT PARTNERS LLP							
PROJECT:							
ABBEY ROAD, WREXHAM							
TITLE:							
PROPOSED GROUND FLOOR							
DESIGNED BY PC		DRAWN BY PC		REVIEWED BY PC		AUTHORISED BY PC	
DATE 29.11.22		SCALE @ A1 1:100		JOB REF: 5678		REVISION P01	
DRAWING NUMBER							
5678-CAU-XX-XX-DR-T-1804							
Caulmert engineering environmental planning 							

Registered Office: Intec, Parc Menai, Bangor, Gwynedd, LL57 4FG Company Registered No: 06716319

WWW.CAULMERT.COM