



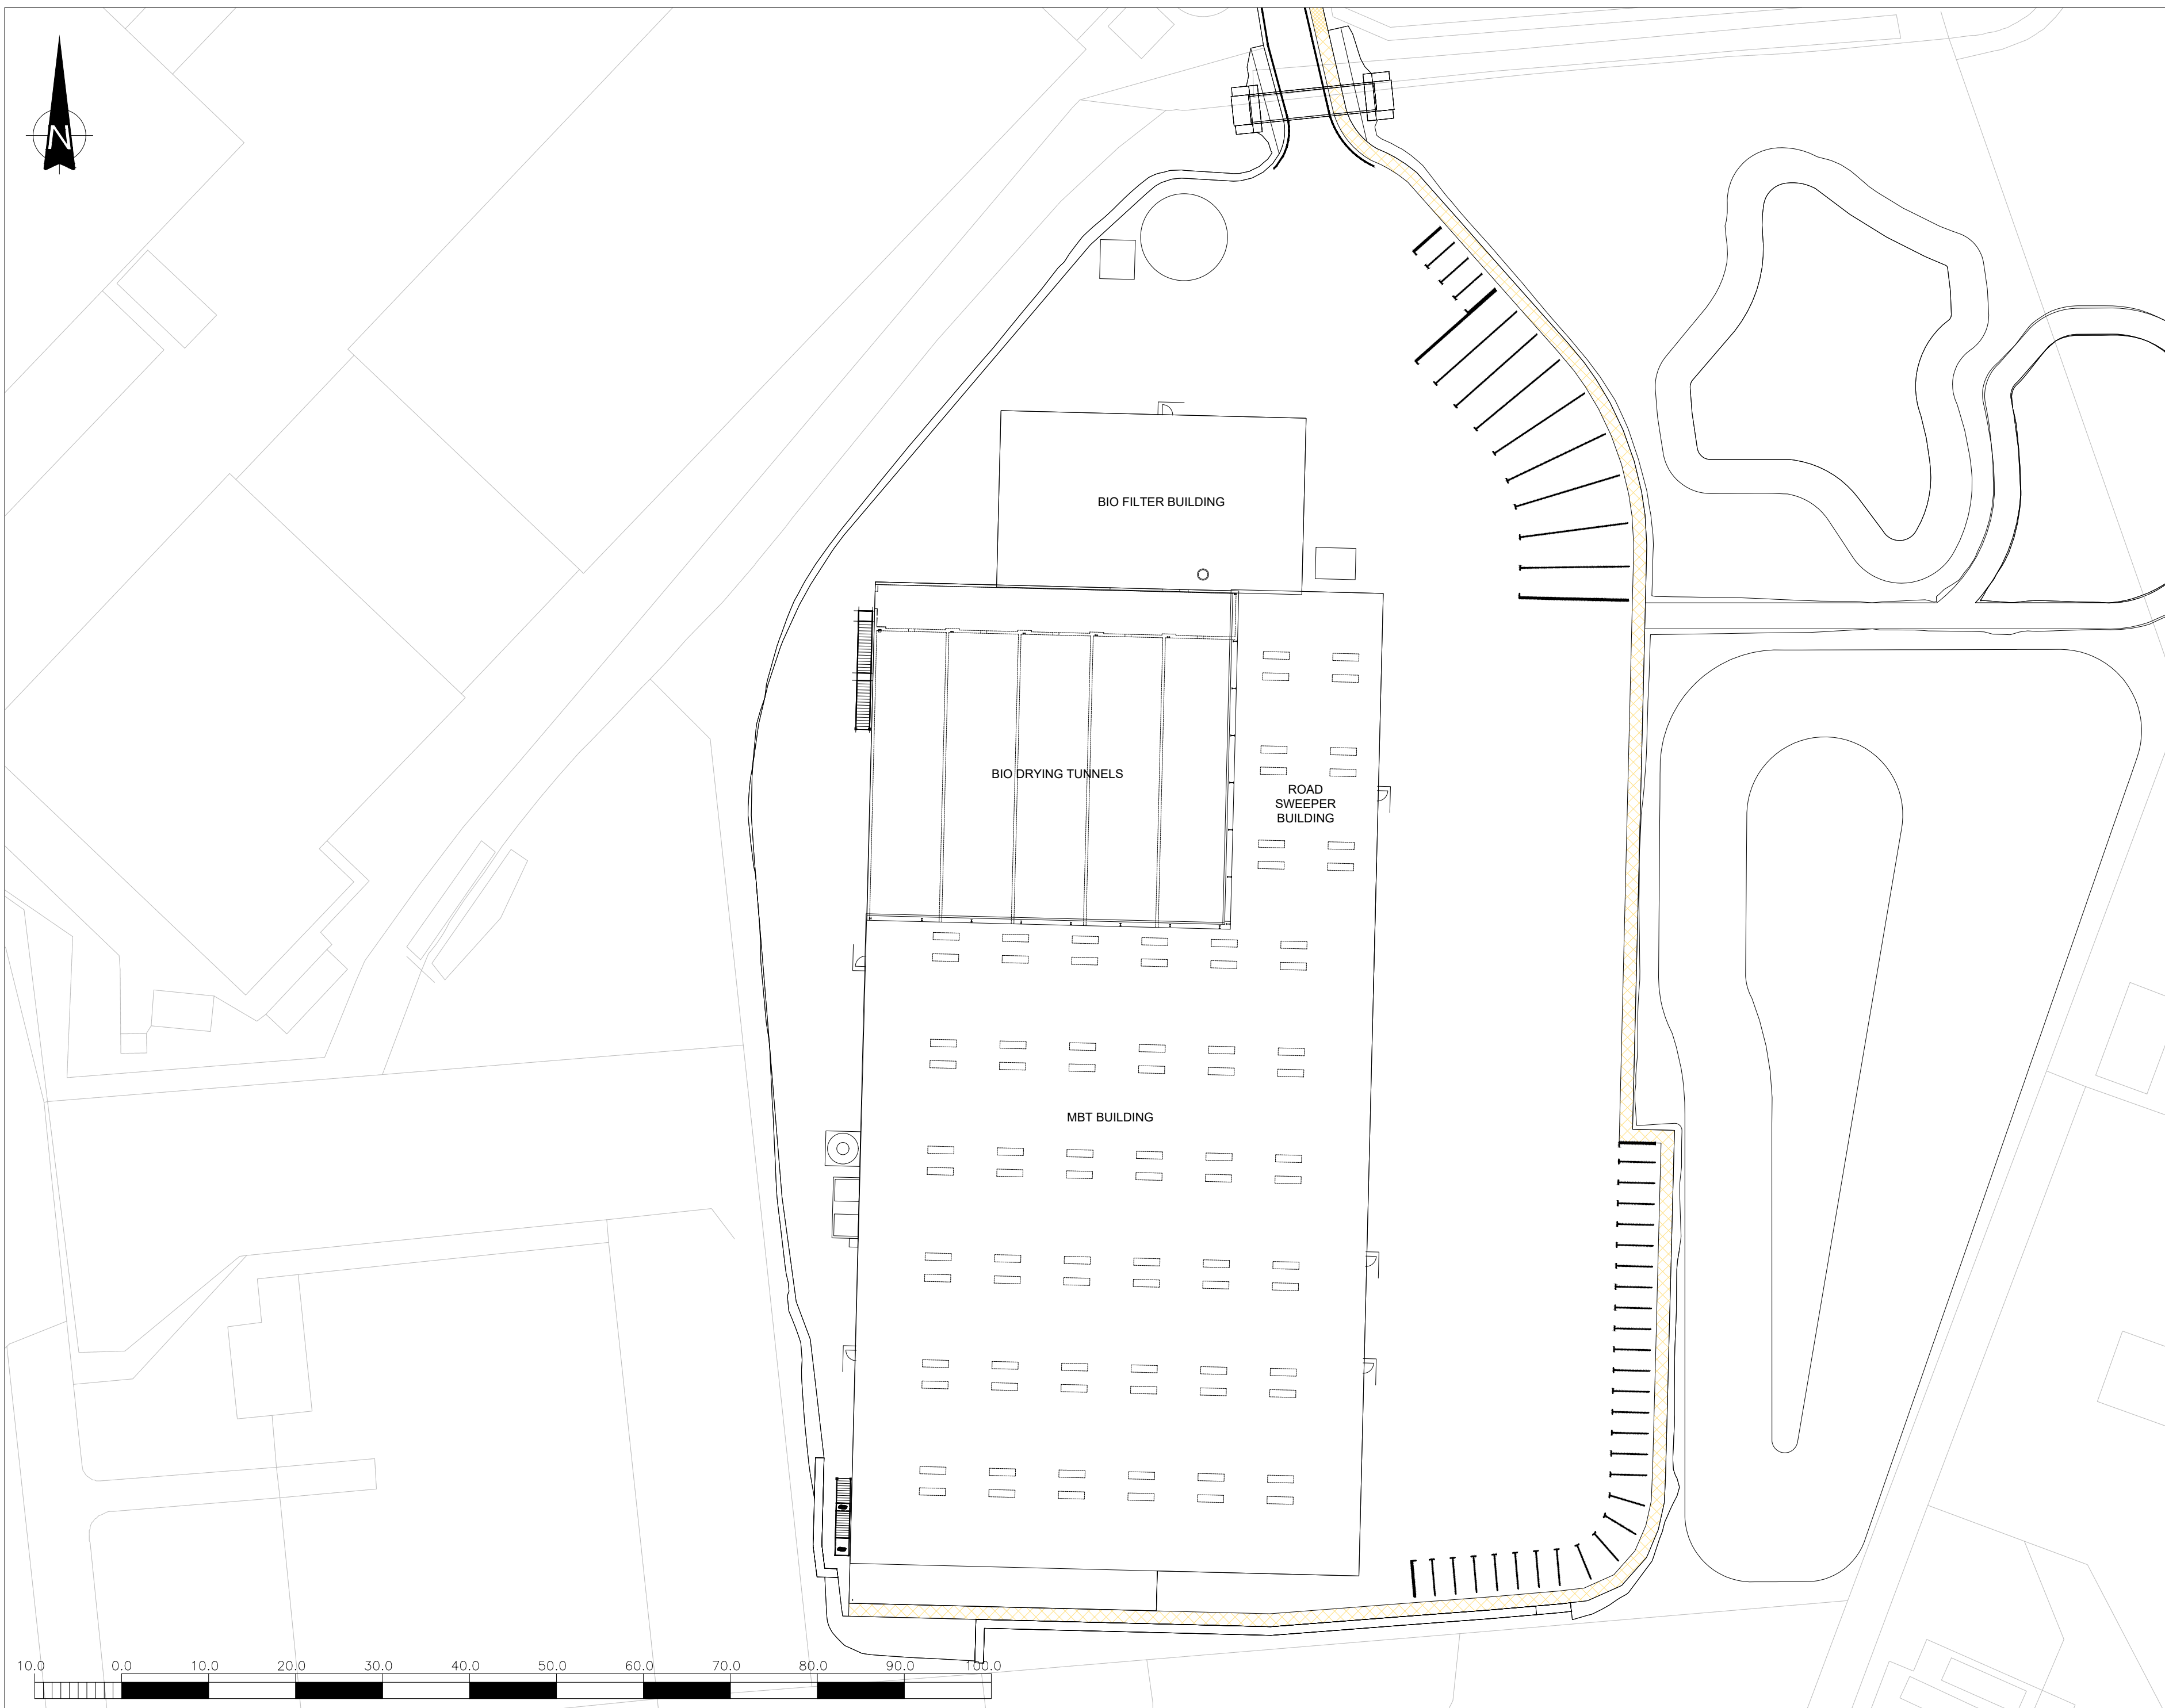

FCC Environment
 FCC Environment (UK) Limited
 6 Sidings Court, White Rose Way, Doncaster, Yorkshire, DN4 8NU

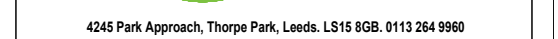

DRAWING TITLE

EXISTING SITE LAYOUT

DRAWN		DATE		APPROVED		DATE	
S.T		4/11/2022		D.B		4/11/2022	
SCALE		SHEET		DRAWING NUMBER		REVISION	
1:500		A2L		WR7891/02/03		0	