


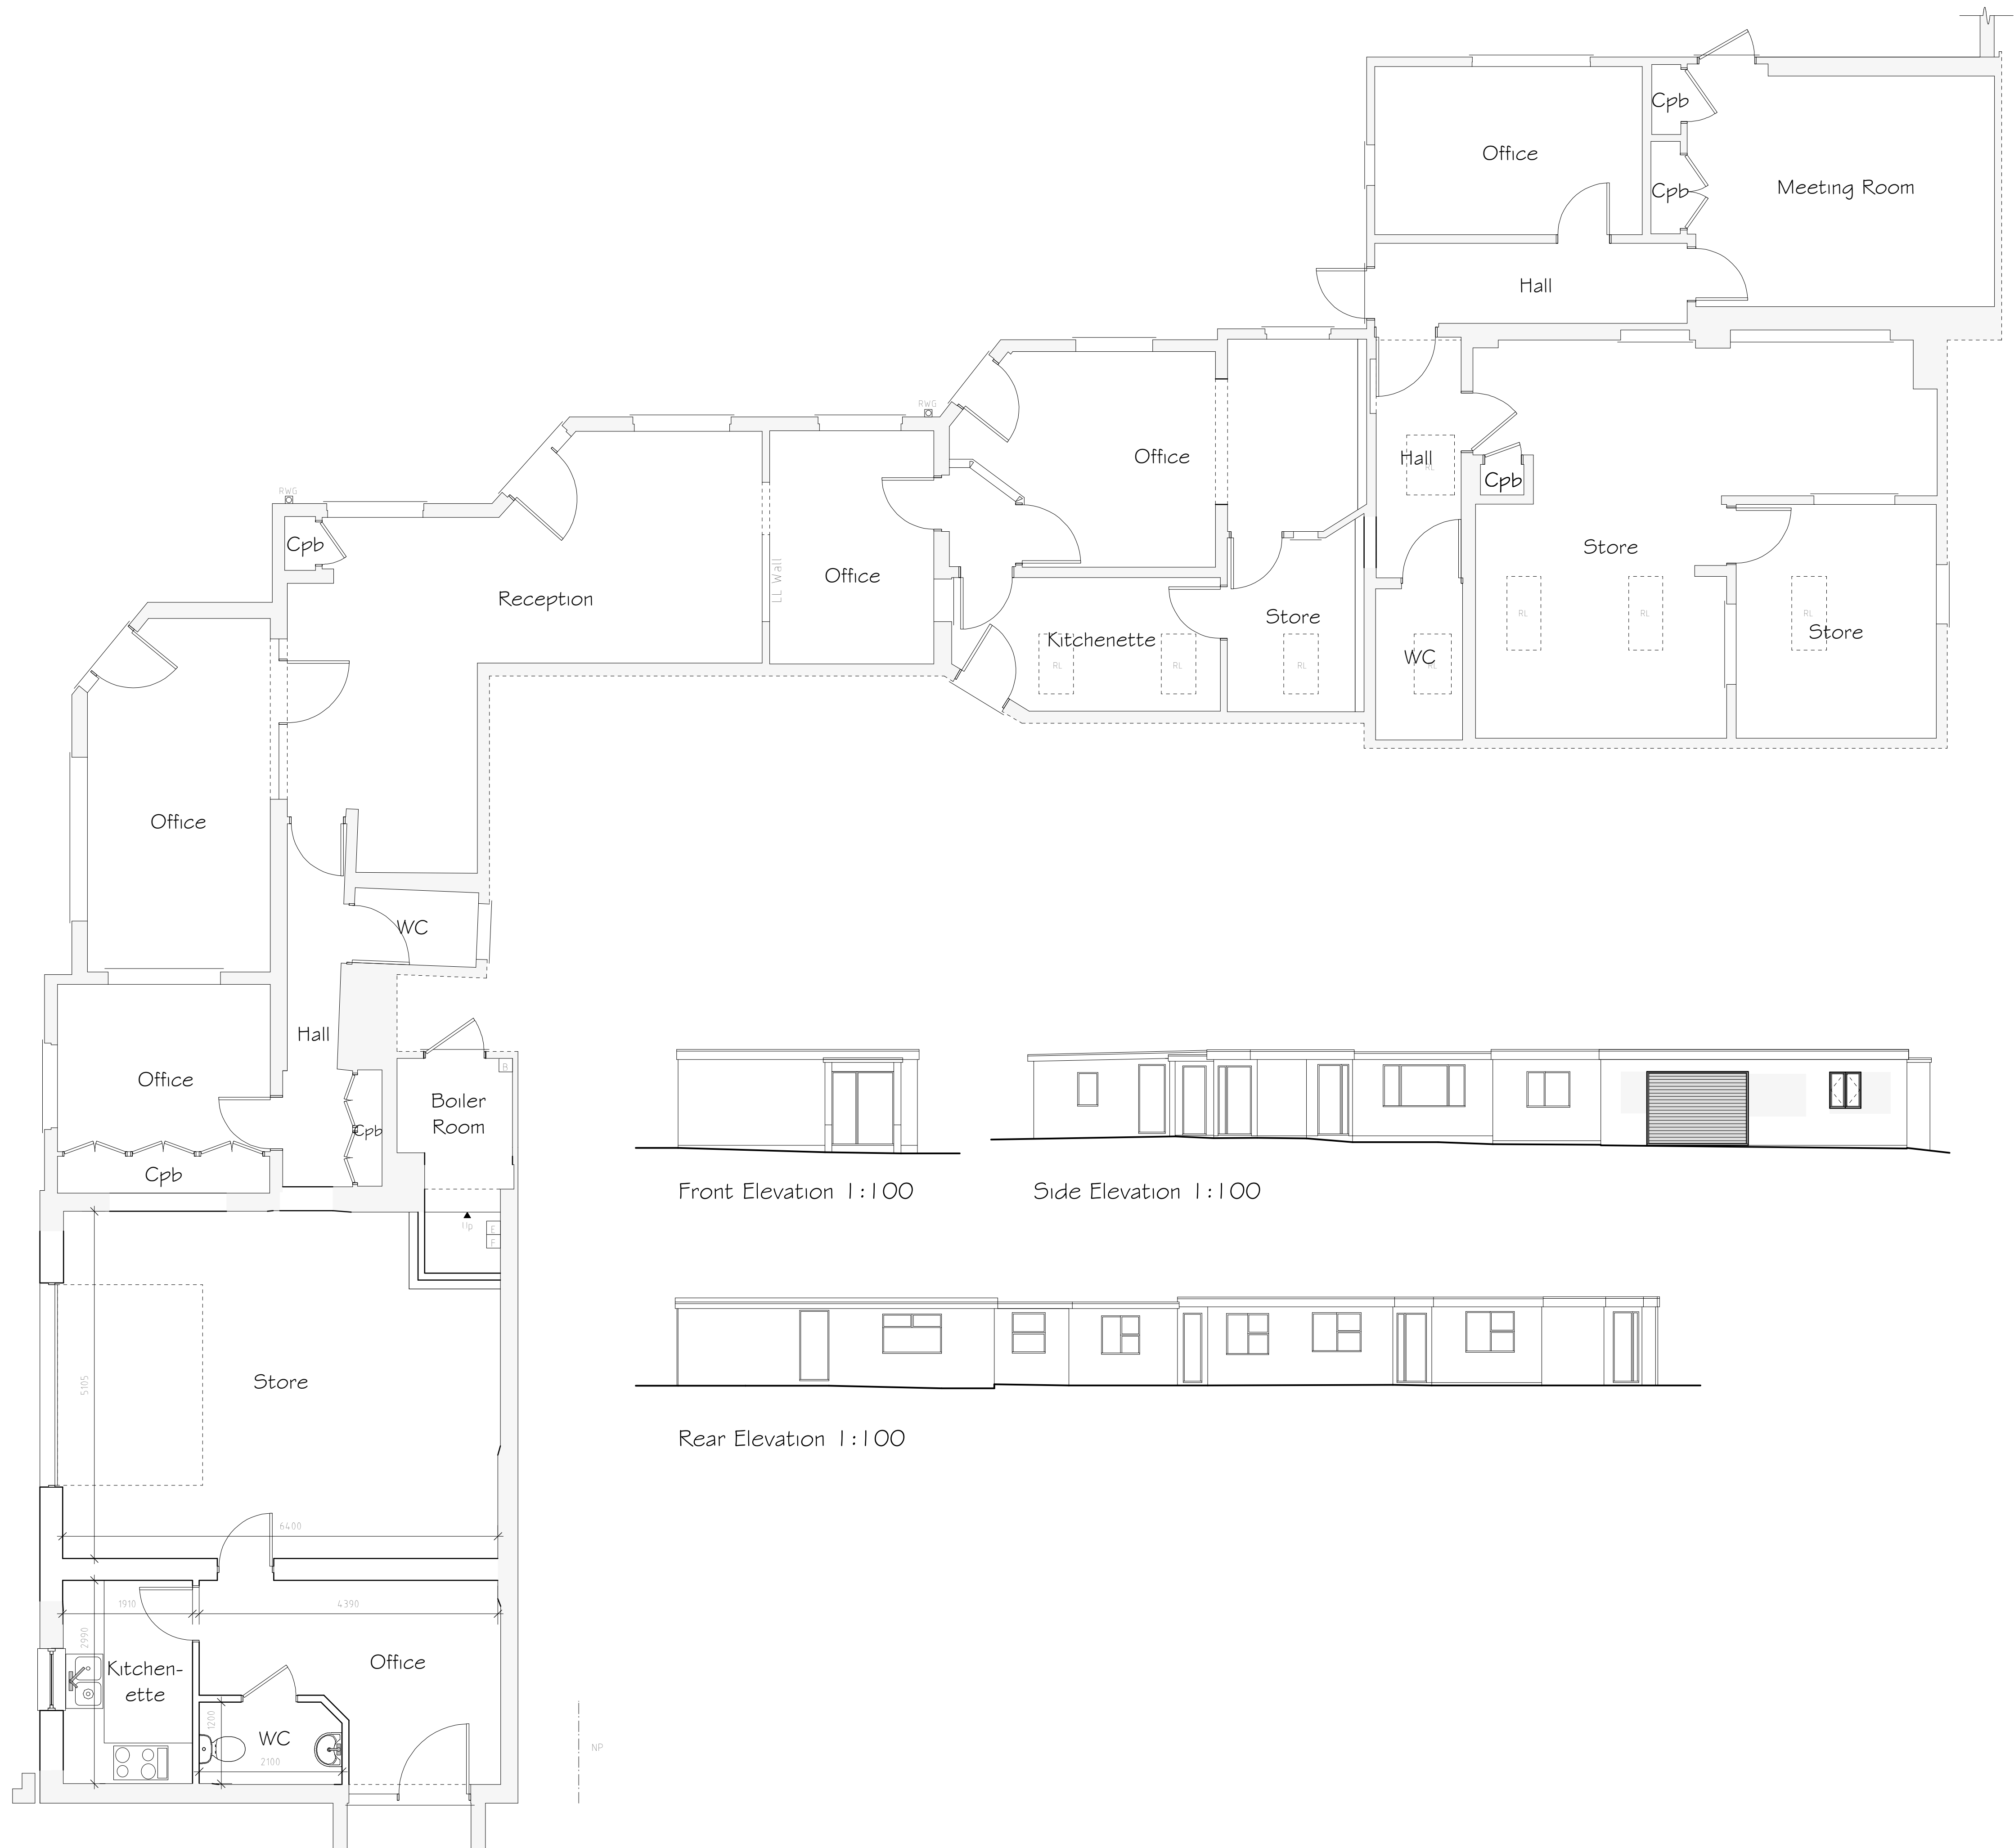

A	02/23	Design Amendments	D J E
Rev	Date	Detail	Initial

Project:
Proposed Alterations to,
Wrexham Building & Joinery Ltd,
Rivulet Road, Wrexham,
LL13 8DY

Title:	Scale: (A1)
Planning Office	1:100

Drawn By:	Date:
E.M.Jackson	Jan 2023

Drawing No:	Sheet:
N041/007	1 of 1

blueprint
architectural services

LABC partner
Office 3K4,
Redwither Business Tower,
Wrexham, LL13 9XT
Tel: 01978 356500
www.blueprintarchitectural.com
© copyright all rights reserved