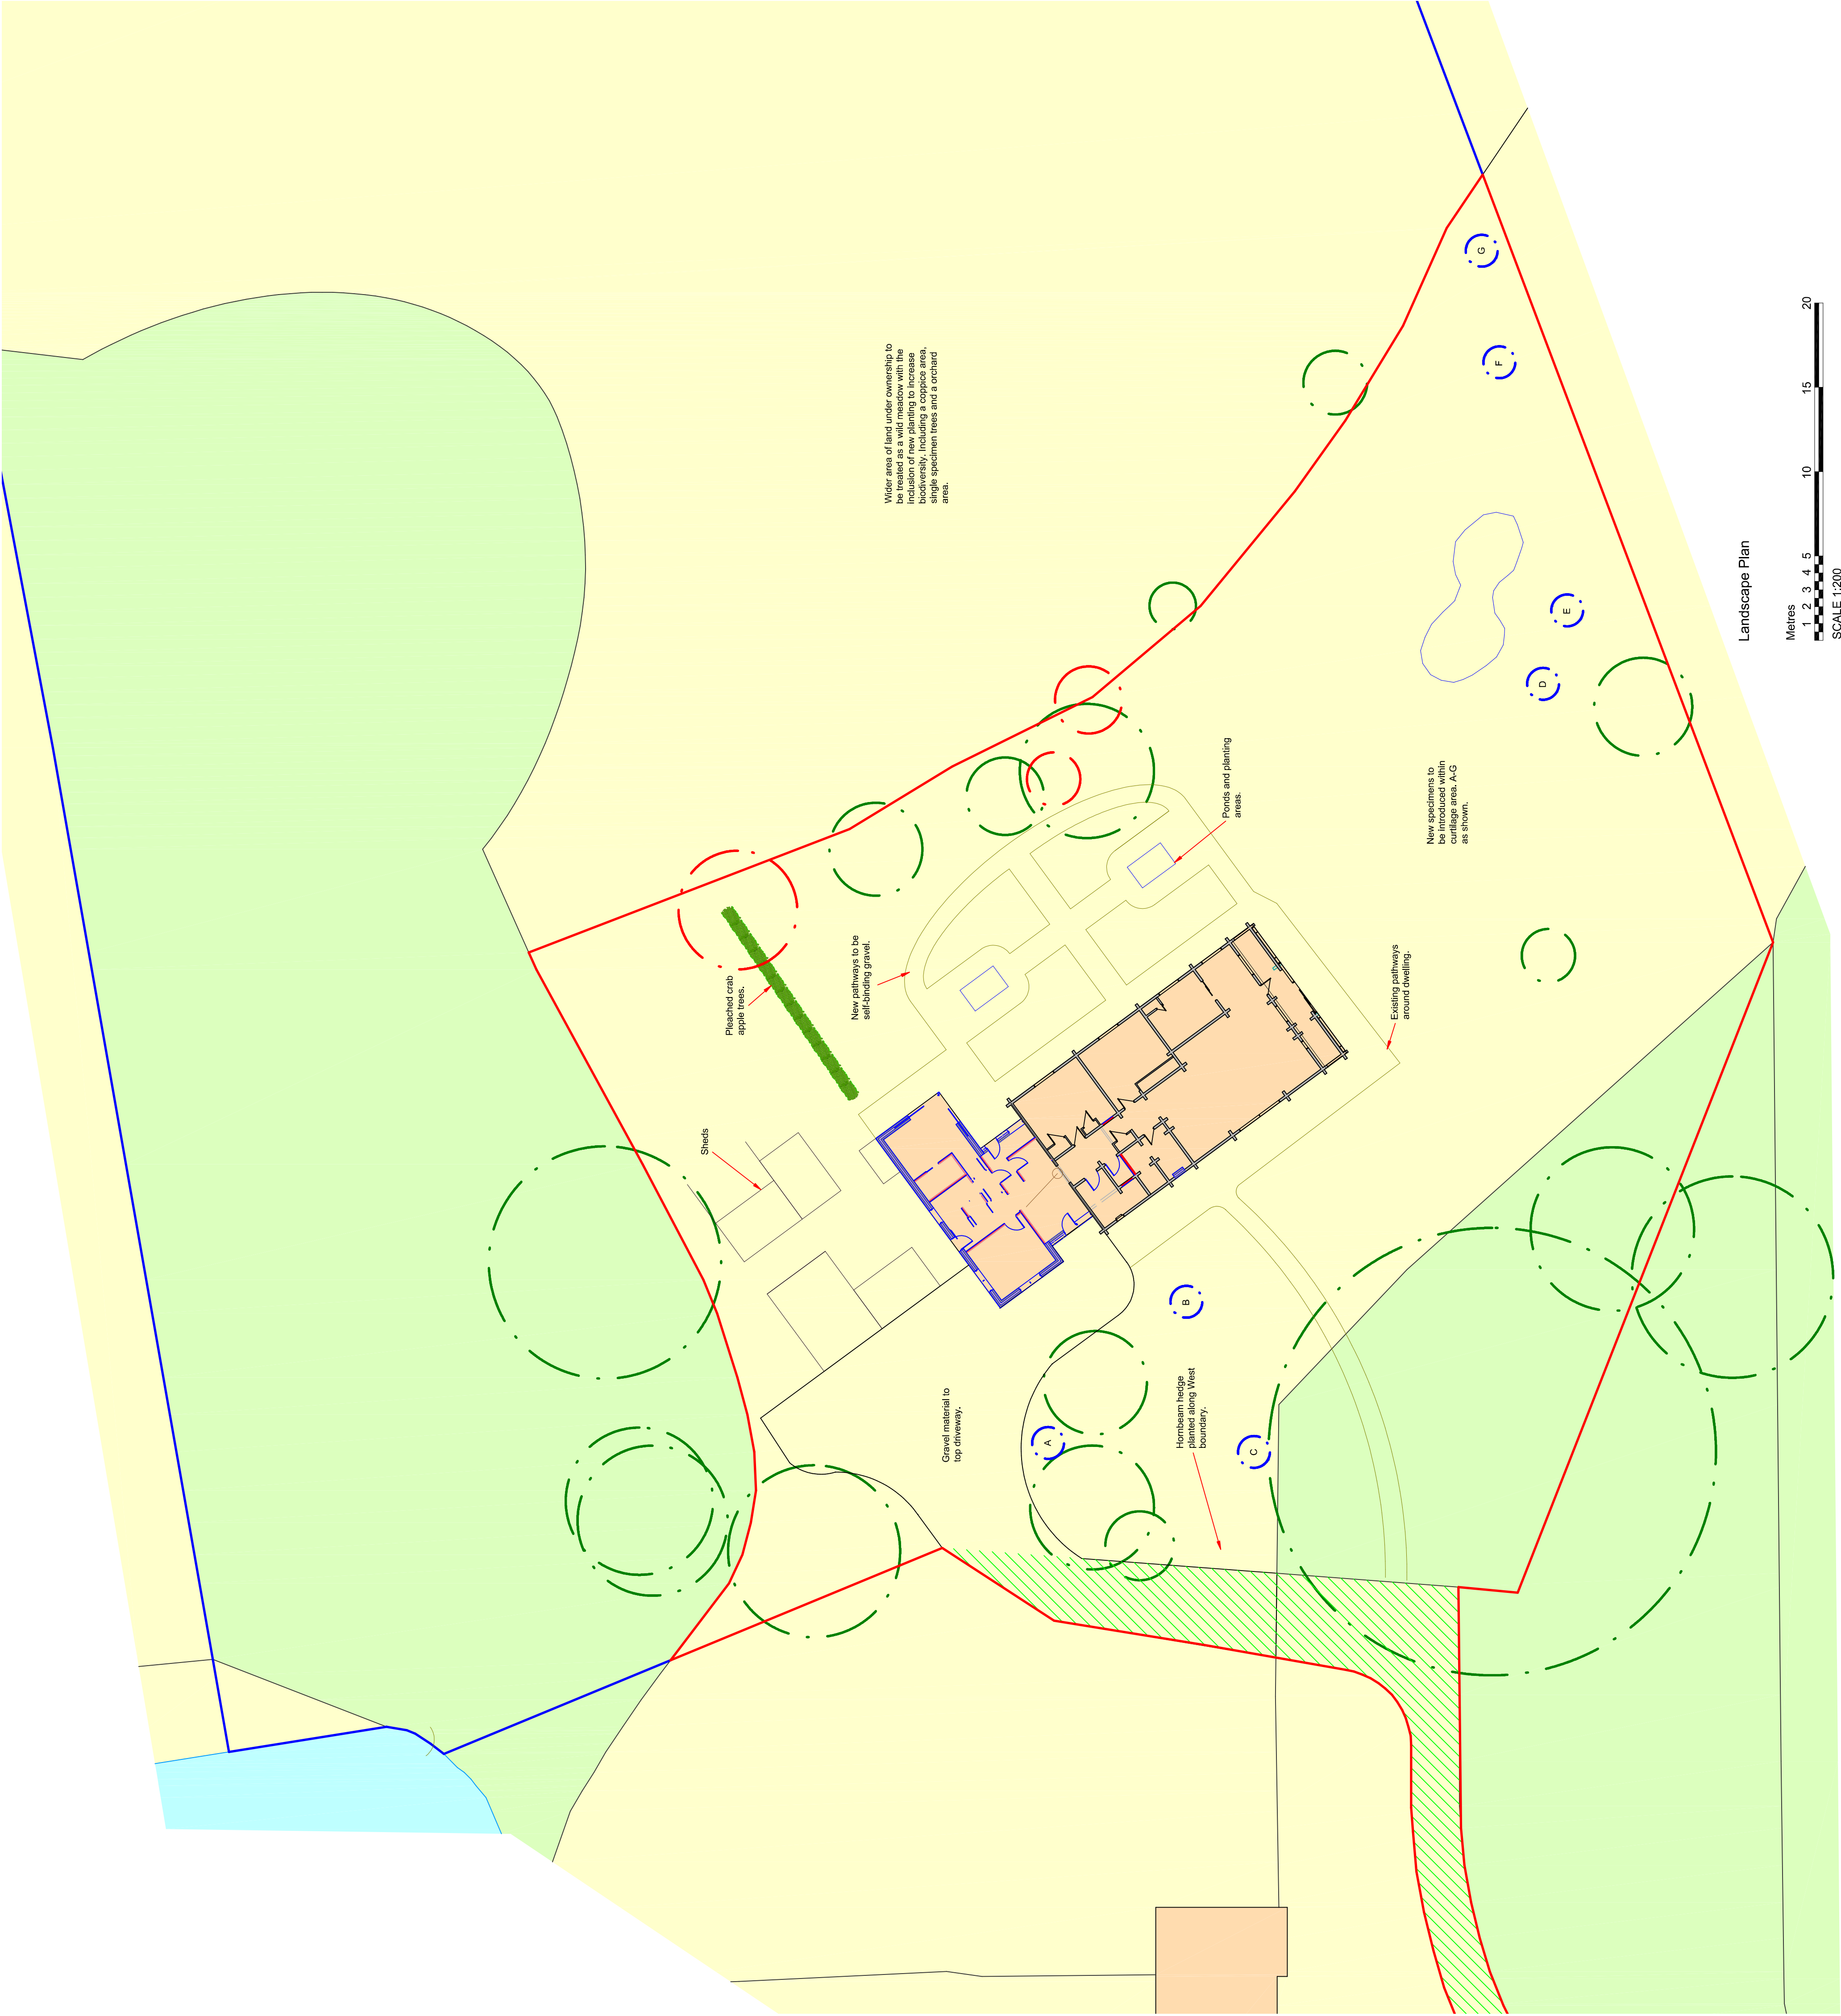


**DBD Architectural
Consultancy Ltd ©2022**

1. Copyright reserved with DBD Architectural Consultancy Ltd.
2. All dimensions to be checked on site before construction.
3. Contractor to check height of dimensions of new work to existing conditions.
4. Contractor must notify the architect of any variations to the plan.
5. All planting to be read in conjunction with all other consultation drawings and specs.

Rev	Date	Description

**DBD Architectural
Consultancy Ltd**
50 Bedford Street, Leeds
LS1 3 3JL
0113 261 1118
www.dbdarchitectural.co.uk

Mr and Mrs Arch
Type
LL13 0LU

Site Extension

Landscape Plan

Scale	1:200	Date	1.07.22	Page	2 of 3
Project Name					PL 05