


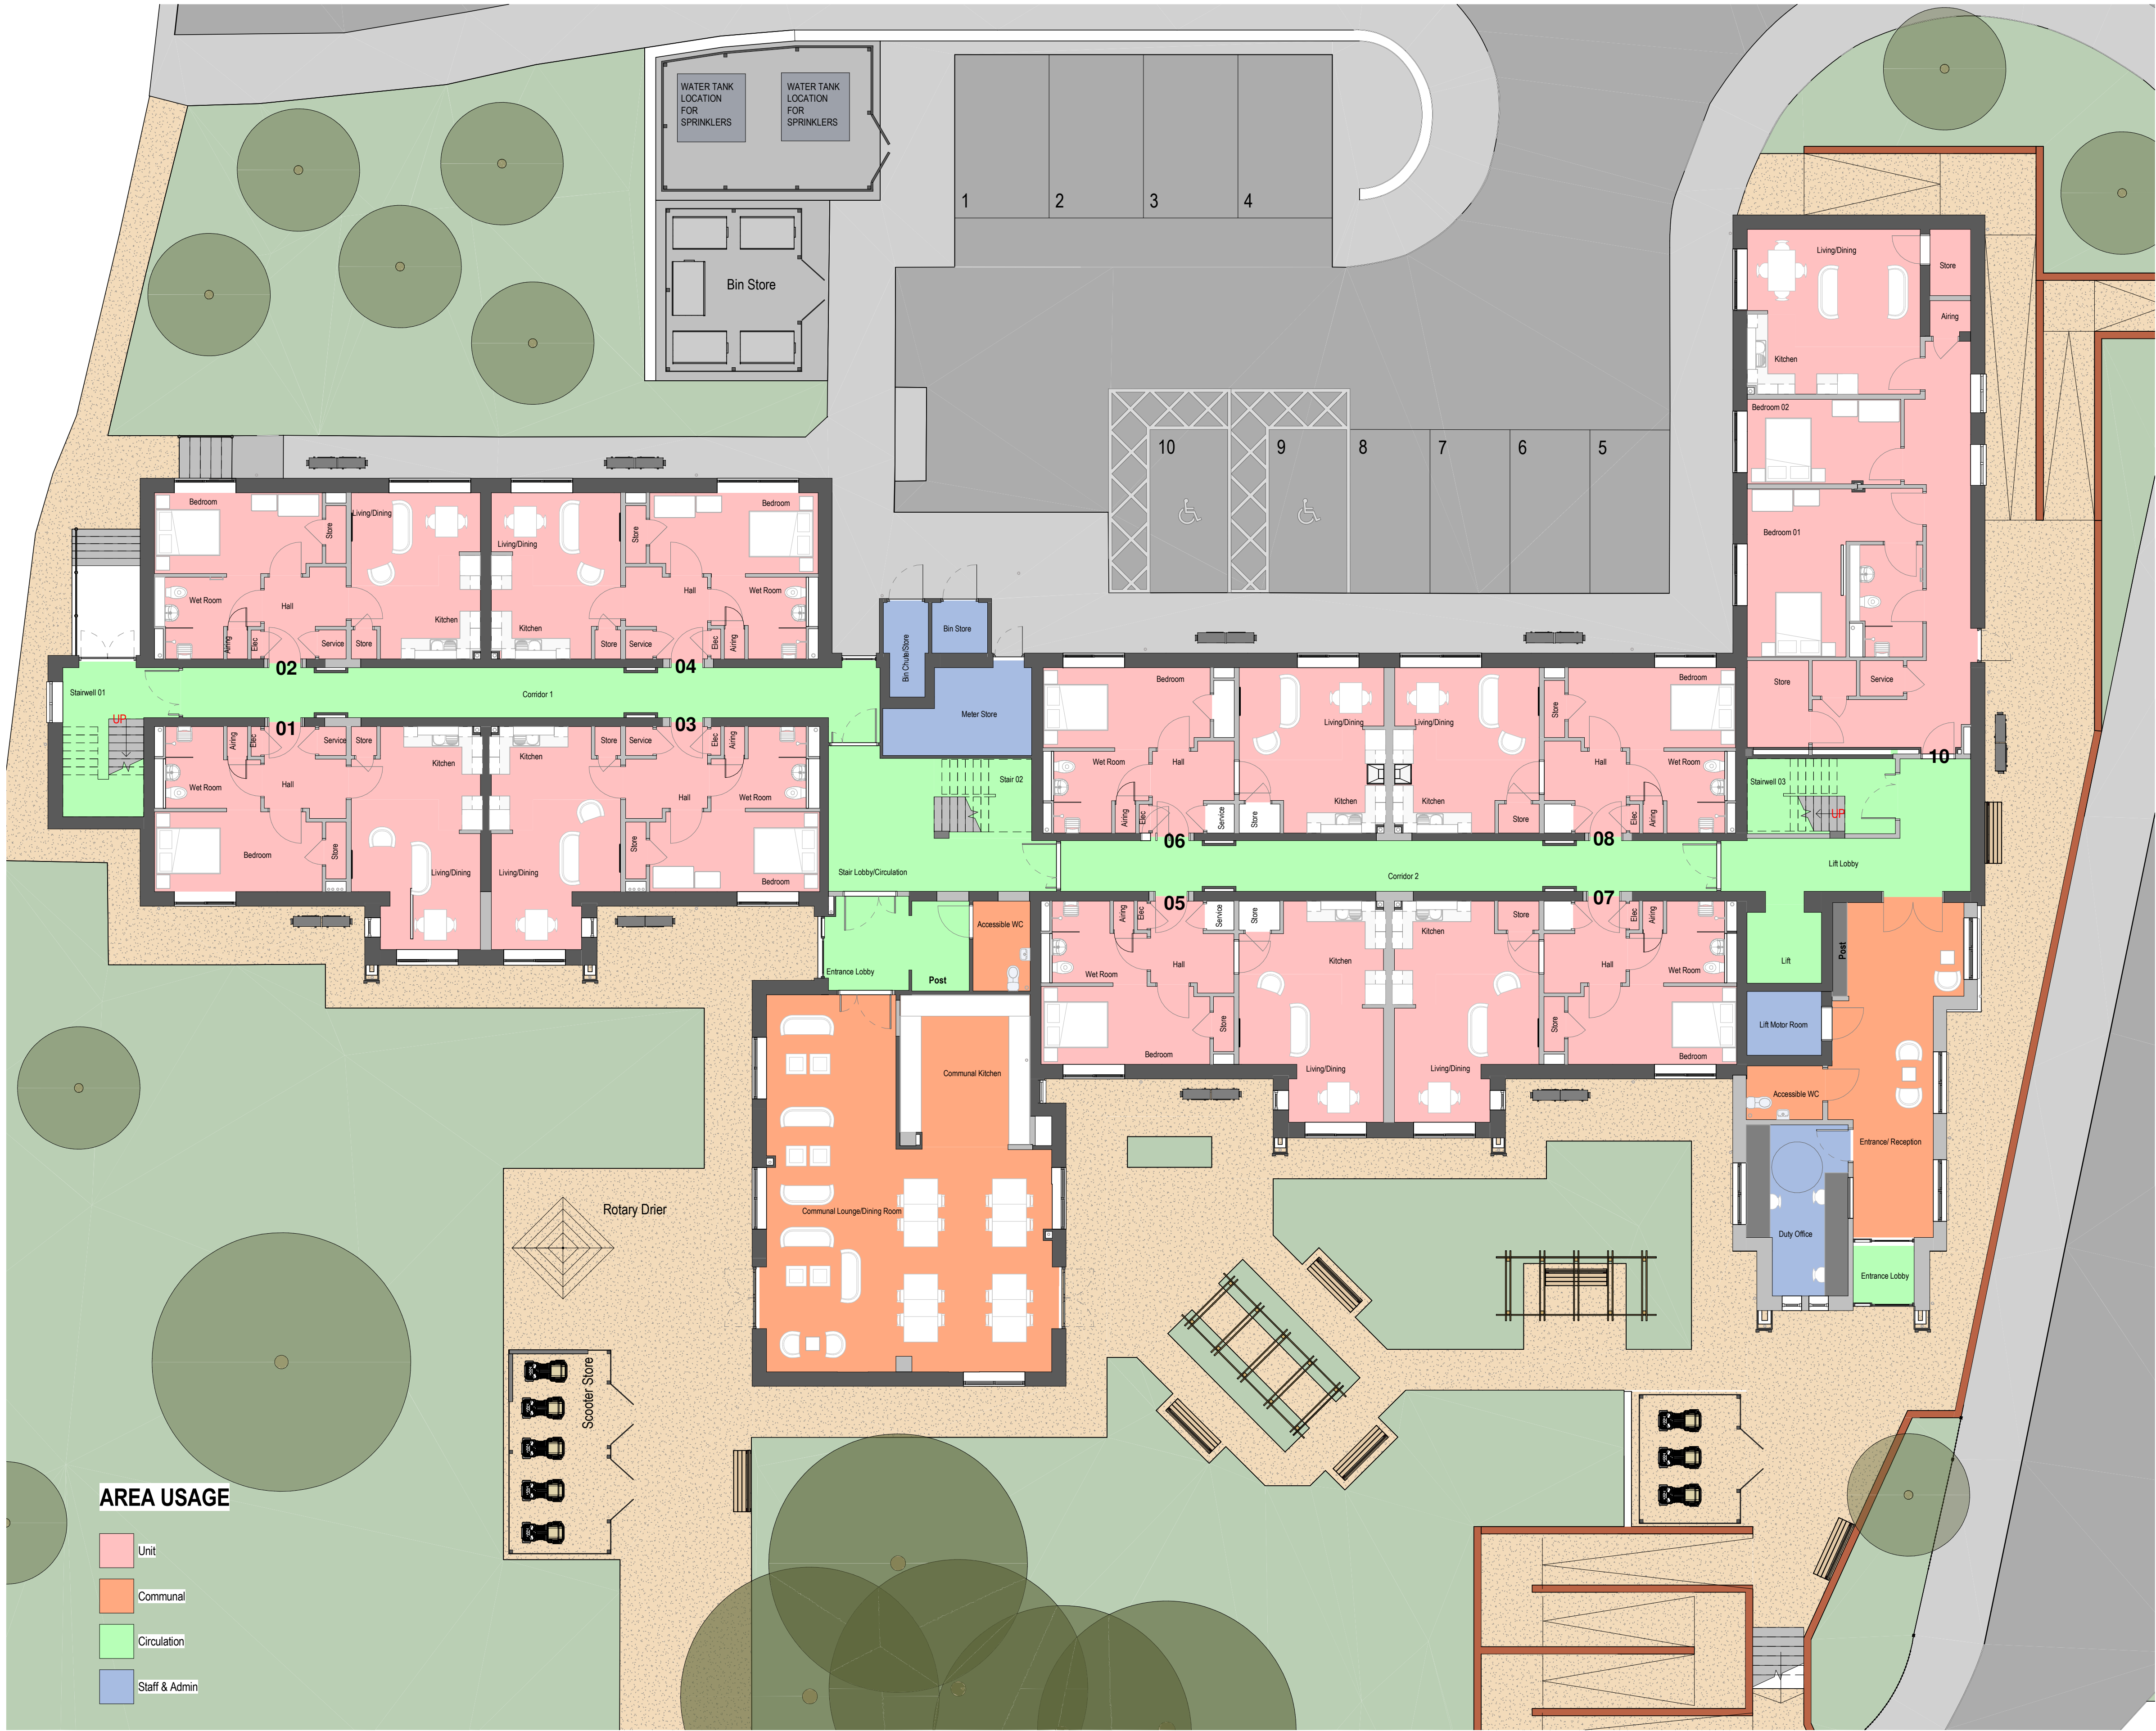

NOTES				
Copyright: All rights reserved. This drawing must not be reproduced without permission. This drawing must not be scaled. Dimensions are in millimetres unless specified.				
Rev	Date	Notes	By Che	
P4	04.08.22	Area usage added, apart numbers updated	JH	DG
P3	29.07.22	Costing Issue	JH	DG
P2	11.03.22	Entrance Updated	JAH	DG
P1	28.01.22	First Issue	JAH	DG