


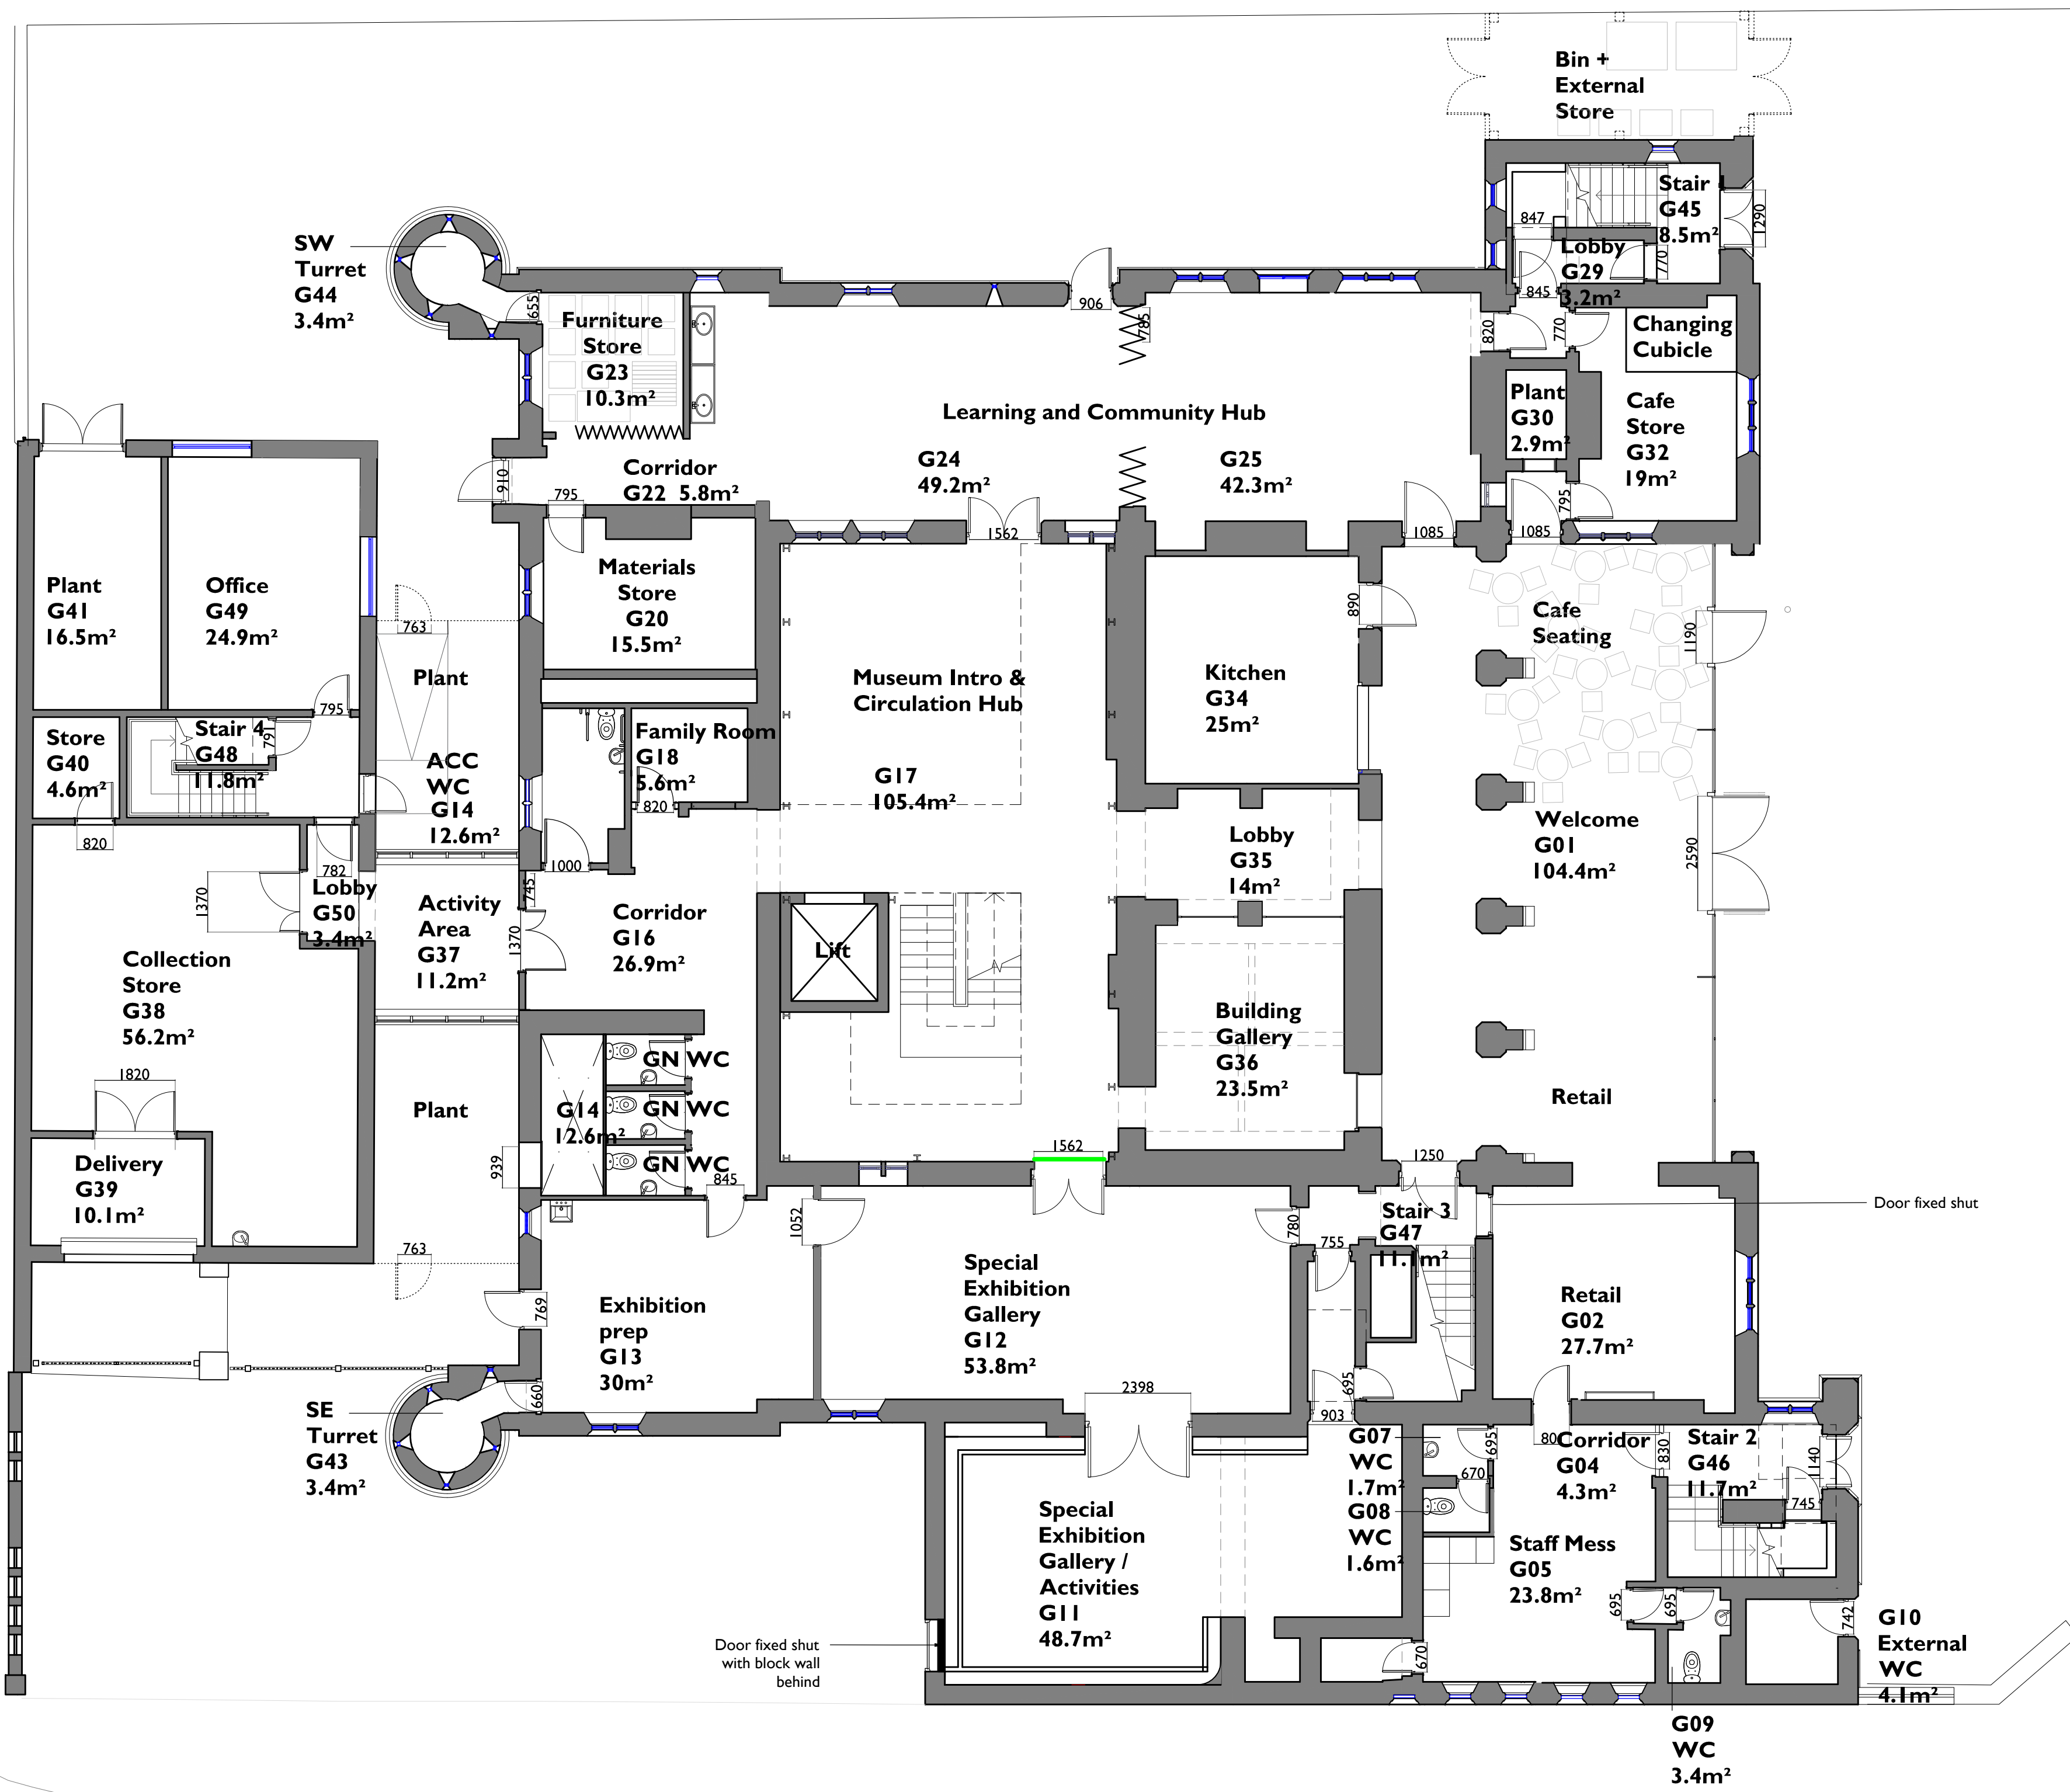

Notes: 02/03/2023 11:04:00

Drawings are based on survey data and may not accurately represent what is physically present.

Do not scale from this drawing. All dimensions are to be verified on site before proceeding with the work.


All dimensions are in millimeters unless noted otherwise.

Purcell shall be notified in writing of any discrepancies.

Key Plan
not to scale

Key

- Security shutter
- Security panel to window

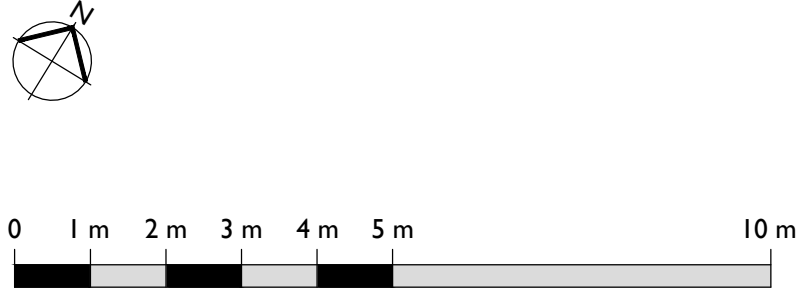

P01	31/10/2022	MP	JR	First Issue
P02	25/11/2022	CH	PS	First Issue
P03	22/12/2022	MP	PS	First Issue
P04	11/01/2023	MP	JR	First Issue
P05	02/03/2023	ZB	ZB	First Issue
REV	DATE	BY	CHK	DESCRIPTION

CLIENT
Haley Sharpe Design Ltd

PROJECT
Wrexham Museum Redevelopment (Football Museum)

JOB NUMBER
241084

PURCELL

TITLE
**Proposed Ground Floor Wrexham Museum
Excluding Learning Hub**

SIZE	SCALE	LAST REVISED	DRAWN	CHECKED
A1L		02/03/2023	ZB	ZB

REV SUITABILITY/REASON FOR ISSUE
P05 S4 - Planning

DRAWING NAME
241084-PUR-00-XX-DR-A-2500