
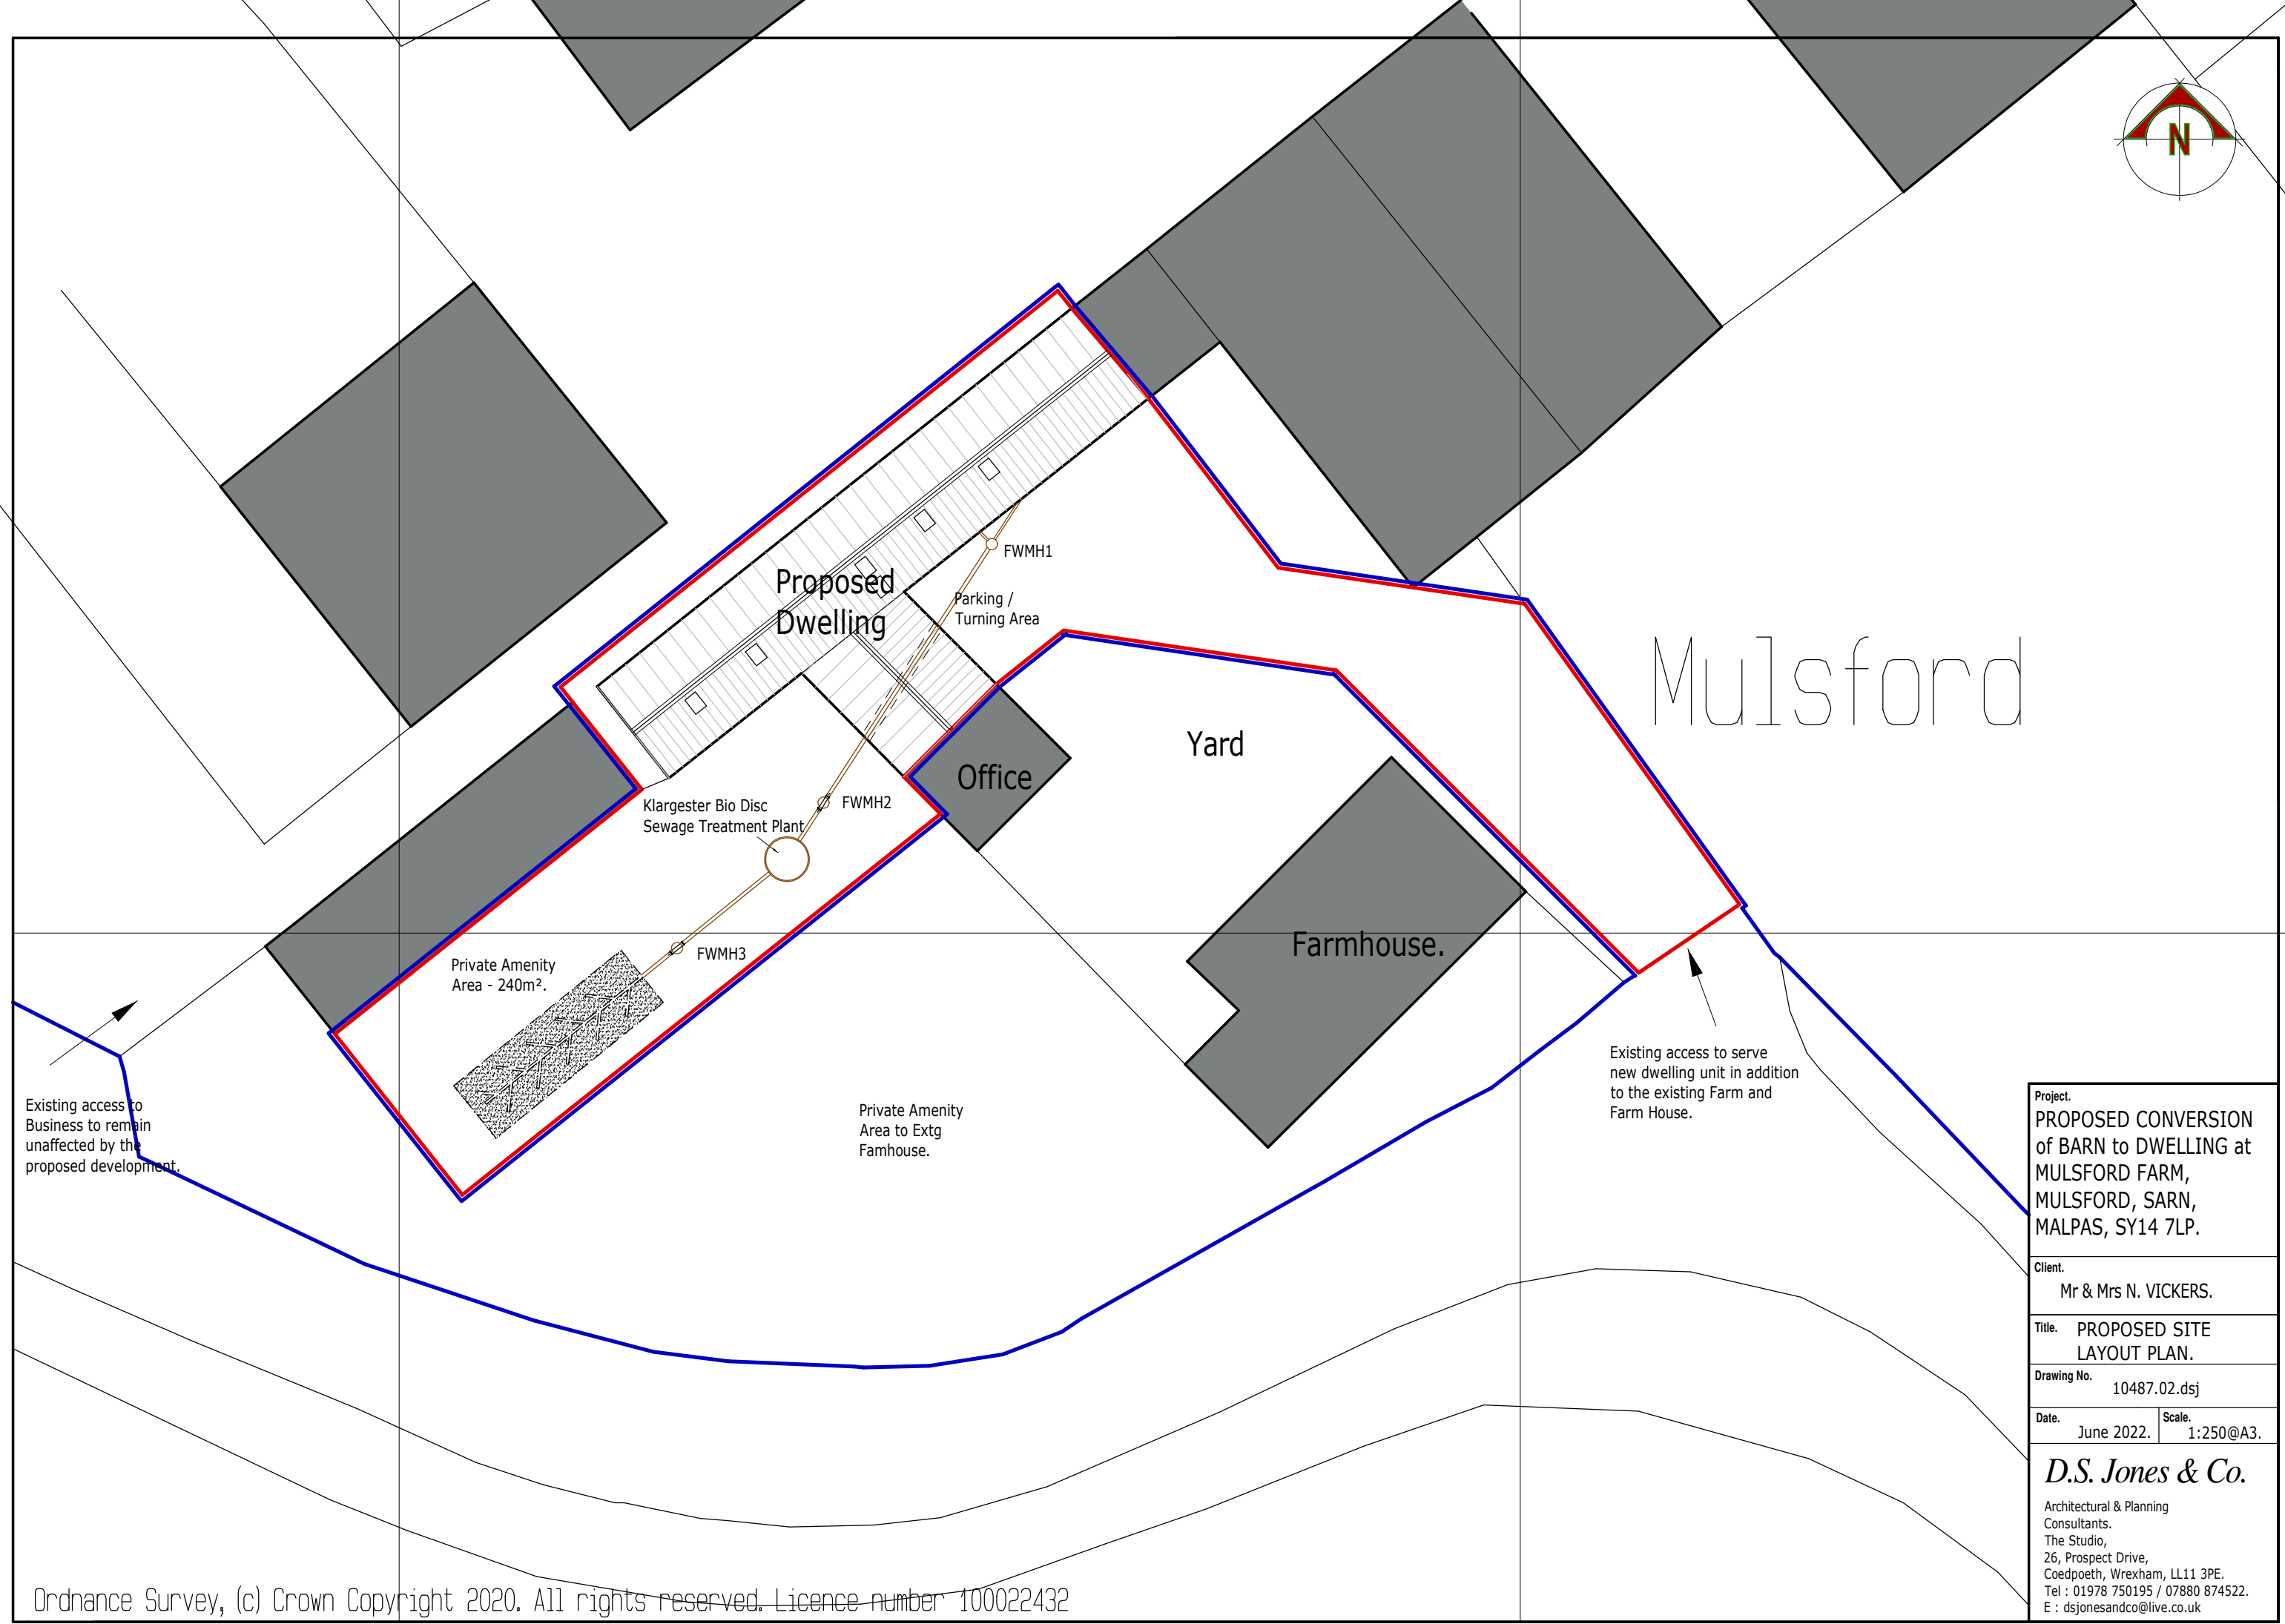


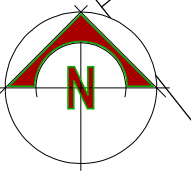

Project.		PROPOSED CONVERSION of BARN to DWELLING at MULSFORD FARM, MULSFORD, SARN, MALPAS, SY14 7LP.	
Client.		Mr & Mrs N. VICKERS.	
Title.		PROPOSED SITE LAYOUT PLAN.	
Drawing No.		10487.02.dsj	
Date.	June 2022.	Scale.	1:250@A3.
D.S. Jones & Co.			
Architectural & Planning Consultants. The Studio, 26, Prospect Drive, Coedpoeth, Wrexham, LL11 3PE. Tel : 01978 750195 / 07880 874522. E : dsjonesandco@live.co.uk			